

Proposed Rear View.


210275

Scale 2cm - 1m.

PK 10

Privacy Screens
On Three Sides

Boundary
Fence To
14 Highfield
Rise

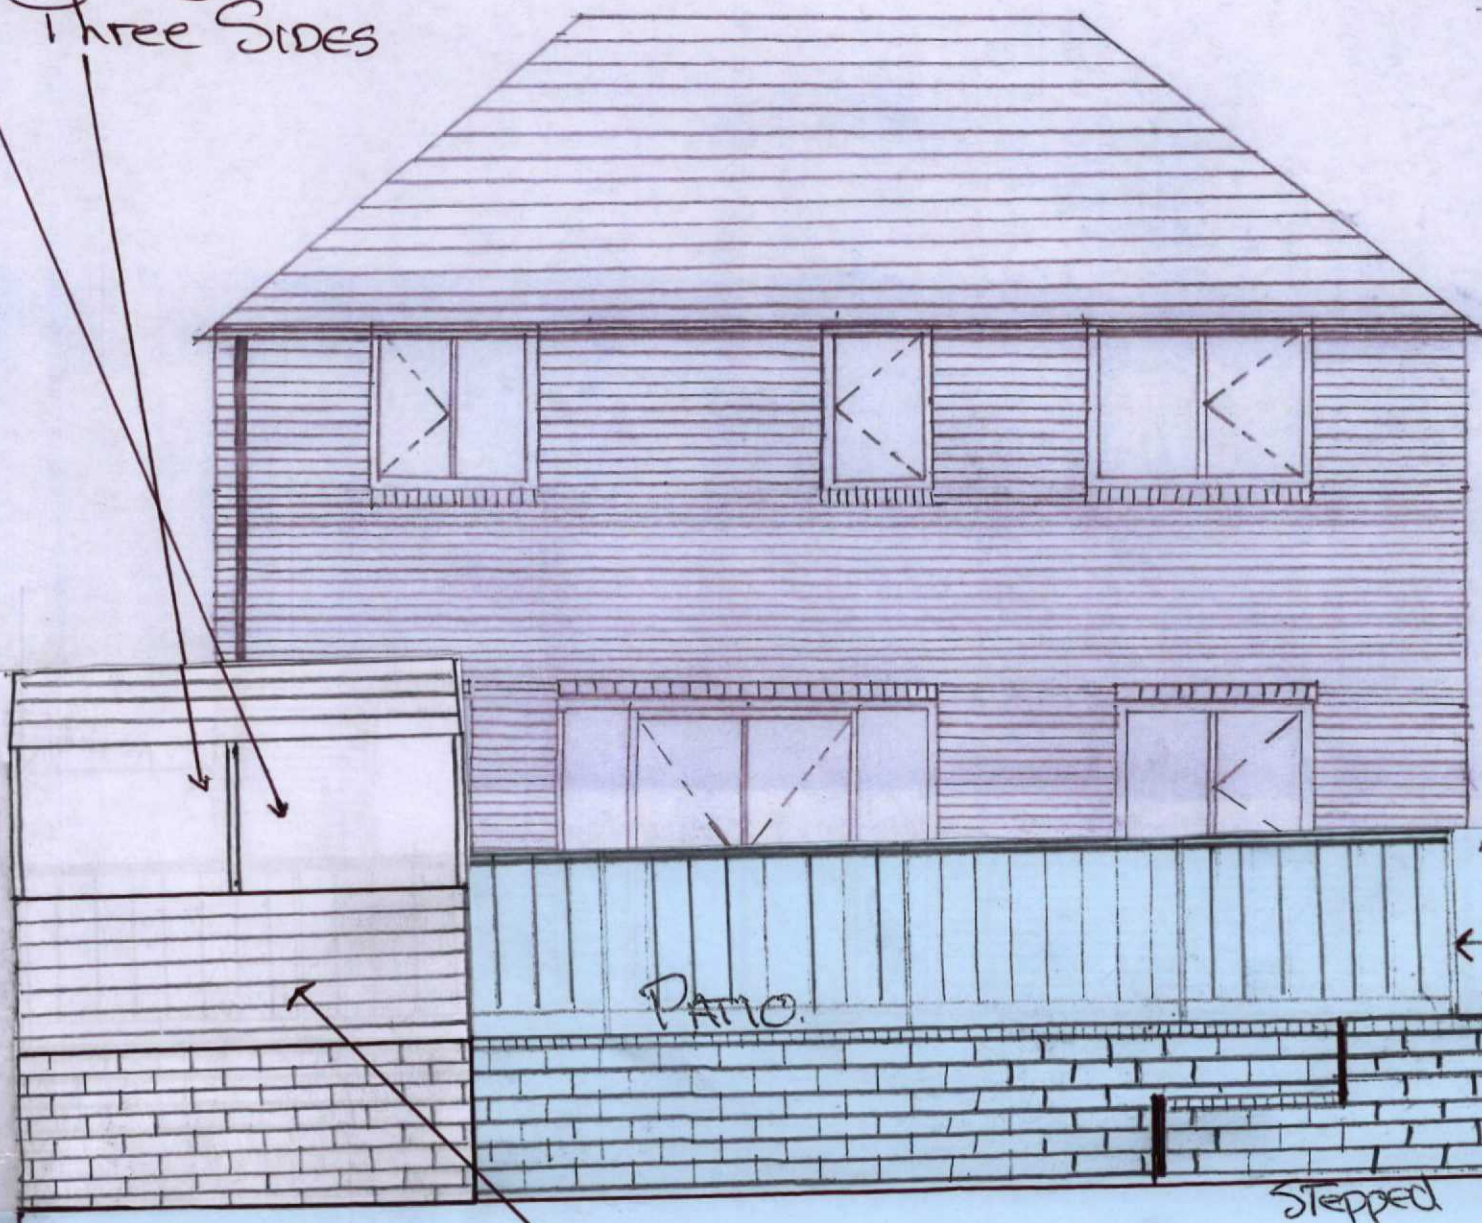

Patio

Stepped Area.

2x1 Treated Timber

Lower Garden Area.

Boundary
Fence

Boundary Fence To
18 Highfield Rise.