


 George and Co.

45 Mount View
Merthyr Vale
Merthyr Tydfil
CF48 4TA

712.01		Proposed Plans	
sketch	1:50@A3	July 20	CG
1st Floor Woodfired Studios 62 High St Merthyr Tydfil CF37 8DE 07830328652 hello@georgeandco.studio www.georgeandco.studio			
DO NOT SCALE THIS DRAWING		©George and Co.	

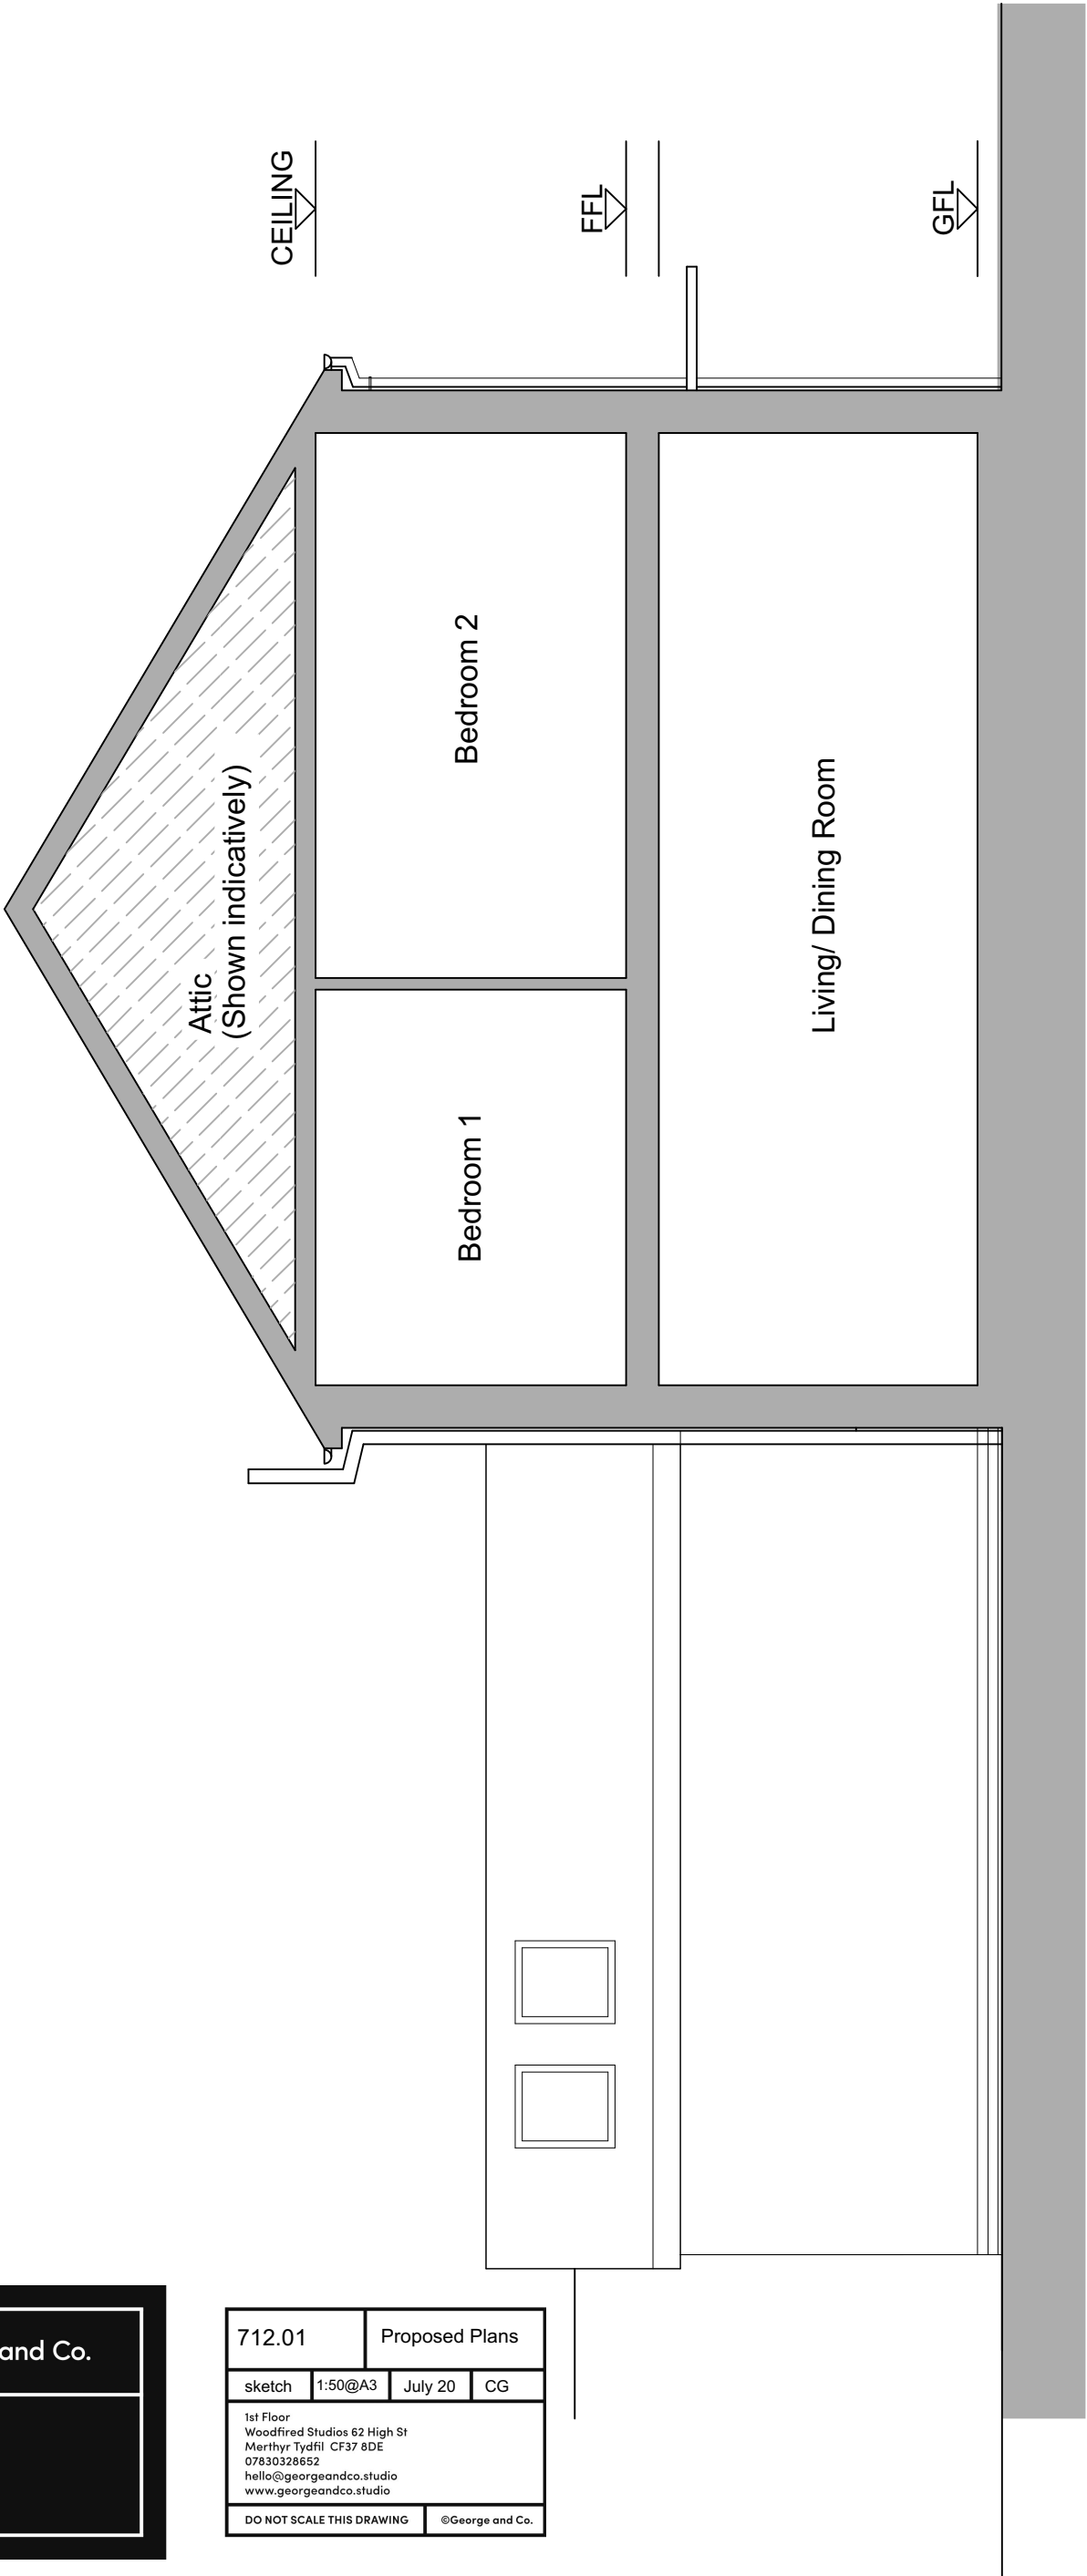

PROPOSED SECTION S1:S1

MATERIALS

- Walls - rendered to match
- Windows - uPVC to match
- Doors - uPVC to match
- Roof - concrete tiles to match



PROPOSED REAR ELEVATION


 George and Co.

45 Mount View
Merthyr Vale
Merthyr Tydfil
CF48 4TA

712.02		Proposed Plans	
sketch	1:50@A3	July 20	CG
1st Floor Woodfired Studios 62 High St Merthyr Tydfil CF37 8DE 07830328652 hello@georgeandco.studio www.georgeandco.studio			
DO NOT SCALE THIS DRAWING		©George and Co.	

MATERIALS

- Walls - rendered to match
- Windows - uPVC to match
- Doors - uPVC to match
- Roof - concrete tiles to match

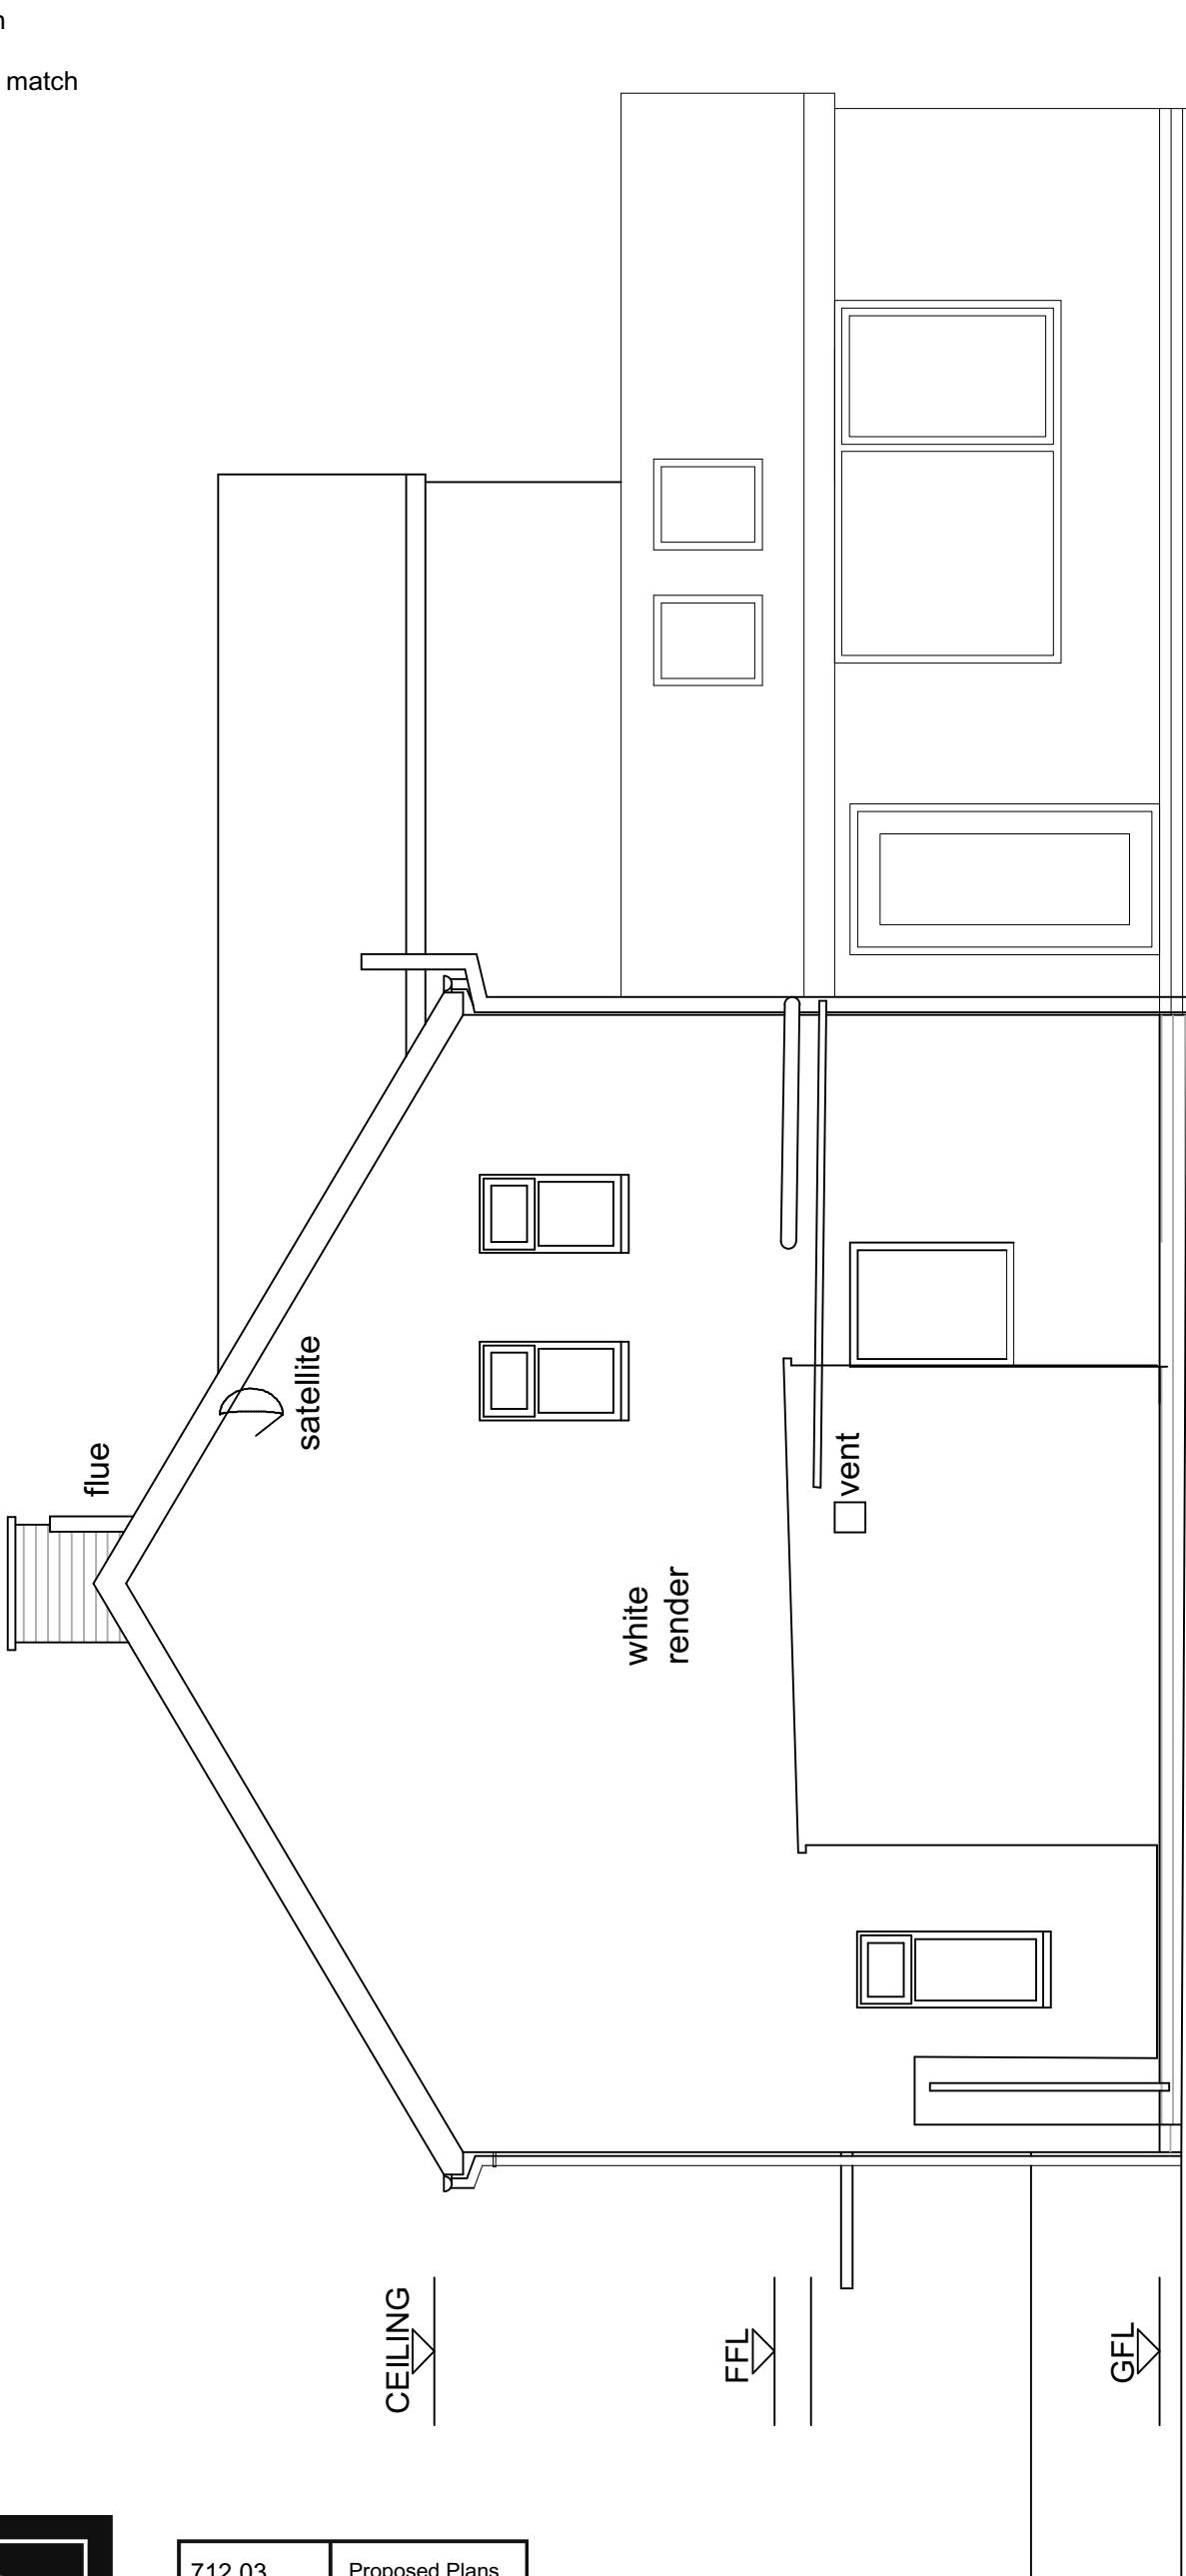


PROPOSED SIDE ELEVATION

 George and Co.

45 Mount View
Merthyr Vale
Merthyr Tydfil
CF48 4TA

712.03		Proposed Plans	
sketch	1:50@A3	July 20	CG
1st Floor Woodfired Studios 62 High St Merthyr Tydfil CF37 8DE 07830328652 hello@georgeandco.studio www.georgeandco.studio			
DO NOT SCALE THIS DRAWING		©George and Co.	

PROPOSED GROUND FLOOR PLAN

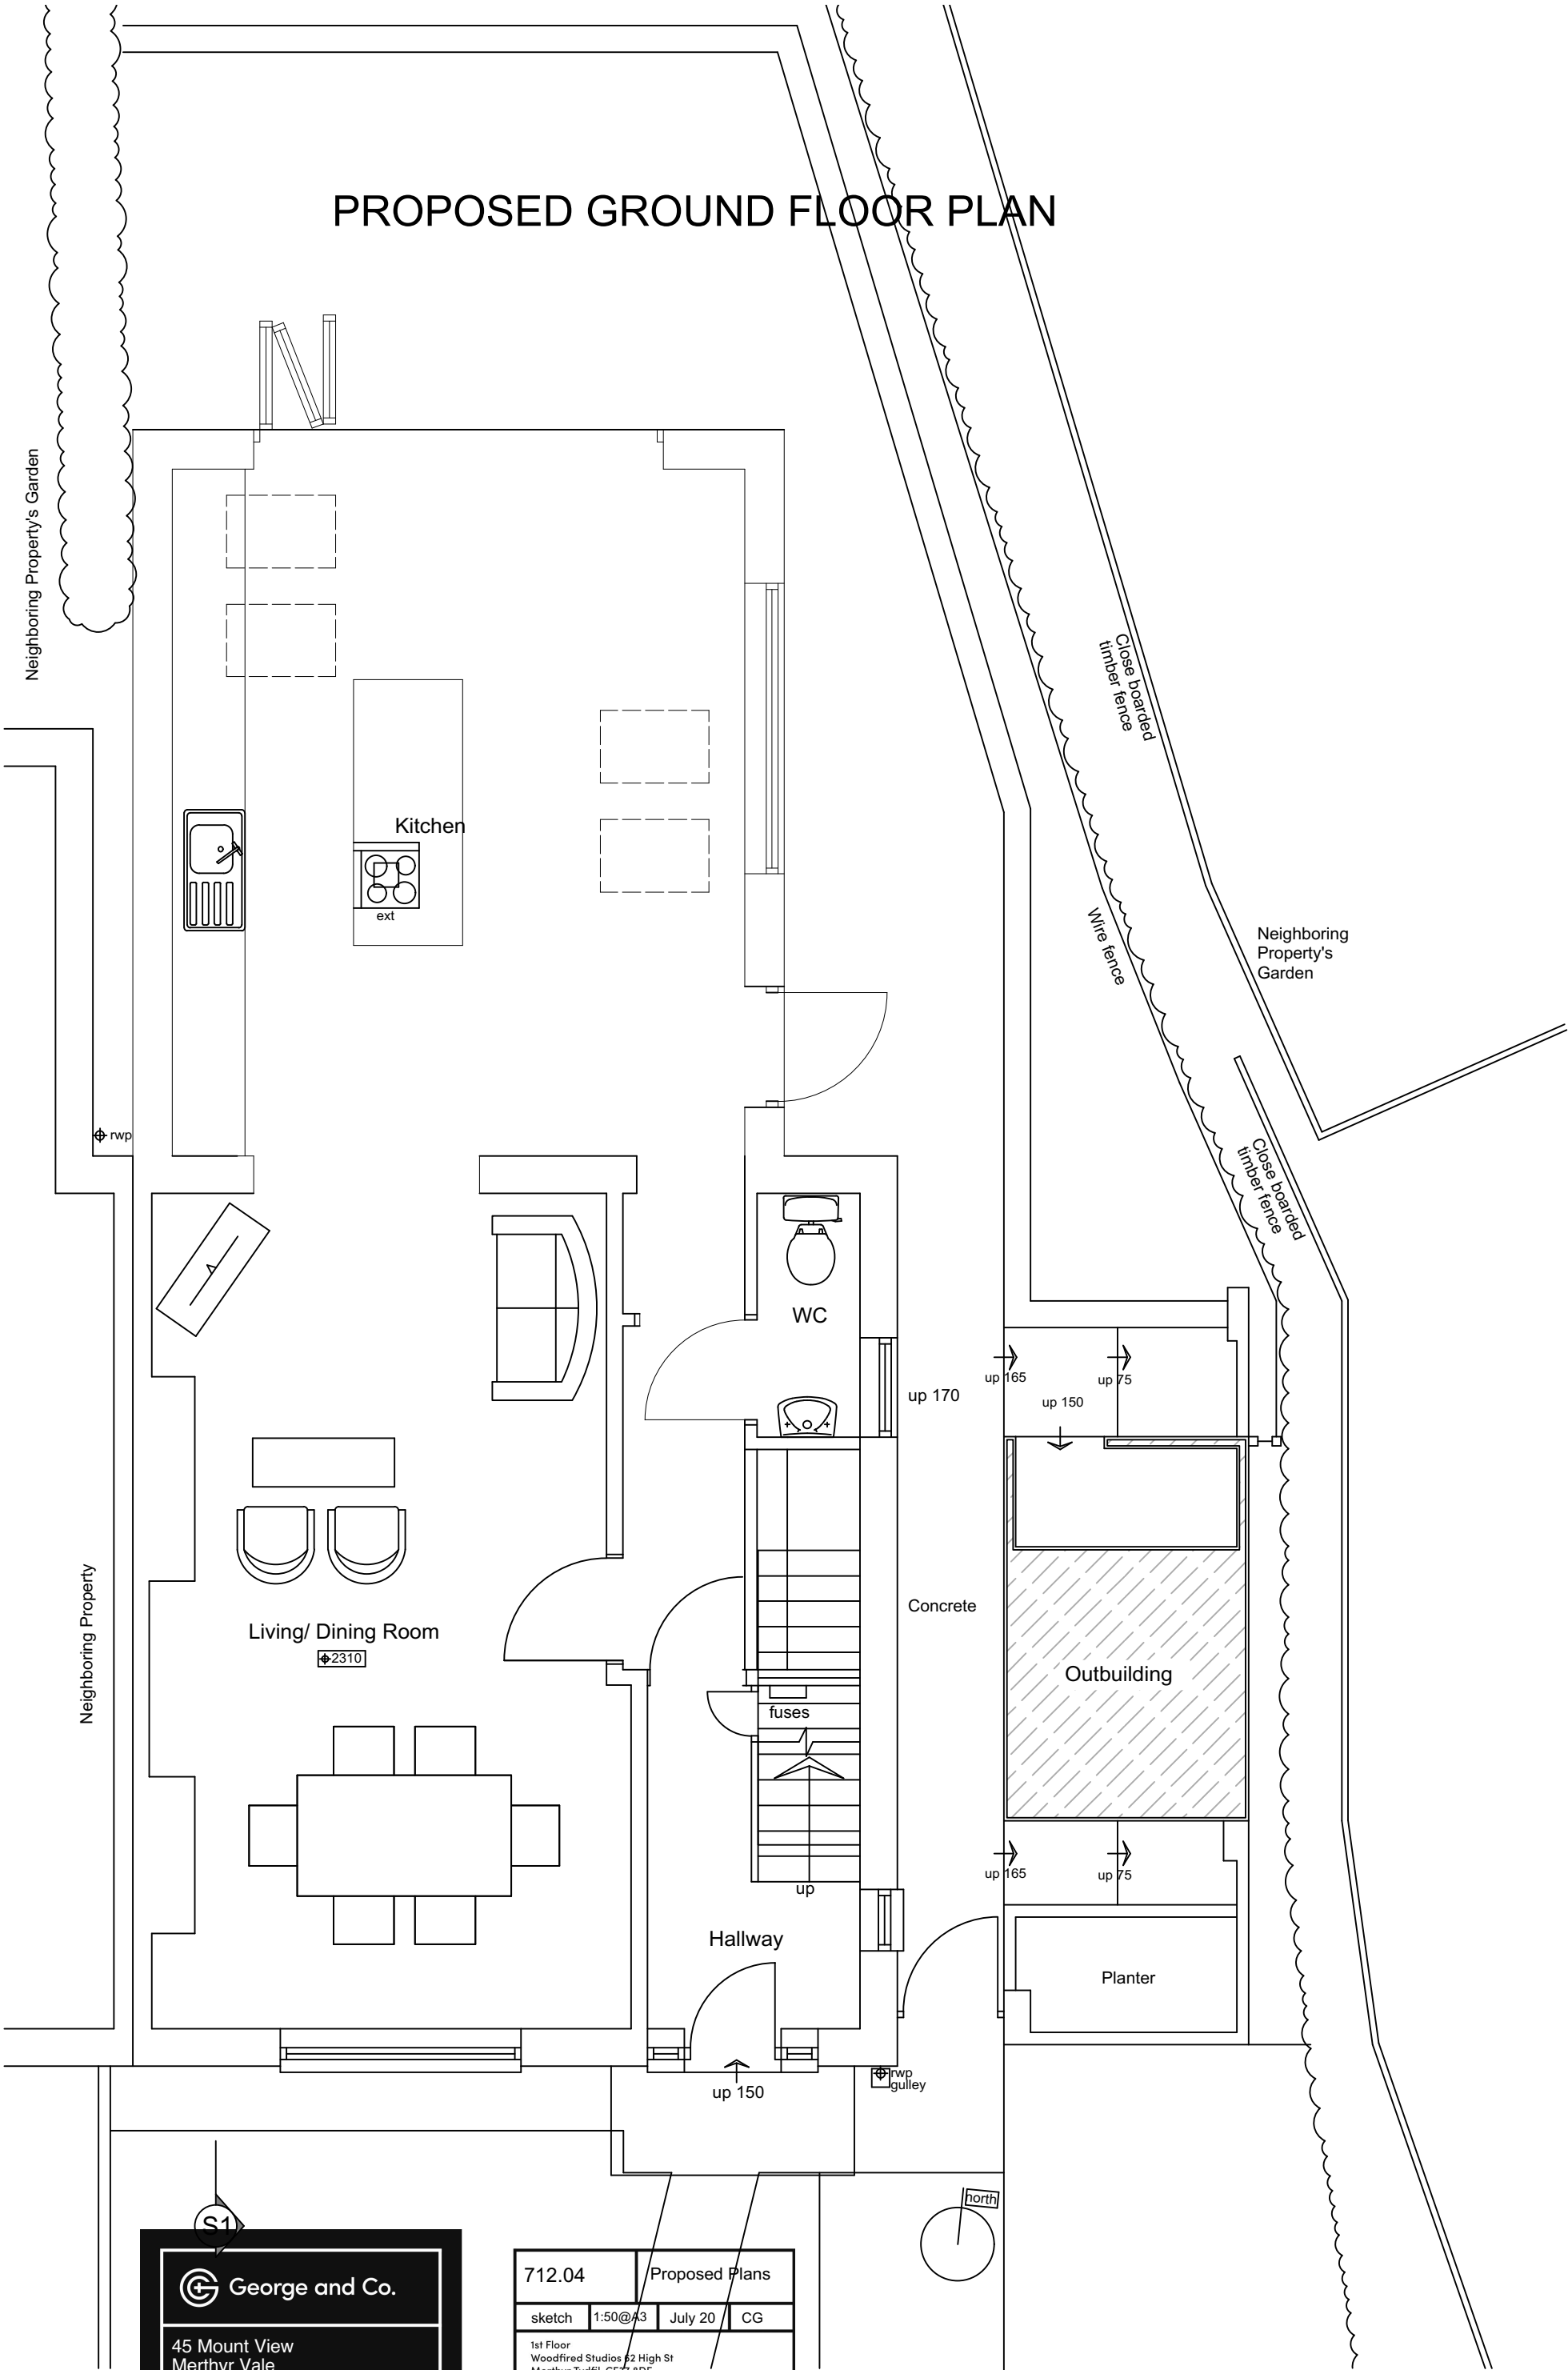


 George and Co.

45 Mount View
Merthyr Vale
Merthyr Tydfil
CF48 4TA

712.04	Proposed Plans		
sketch	1:50@A3	July 20	CG
1st Floor Woodfired Studios 62 High St Merthyr Tydfil CF37 8DE 07830328652 hello@georgeandco.studio www.georgeandco.studio			
DO NOT SCALE THIS DRAWING		©George and Co.	

PROPOSED FIRST FLOOR PLAN

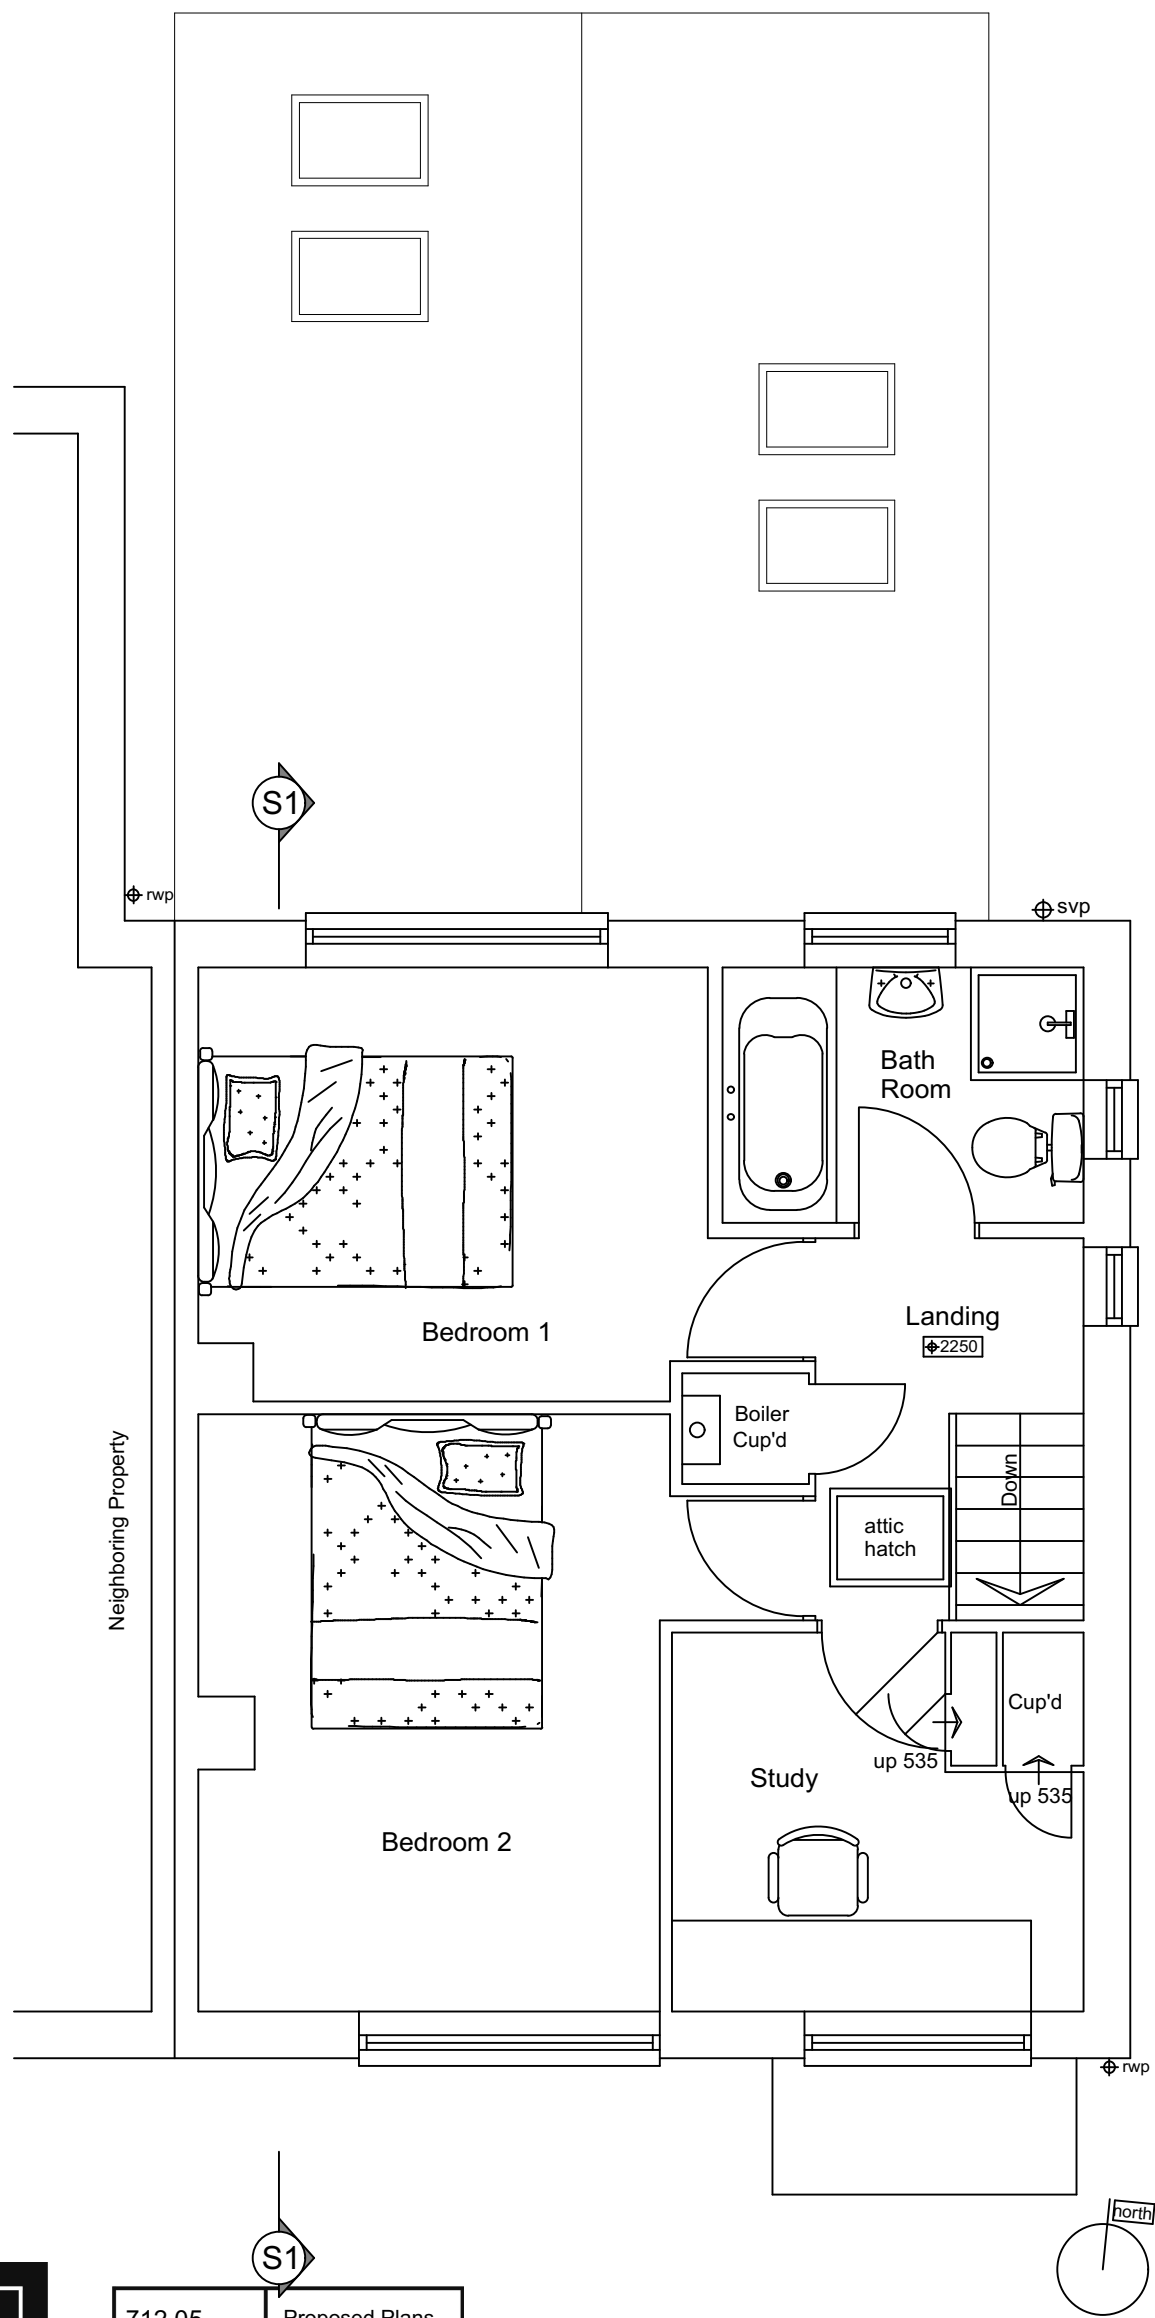

 George and Co.

45 Mount View
Merthyr Vale
Merthyr Tydfil
CF48 4TA

712.05	Proposed Plans		
sketch	1:50@A3	July 20	CG
1st Floor Woodfired Studios 62 High St Merthyr Tydfil CF37 8DE 07830328652 hello@georgeandco.studio www.georgeandco.studio			
DO NOT SCALE THIS DRAWING		©George and Co.	



PROPOSED FRONT ELEVATION

 George and Co.

45 Mount View
Merthyr Vale
Merthyr Tydfil
CF48 4TA

712.06		Proposed Plans	
sketch	1:50@A3	July 20	CG
1st Floor Woodfired Studios 62 High St Merthyr Tydfil CF37 8DE 07830328652 hello@georgeandco.studio www.georgeandco.studio			
DO NOT SCALE THIS DRAWING		©George and Co.	