



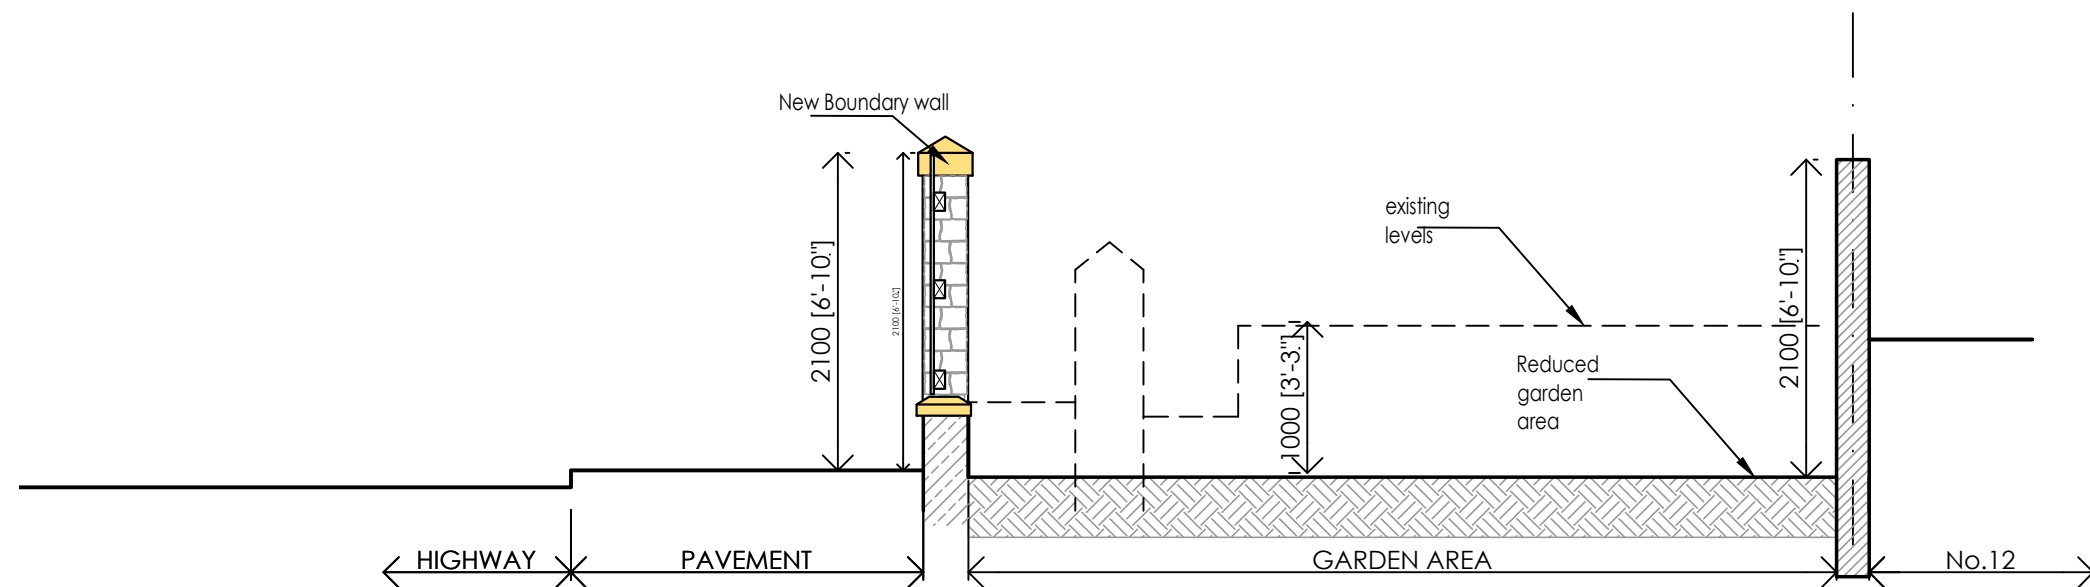

**SECTION A-A AS PROPOSED 1:50**

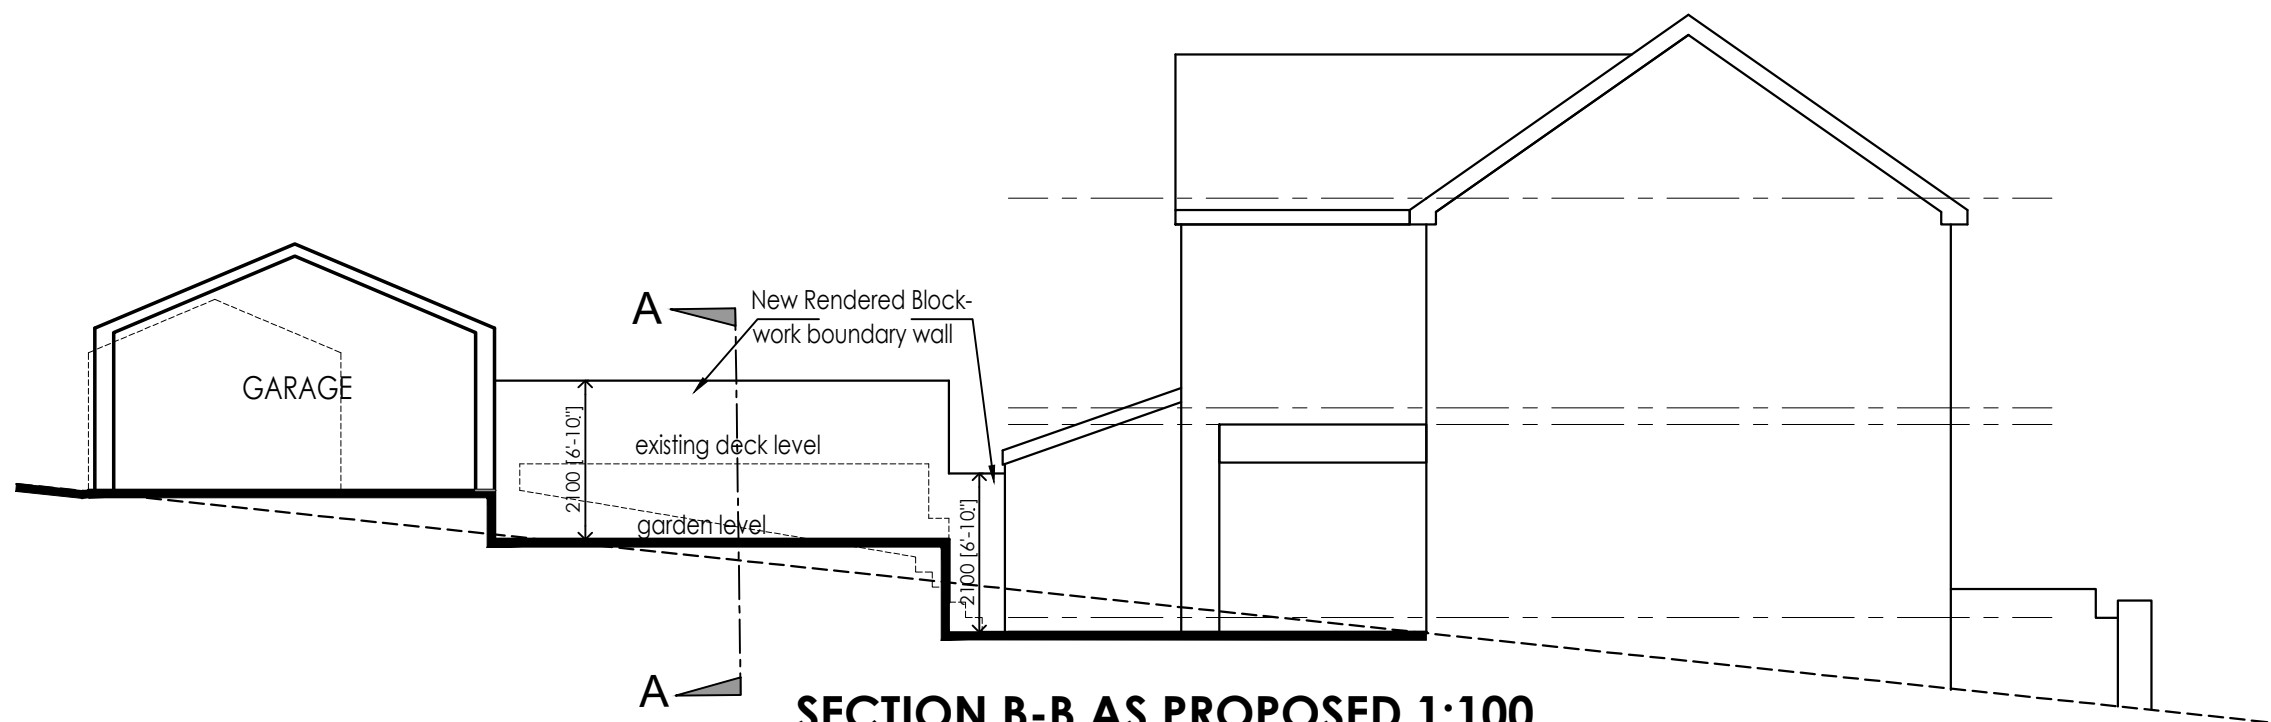

**SECTION B-B AS PROPOSED 1:100**