




© Crown Copyright and database rights 2024 OS Licence no. AC0000849896

AMENDMENTS	REV	DETAILS	DATE	MADE BY	CHKD BY
	REF				

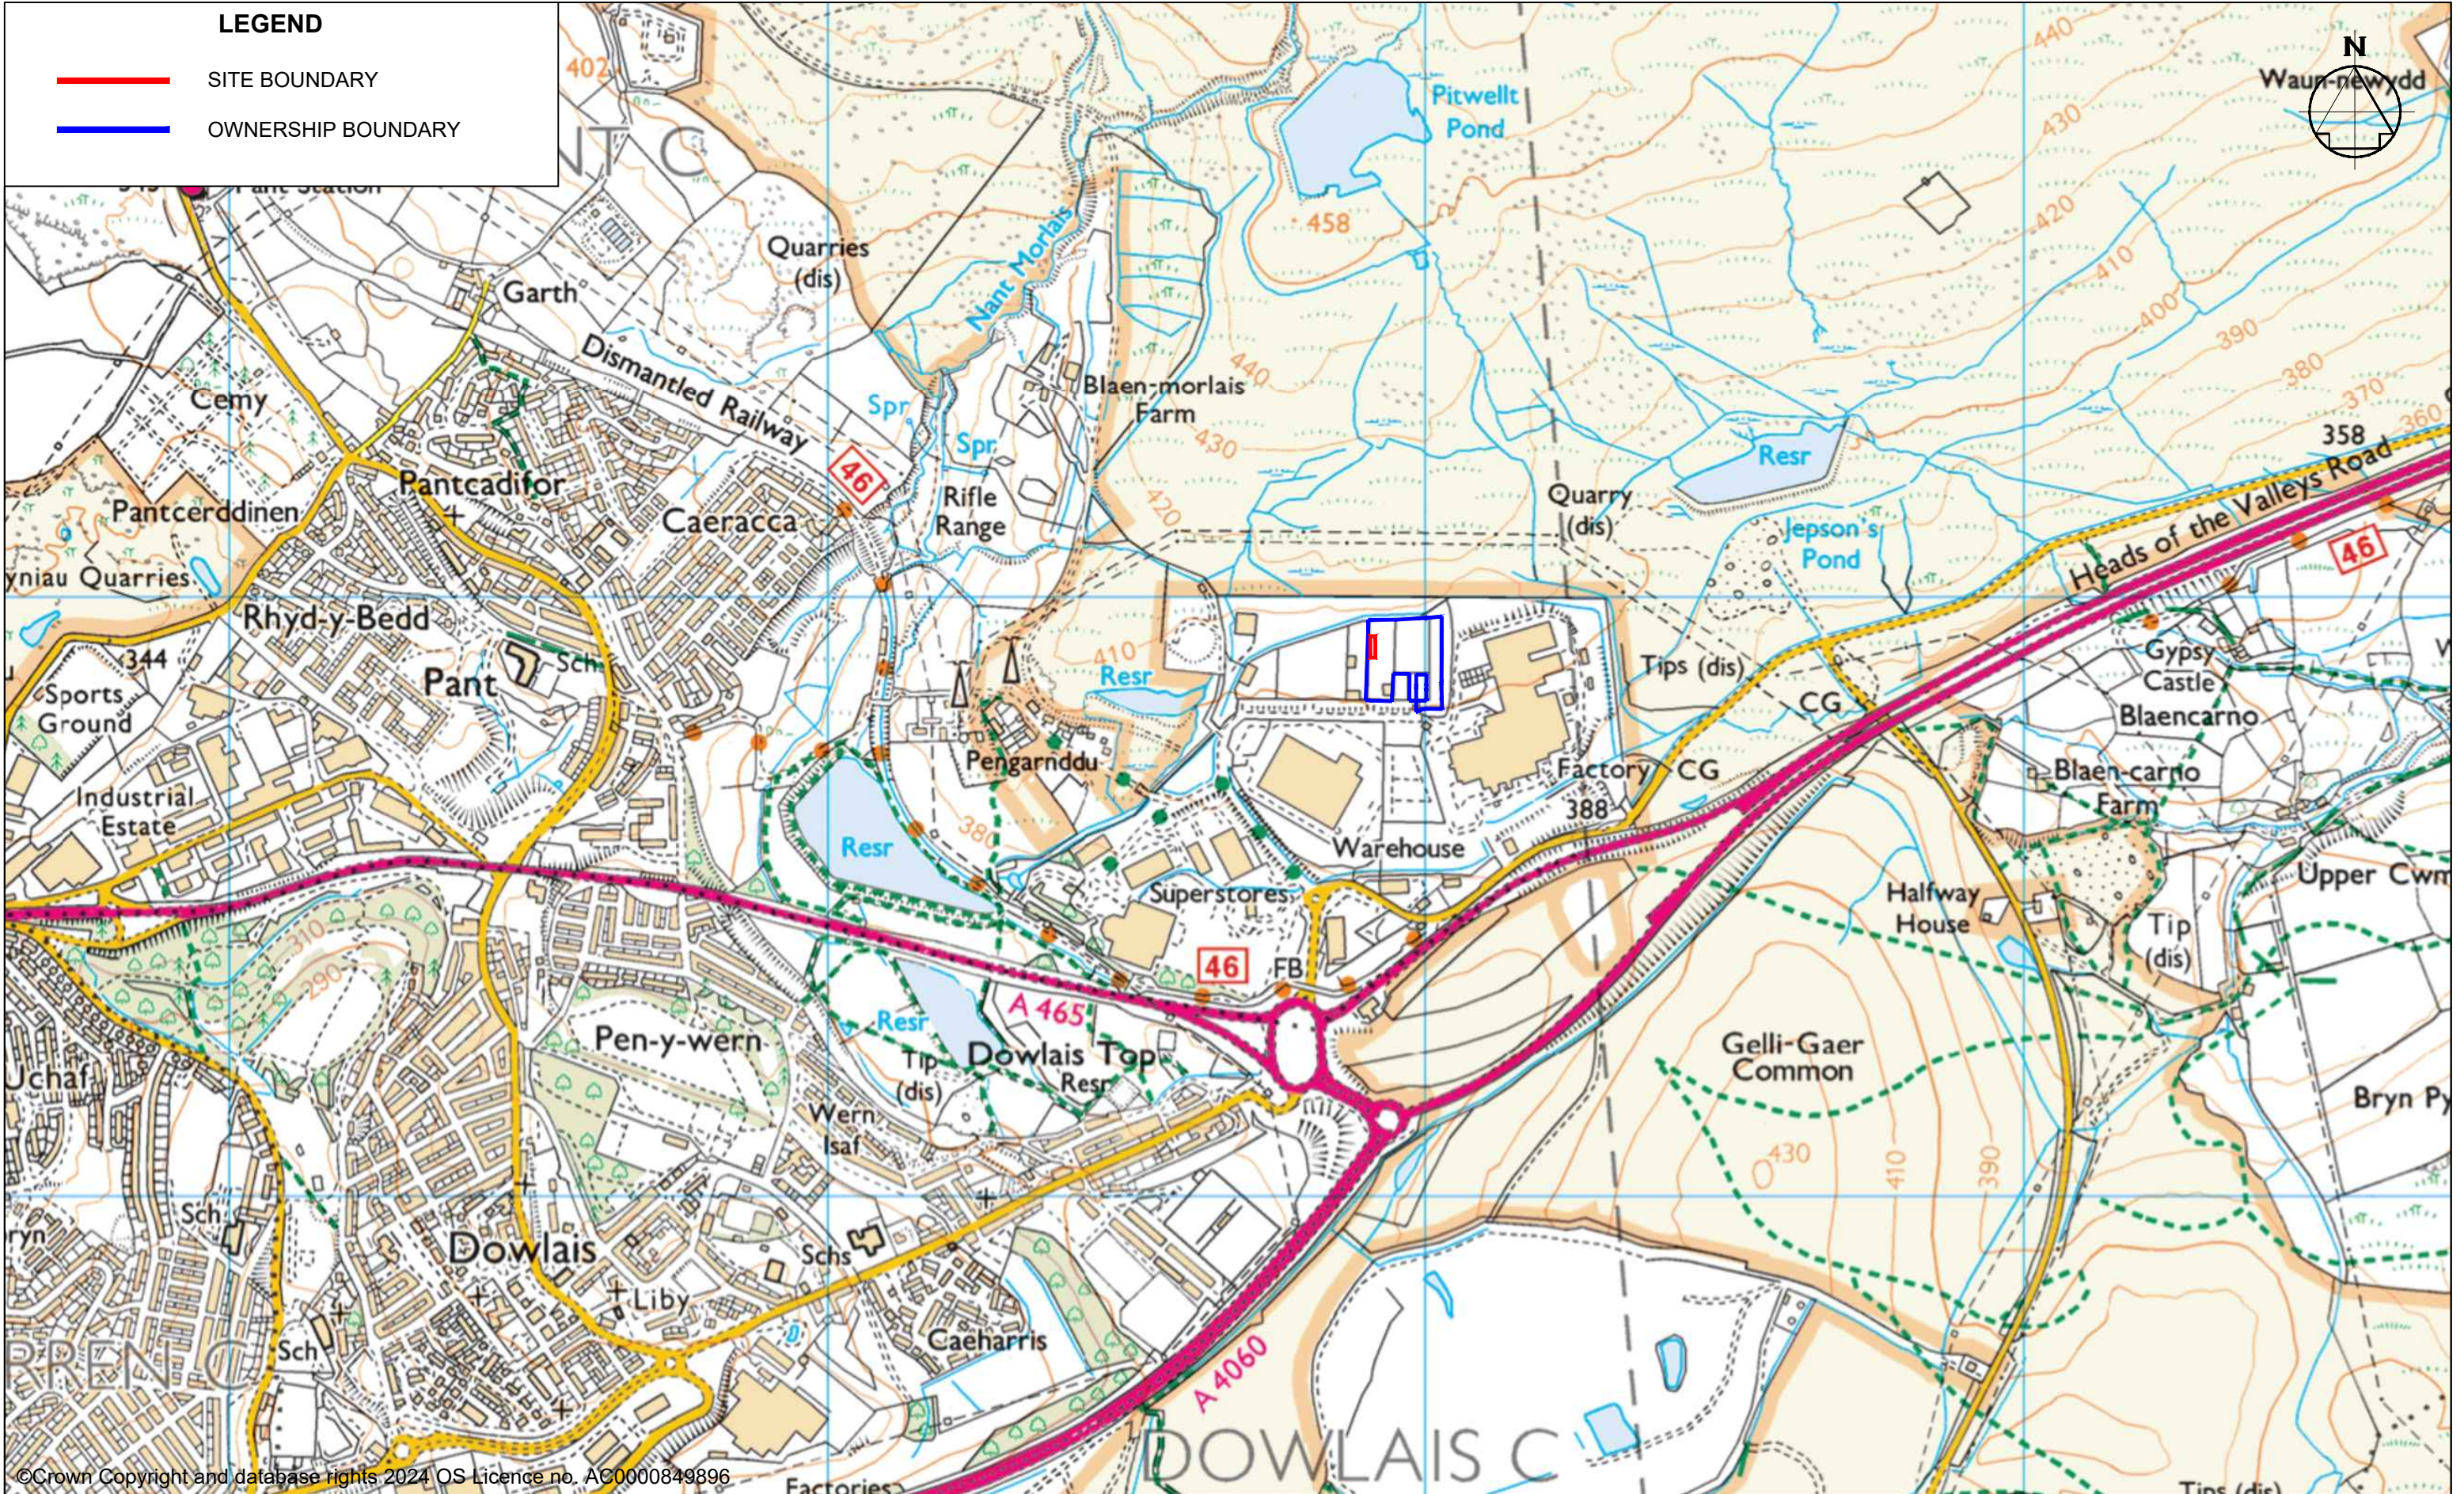

TECHNIA ENVIRONMENT AND PLANNING LTD
UNIT 1 FOXES LANE, OAKDALE BUSINESS PARK,
BLACKWOOD, CAERPHILLY, NP12 4AB
TEL: 02921 900400
EMAIL: PLANNING@TEPL.EU

MERTHYR BOROUGH RECYCLING COMPANY LTD				Drawn	SCW	Scale
SITE AND SURROUNDING AREA				Ch'kd	NB	1:10,000
				Appr'd	NB	@A3
				Date	09/08/24	
Job No.	MBRC	Drg No.	11131 - 000 - B			