




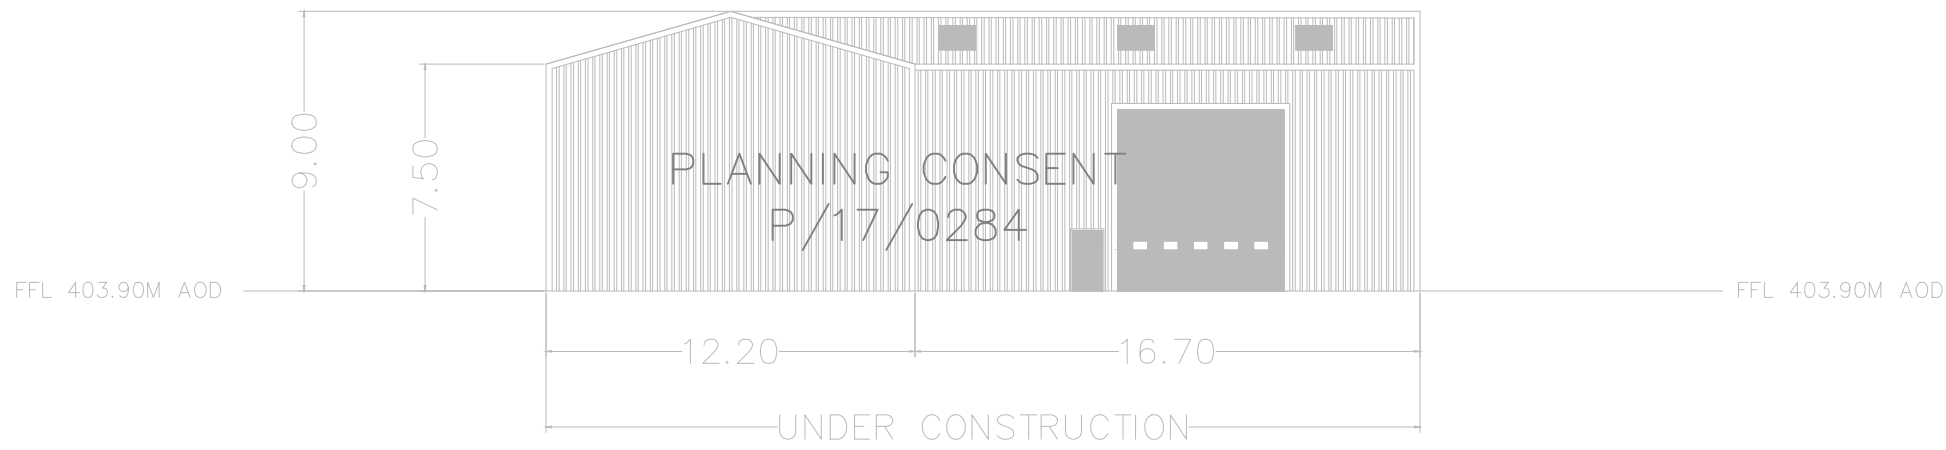


SOUTH — EXISTING

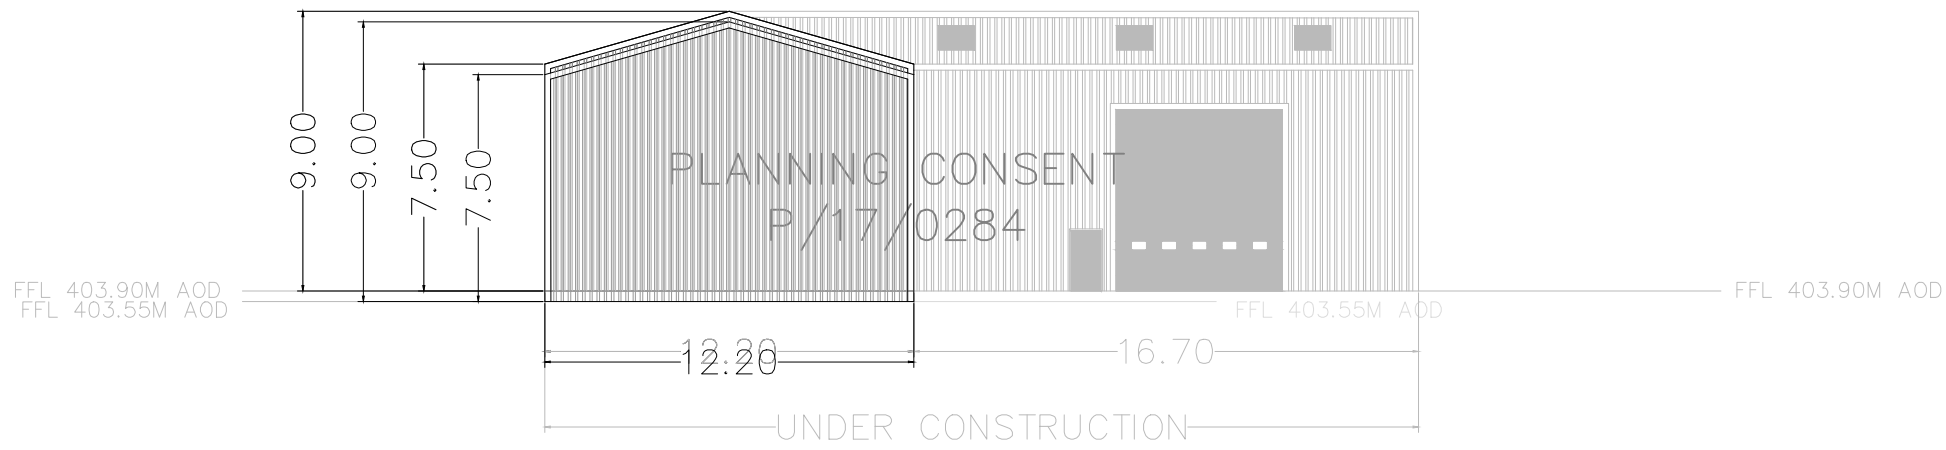


SOUTH — PROPOSED

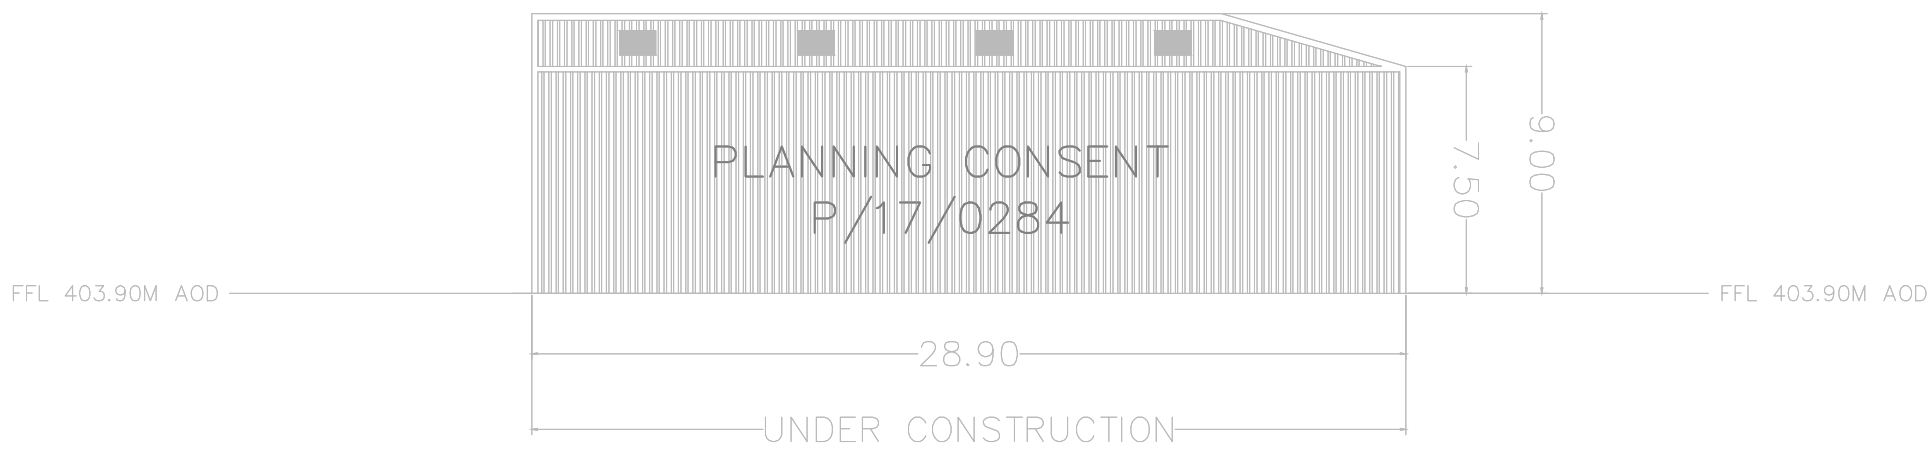


NORTH — EXISTING

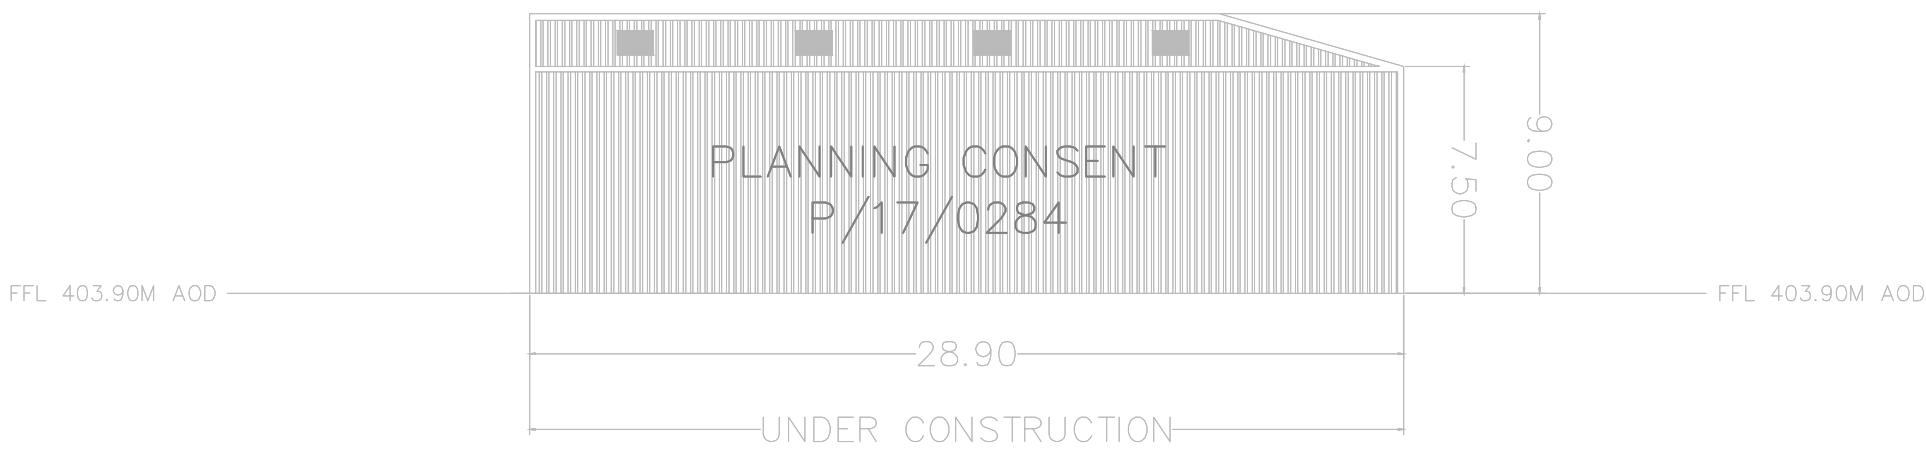


NORTH — PROPOSED

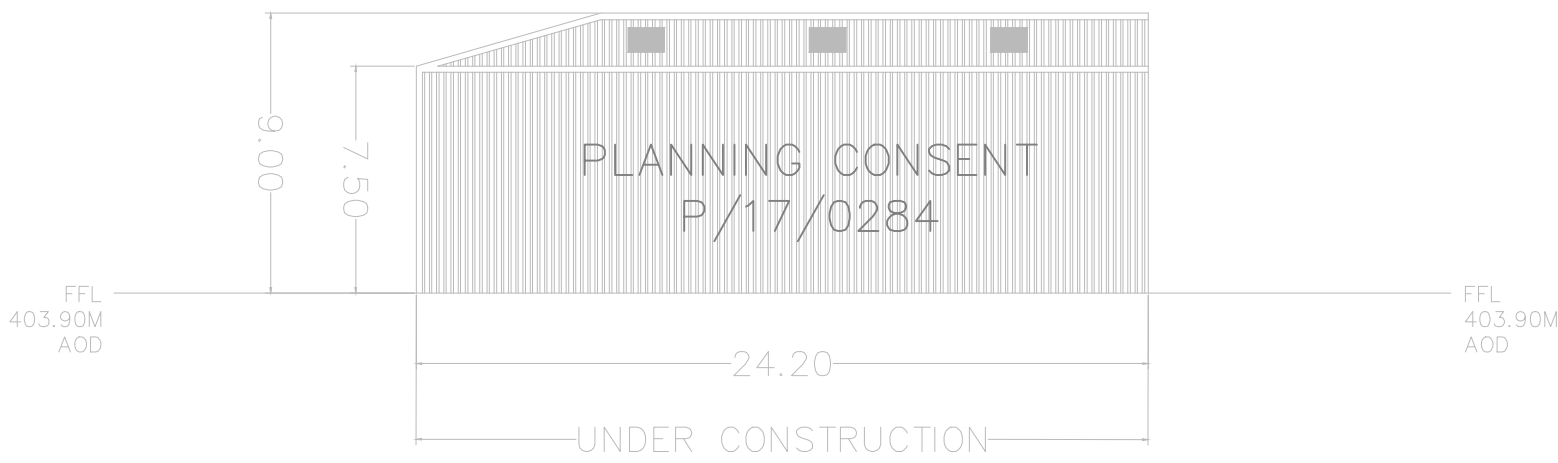


WEST — EXISTING

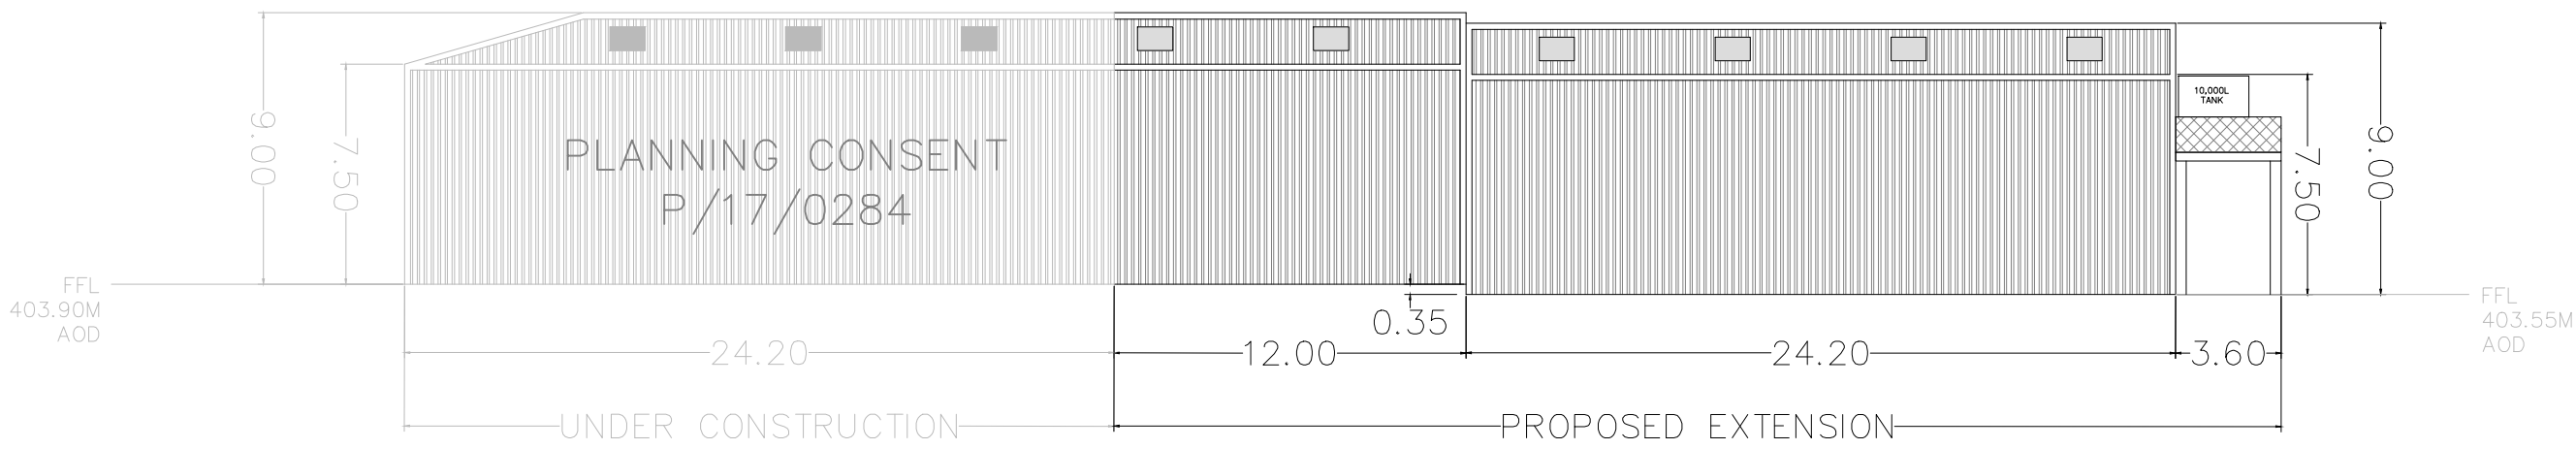

WEST — PROPOSED

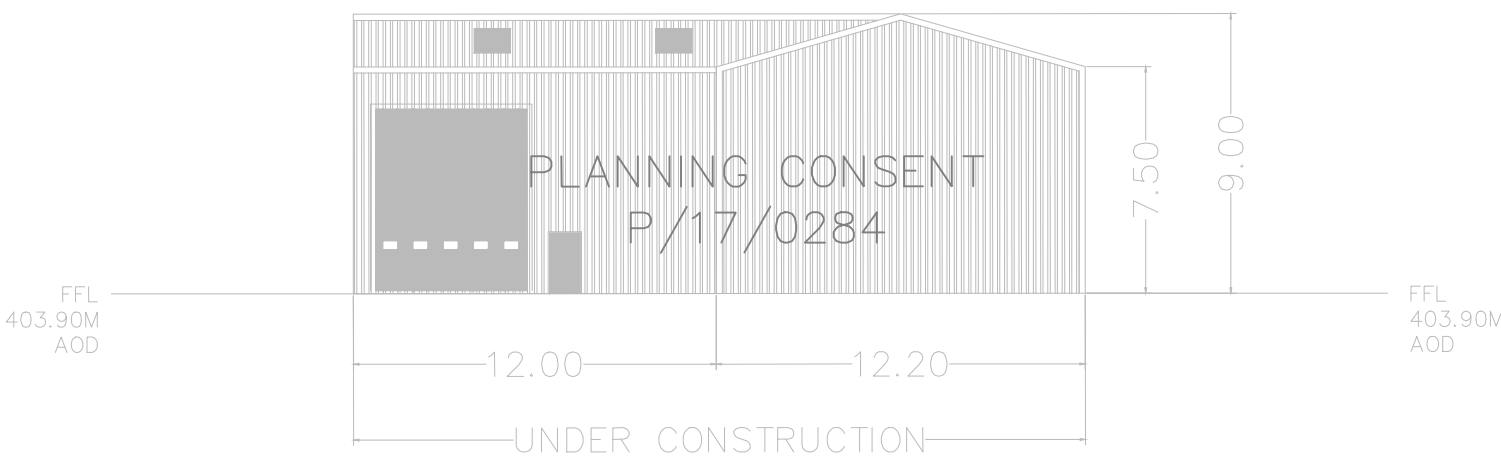

EAST — EXISTING

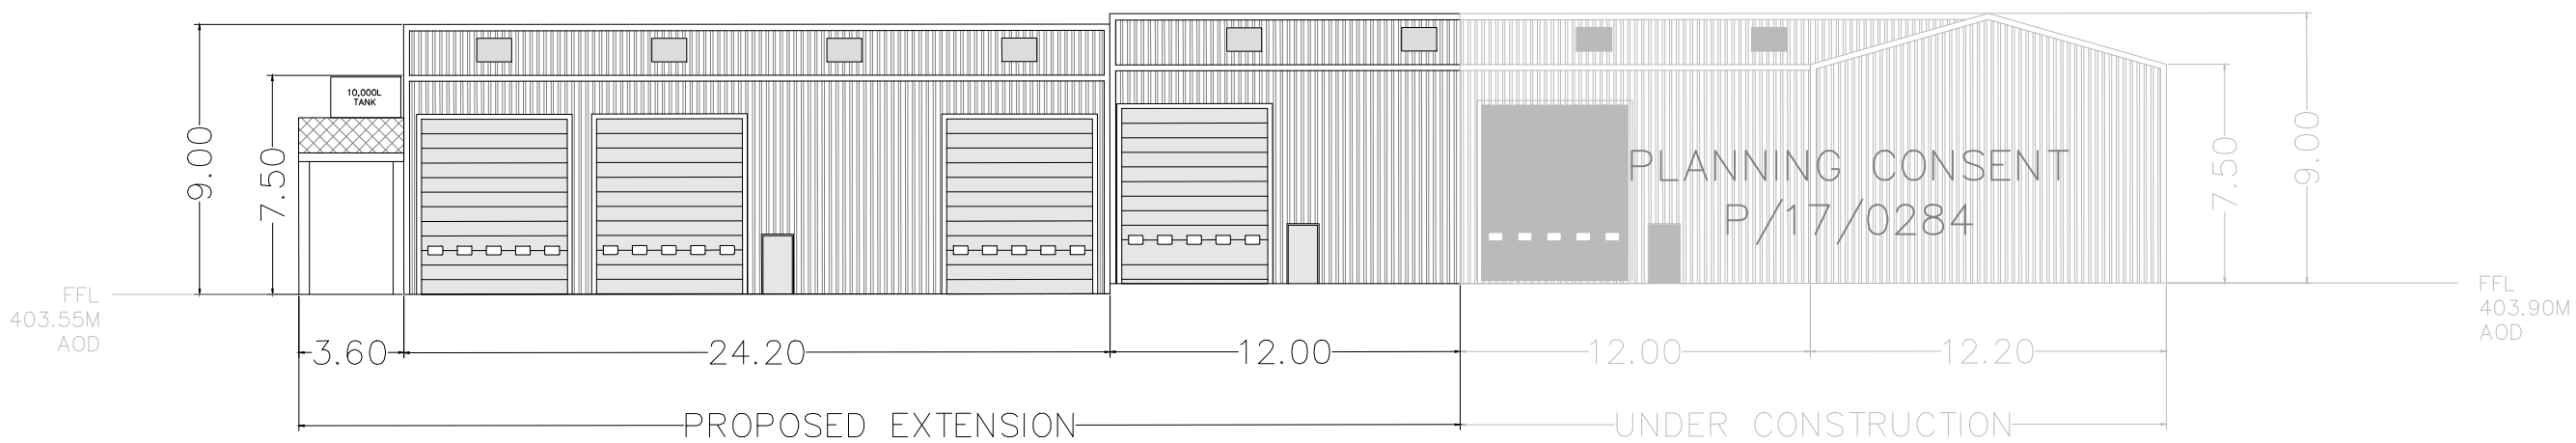

EAST — PROPOSED

AMENDMENTS				
Rev. Ref.	DETAILS	Date	Made By	Check By

CONSTRUCTION MATERIALS

CONSTRUCTION:
PORTAL FRAME

WALLS:
VERTICALLY LAID TRAPEZOIDAL PROFILED INSULATED (U-VALUE TBC) POWDER-COATED STEEL CLADDING (TATA STEEL COLORCOAT OR SIMILAR) IN HERITAGE GREEN (RAL 6002) TO MATCH ADJACENT BUILDINGS

INTERNAL CONCRETE BLOCK (PUSH) WALLING

ROOF:
VERTICALLY LAID TRAPEZOIDAL PROFILED INSULATED (U-VALUE TBC) POWDER-COATED STEEL CLADDING (TATA STEEL COLORCOAT OR SIMILAR) IN HERITAGE GREEN (RAL 6002) TO MATCH ADJACENT BUILDINGS

SKYLIGHTS:
TRANSLUCENT GRP PANELS (~9% COVERAGE)

ROLLER SHUTTER DOORS:
GALVANISED STEEL TO MATCH ADJACENT BUILDINGS

PERSONNEL DOORS:
POWDER-COATED STEEL IN GOOSEWING GREY (RAL 7038 OR SIMILAR)

FLASHING:
POWDER-COATED STEEL IN HERITAGE GREEN (RAL 6002) TO MATCH ADJACENT BUILDINGS

GUTTERS/DOWNPipes:
BLACK UPVC

MERTHYR BOROUGH RECYCLING CENTRE LIMITED



TECHNIA ENVIRONMENT AND PLANNING LTD
UNIT 1 FOXES LANE, OAKDALE BUSINESS PARK,
BLACKWOOD, CAERPHILLY, NP12 4AB
TEL: 02921 900400
EMAIL: PLANNING@TEPL.EU

Project:			
BUILDING EXTENSION			
Title:			
EXISTING AND PROPOSED ELEVATIONS			
Scale	Drawn	Checked	Approved
1:250	SCW	ND	ND
Original drawing A1	Date	Date	Date
MBRC	07/08/24	20/09/24	20/09/24
Job No.	Dwg No.	11130 - 001 - C	Rev.