

Proposed Re-Development at Treganna Hotel, Park Terrace, Merthyr Tydfil, CF47 8RF



Product :- UPVC Casement/sash Window
Company:- TBC
Colour:- Black



Product :- Roofing Slate/Tile
Colour:- Marley Riven Edgemere Interlocking Concrete Slates



Product :- Fascias, Barges & Soffits
Colour:- Light Greay UPVC





Product :- Guttering & Downpipe
Colour:- Black UPVC




Product :- PAS 24 Composite Door
Company:- TBC
Colour:- Varies



Product :- Horizontal Fibre Cement Cladding.
Colour:- Grey Slate

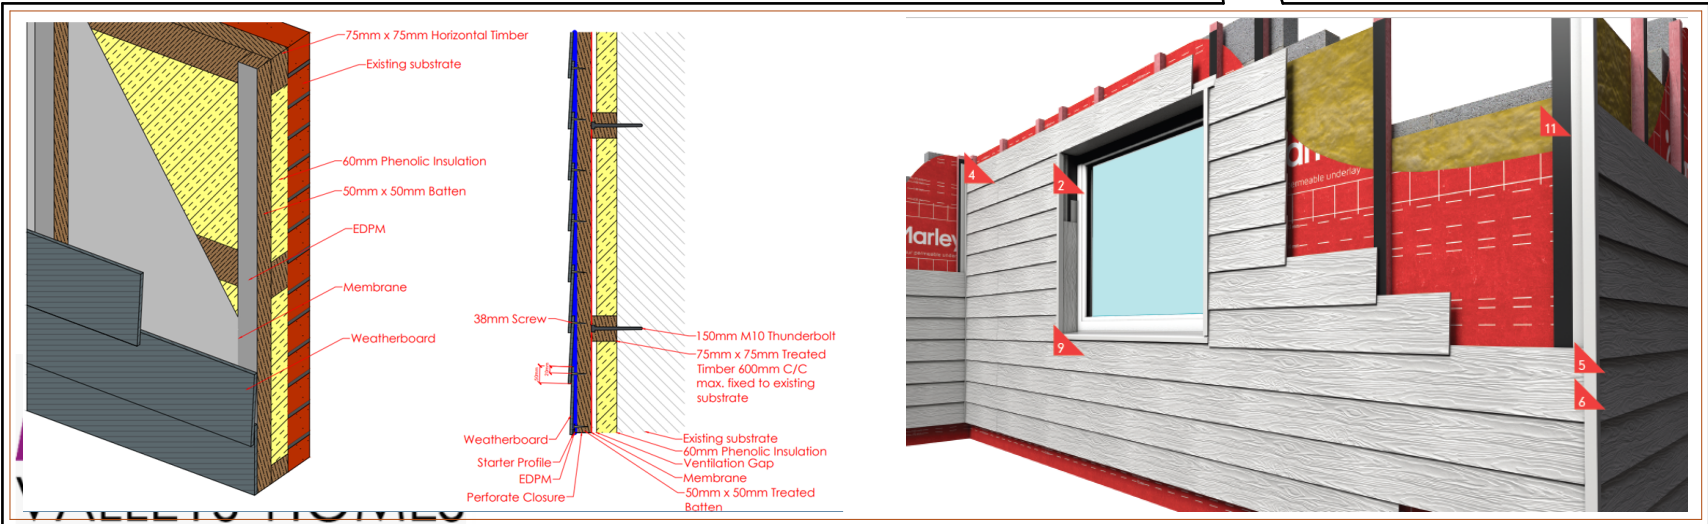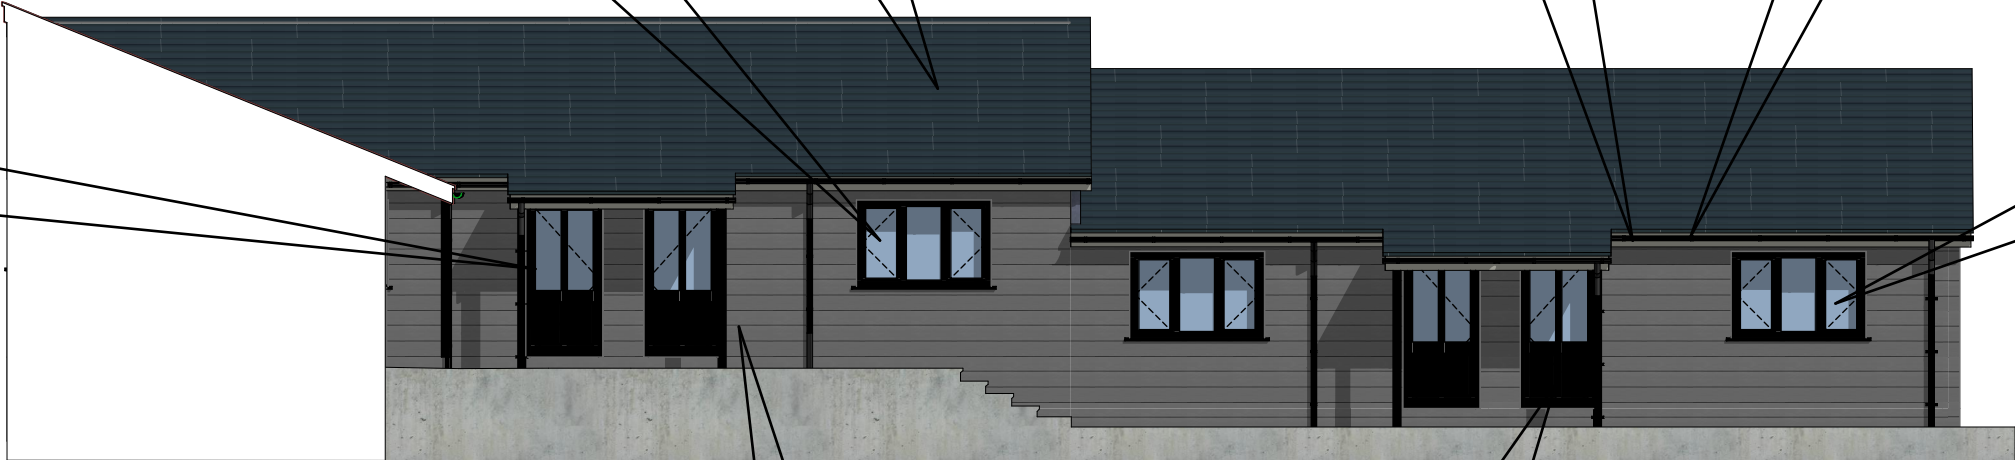

External Insulation with Weatherboard Cladding Finish

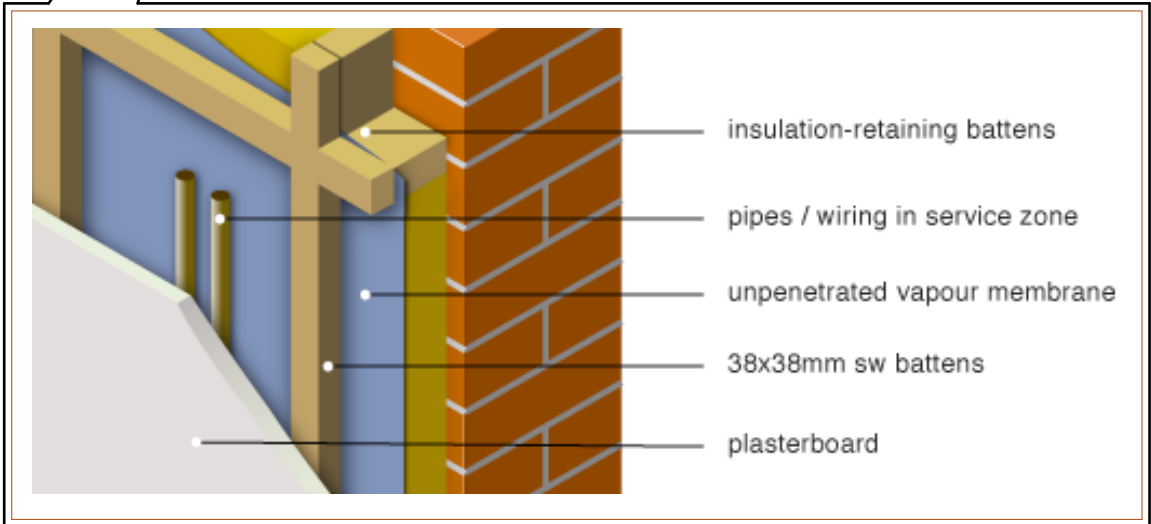

Internal Insulation Lining Finish