


Proposed Re-Development at Treganna Hotel, Park Terrace, Merthyr Tydfil, CF47 8RF

Legend

- Indicates existing wall.
- Indicates new internal wall.
- Indicates existing external wall, with new insulated wall lining internally
- Indicates new window.

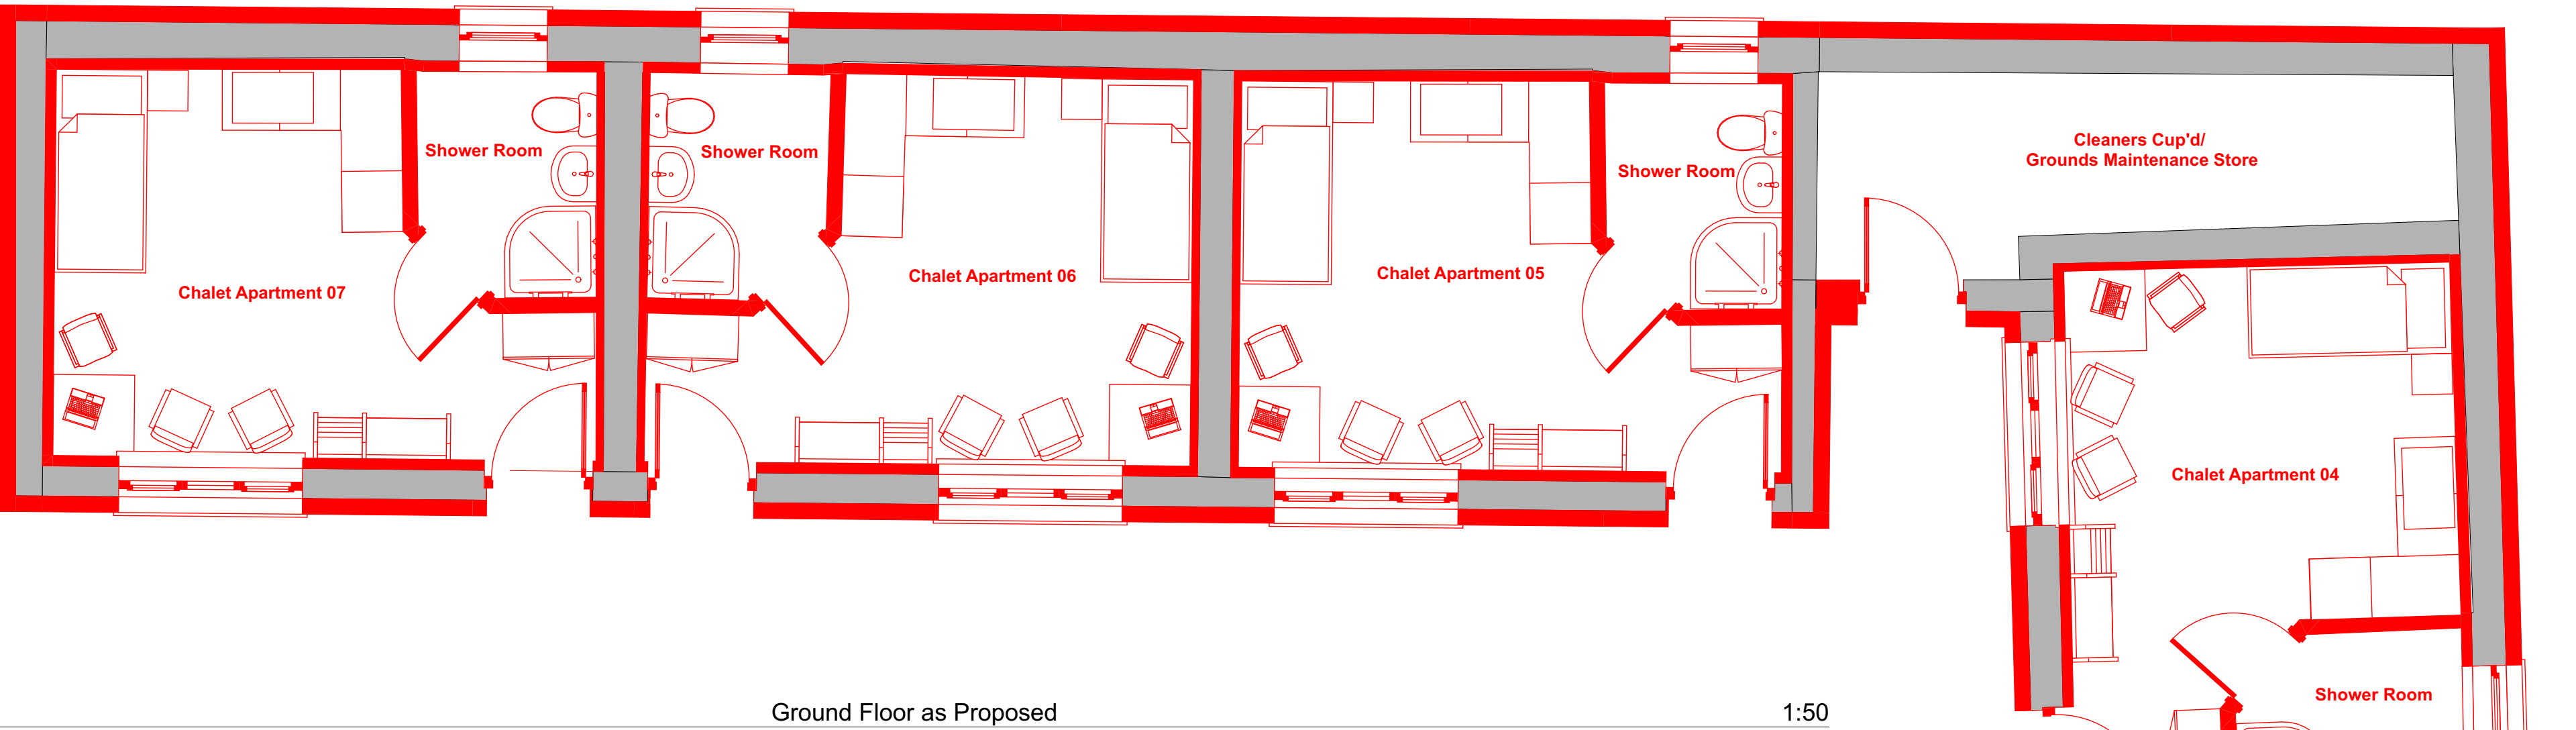



Ground Floor as Proposed 1:50

Front Elevation 1 ▲



Front Elevation 1 as Proposed 1:50

Front Elevation 2 ▼

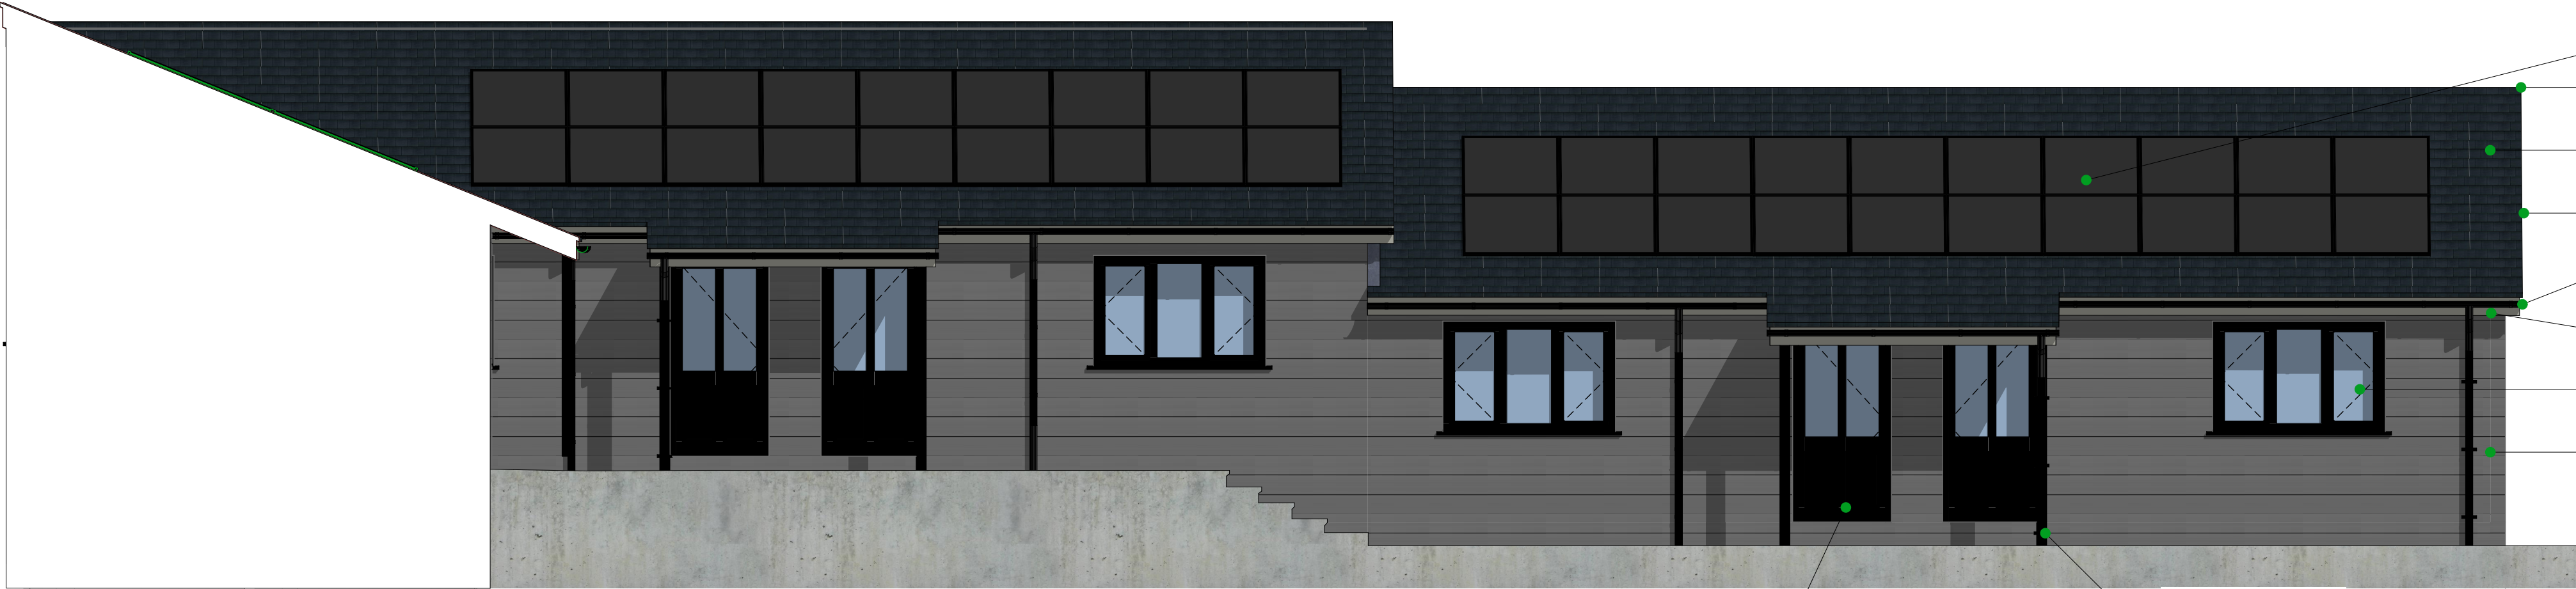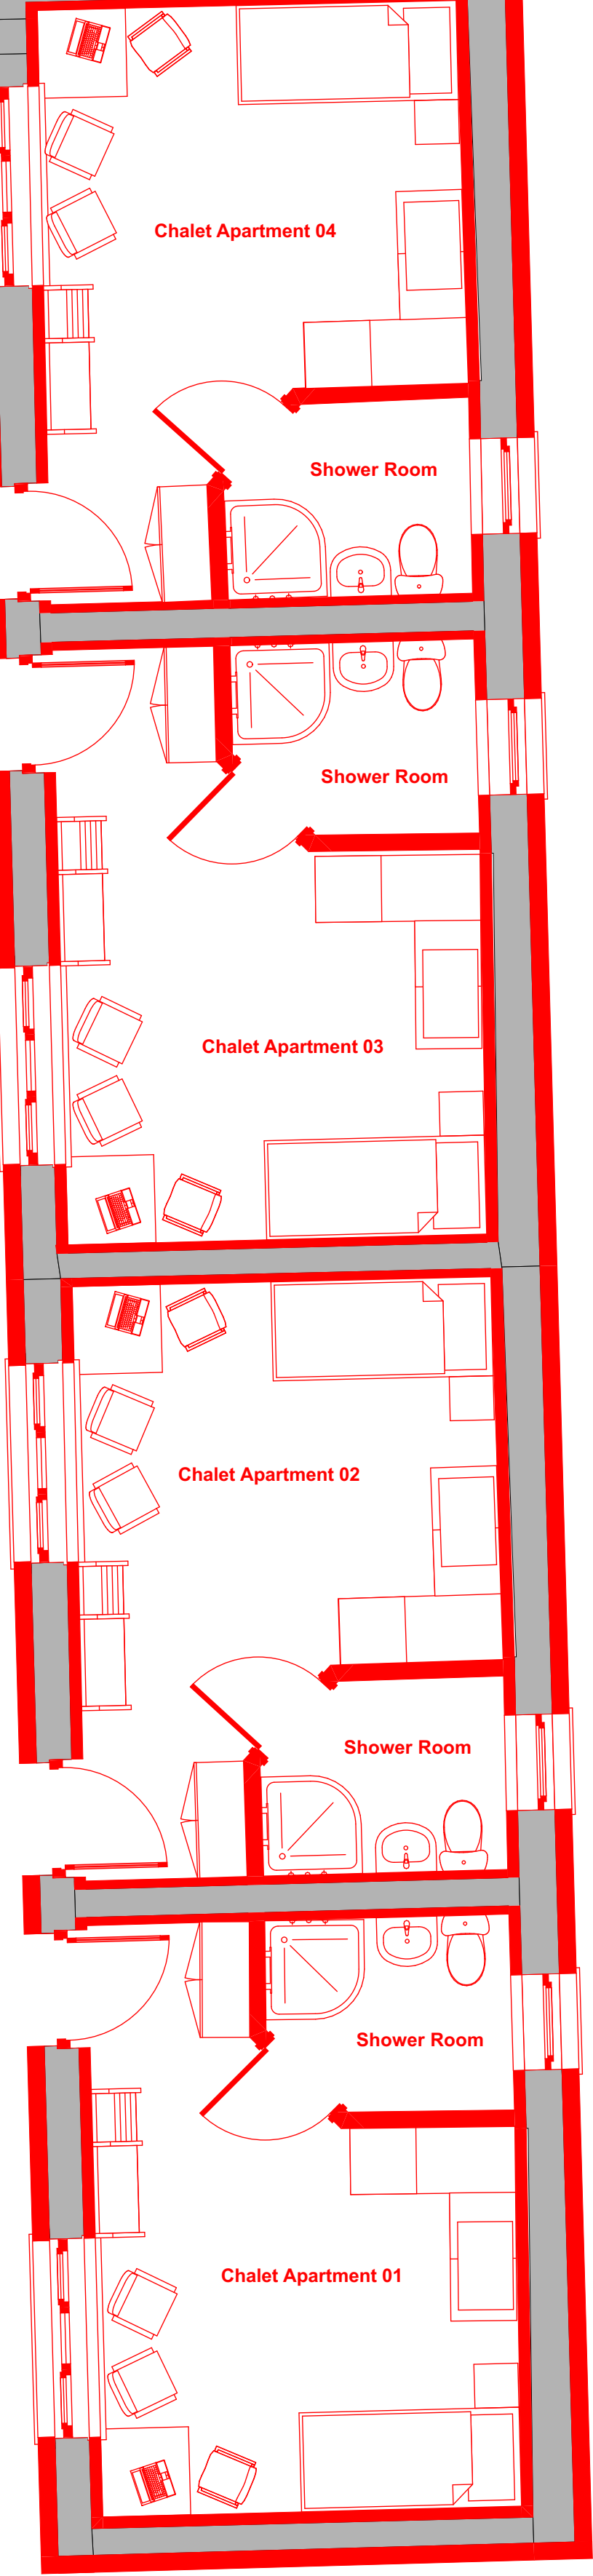

Front Elevation 1 as Proposed 1:50

Revision:	Date:	By:	Notes:
Rev A - Extra PV Panels added to roof.	24th Sept 2024	SE/RH	