


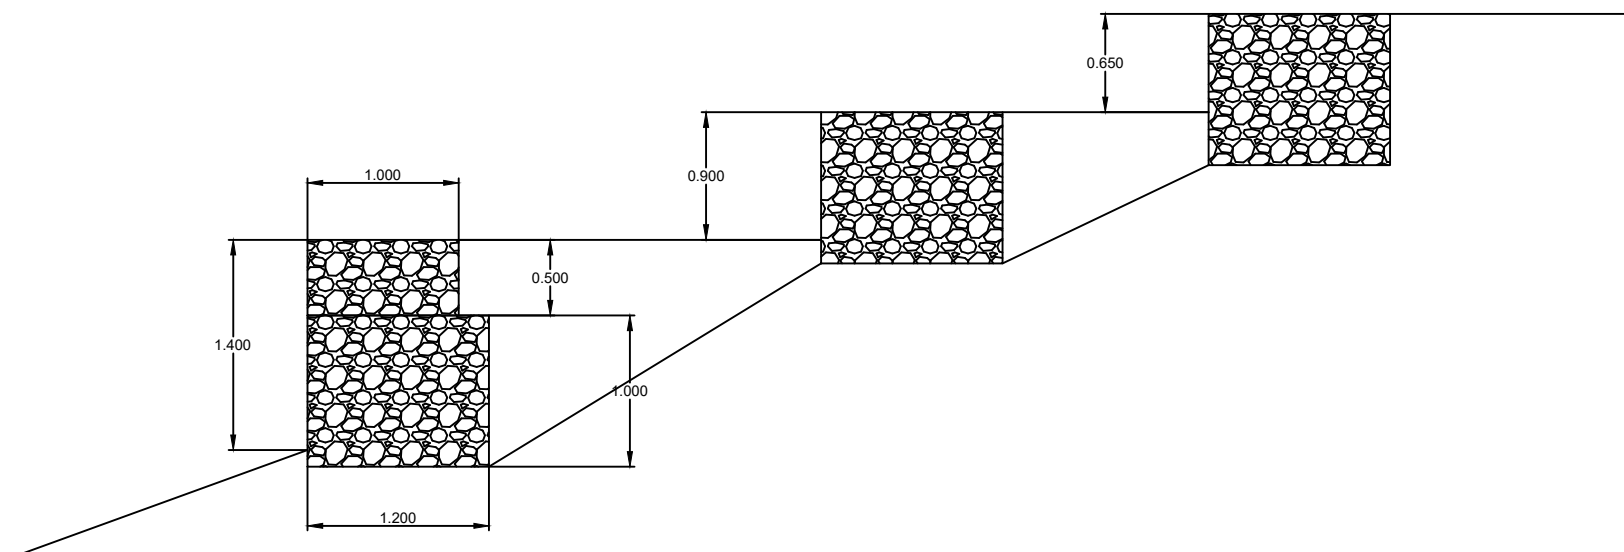

Section 1:50

Wall to be constructed in rock filled gabion baskets

Retaining Wall
Woodland View
Pantyffin Road
Merthyr Tydfil