



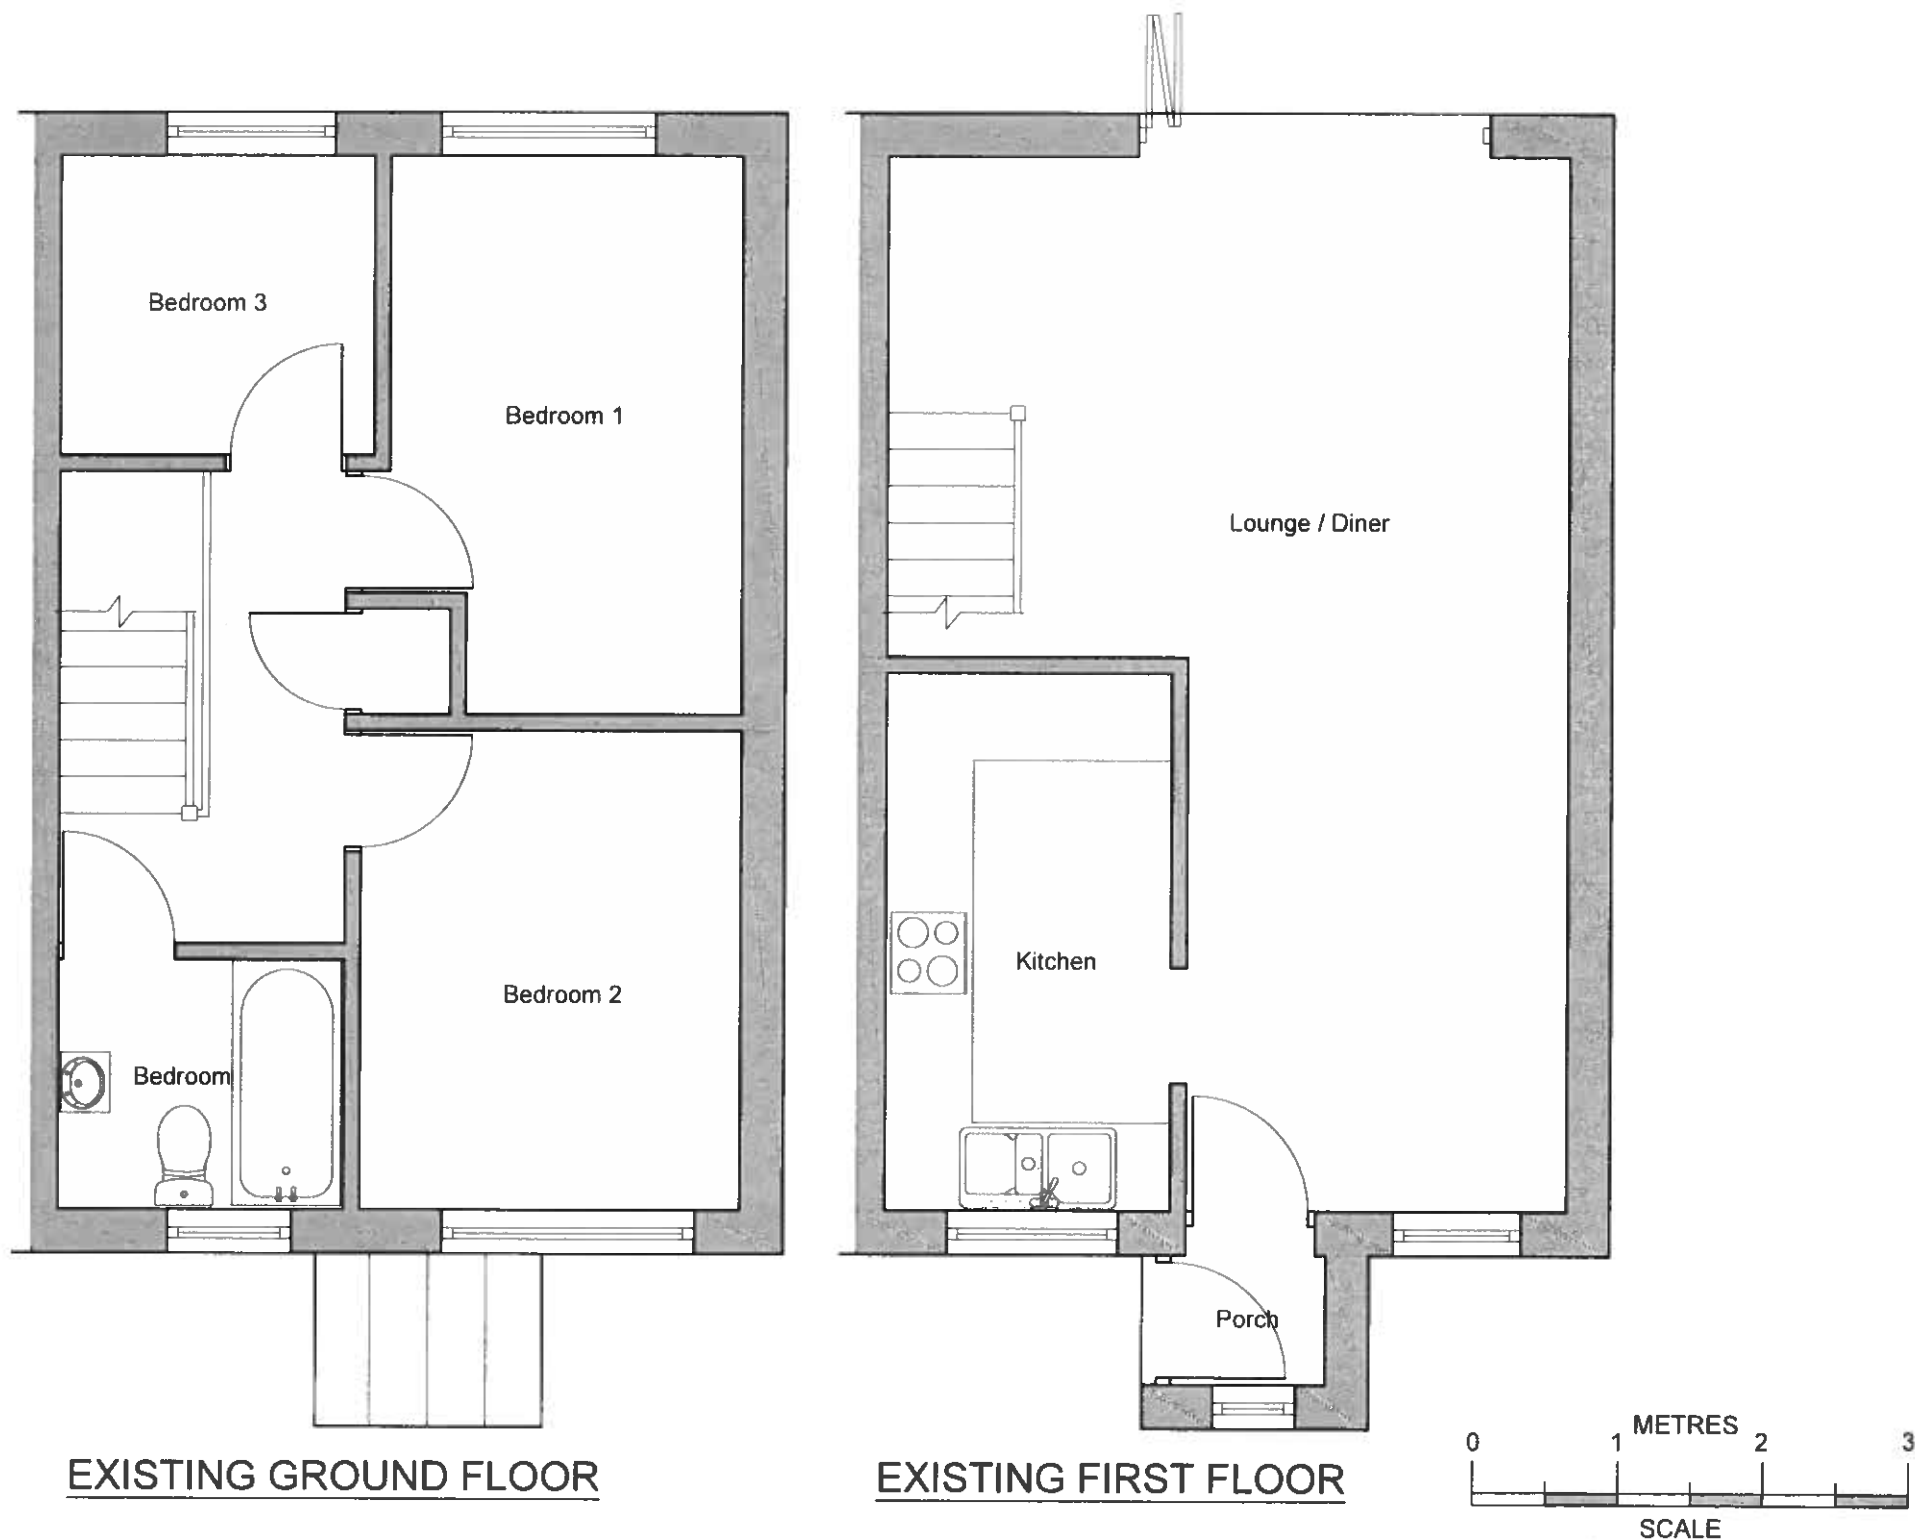

200134

MTCRC
15 JUN 2020

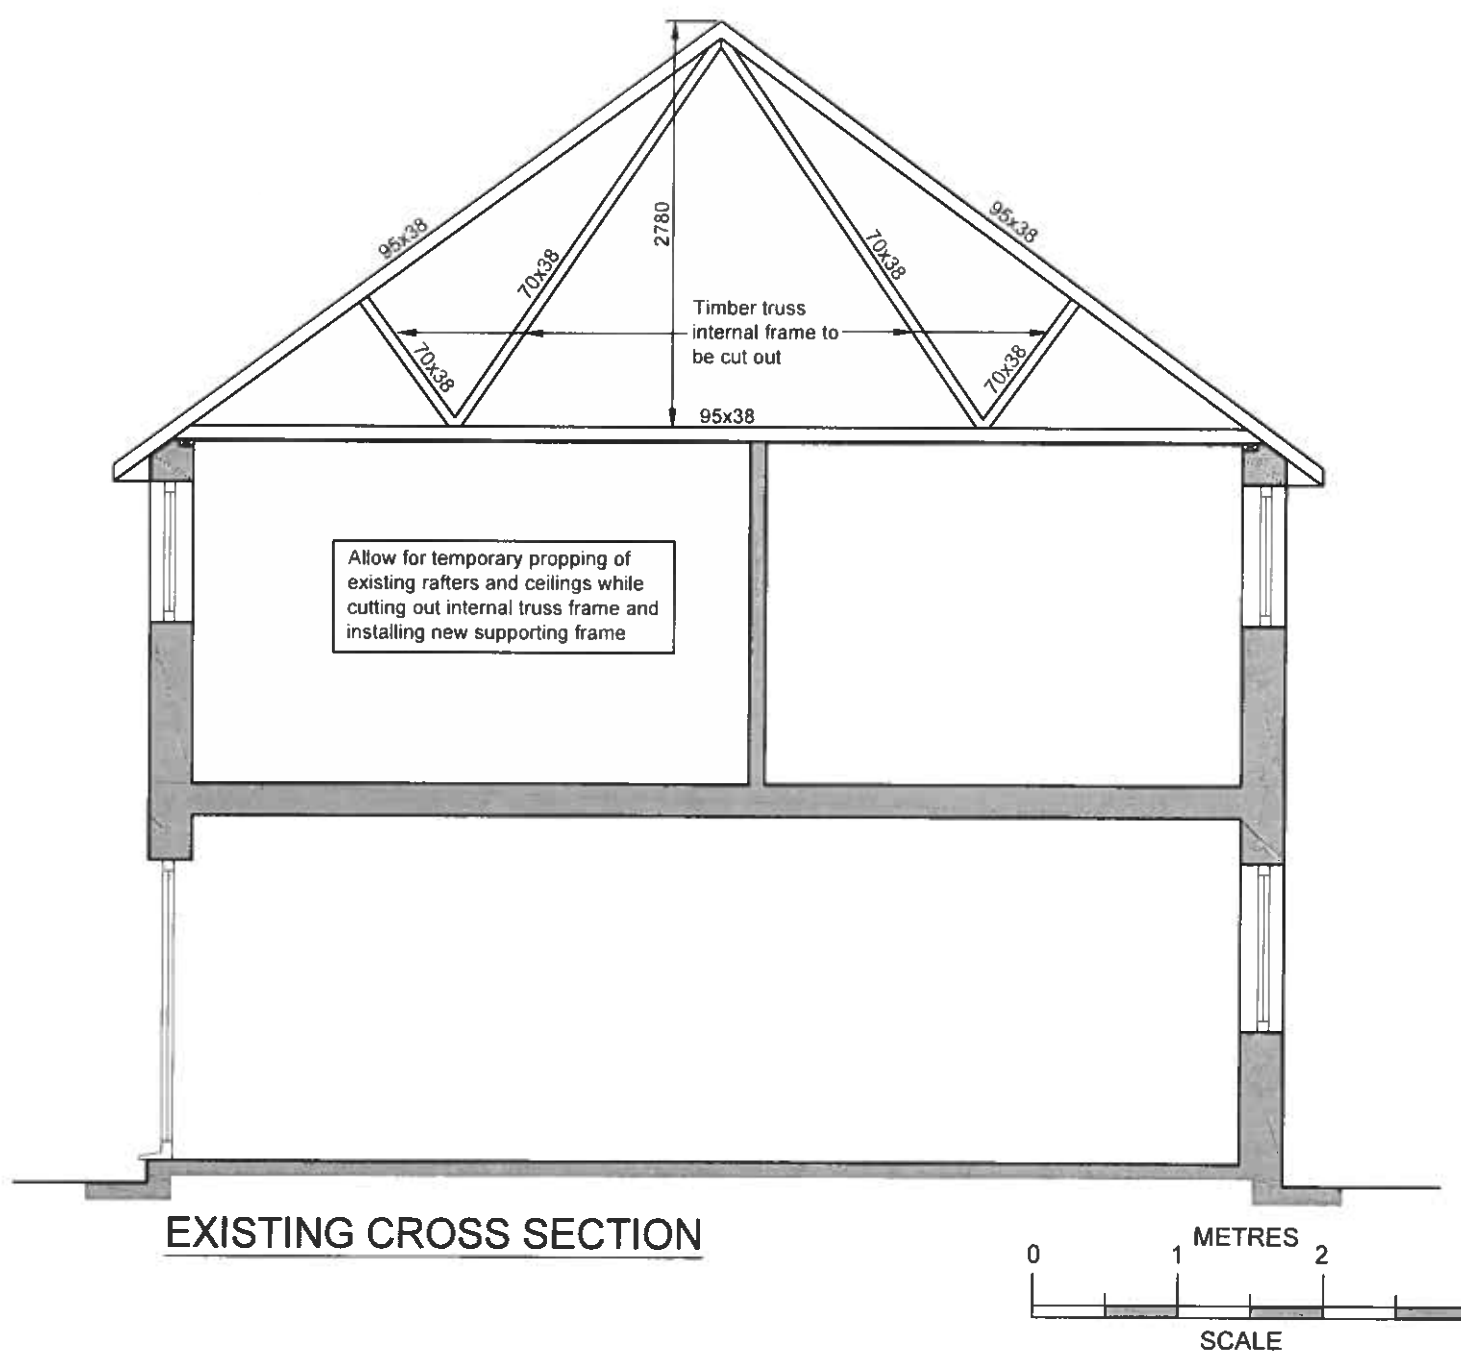

Proposed Attic Conversion to
9 Saint John's Grove, Penydarren
Merthyr Tydfil CF47 9AL

471-003
Existing Floor Plans &
Cross Section
Building Mar '20 1:50@A3
Control
Do not scale off this drawing.