


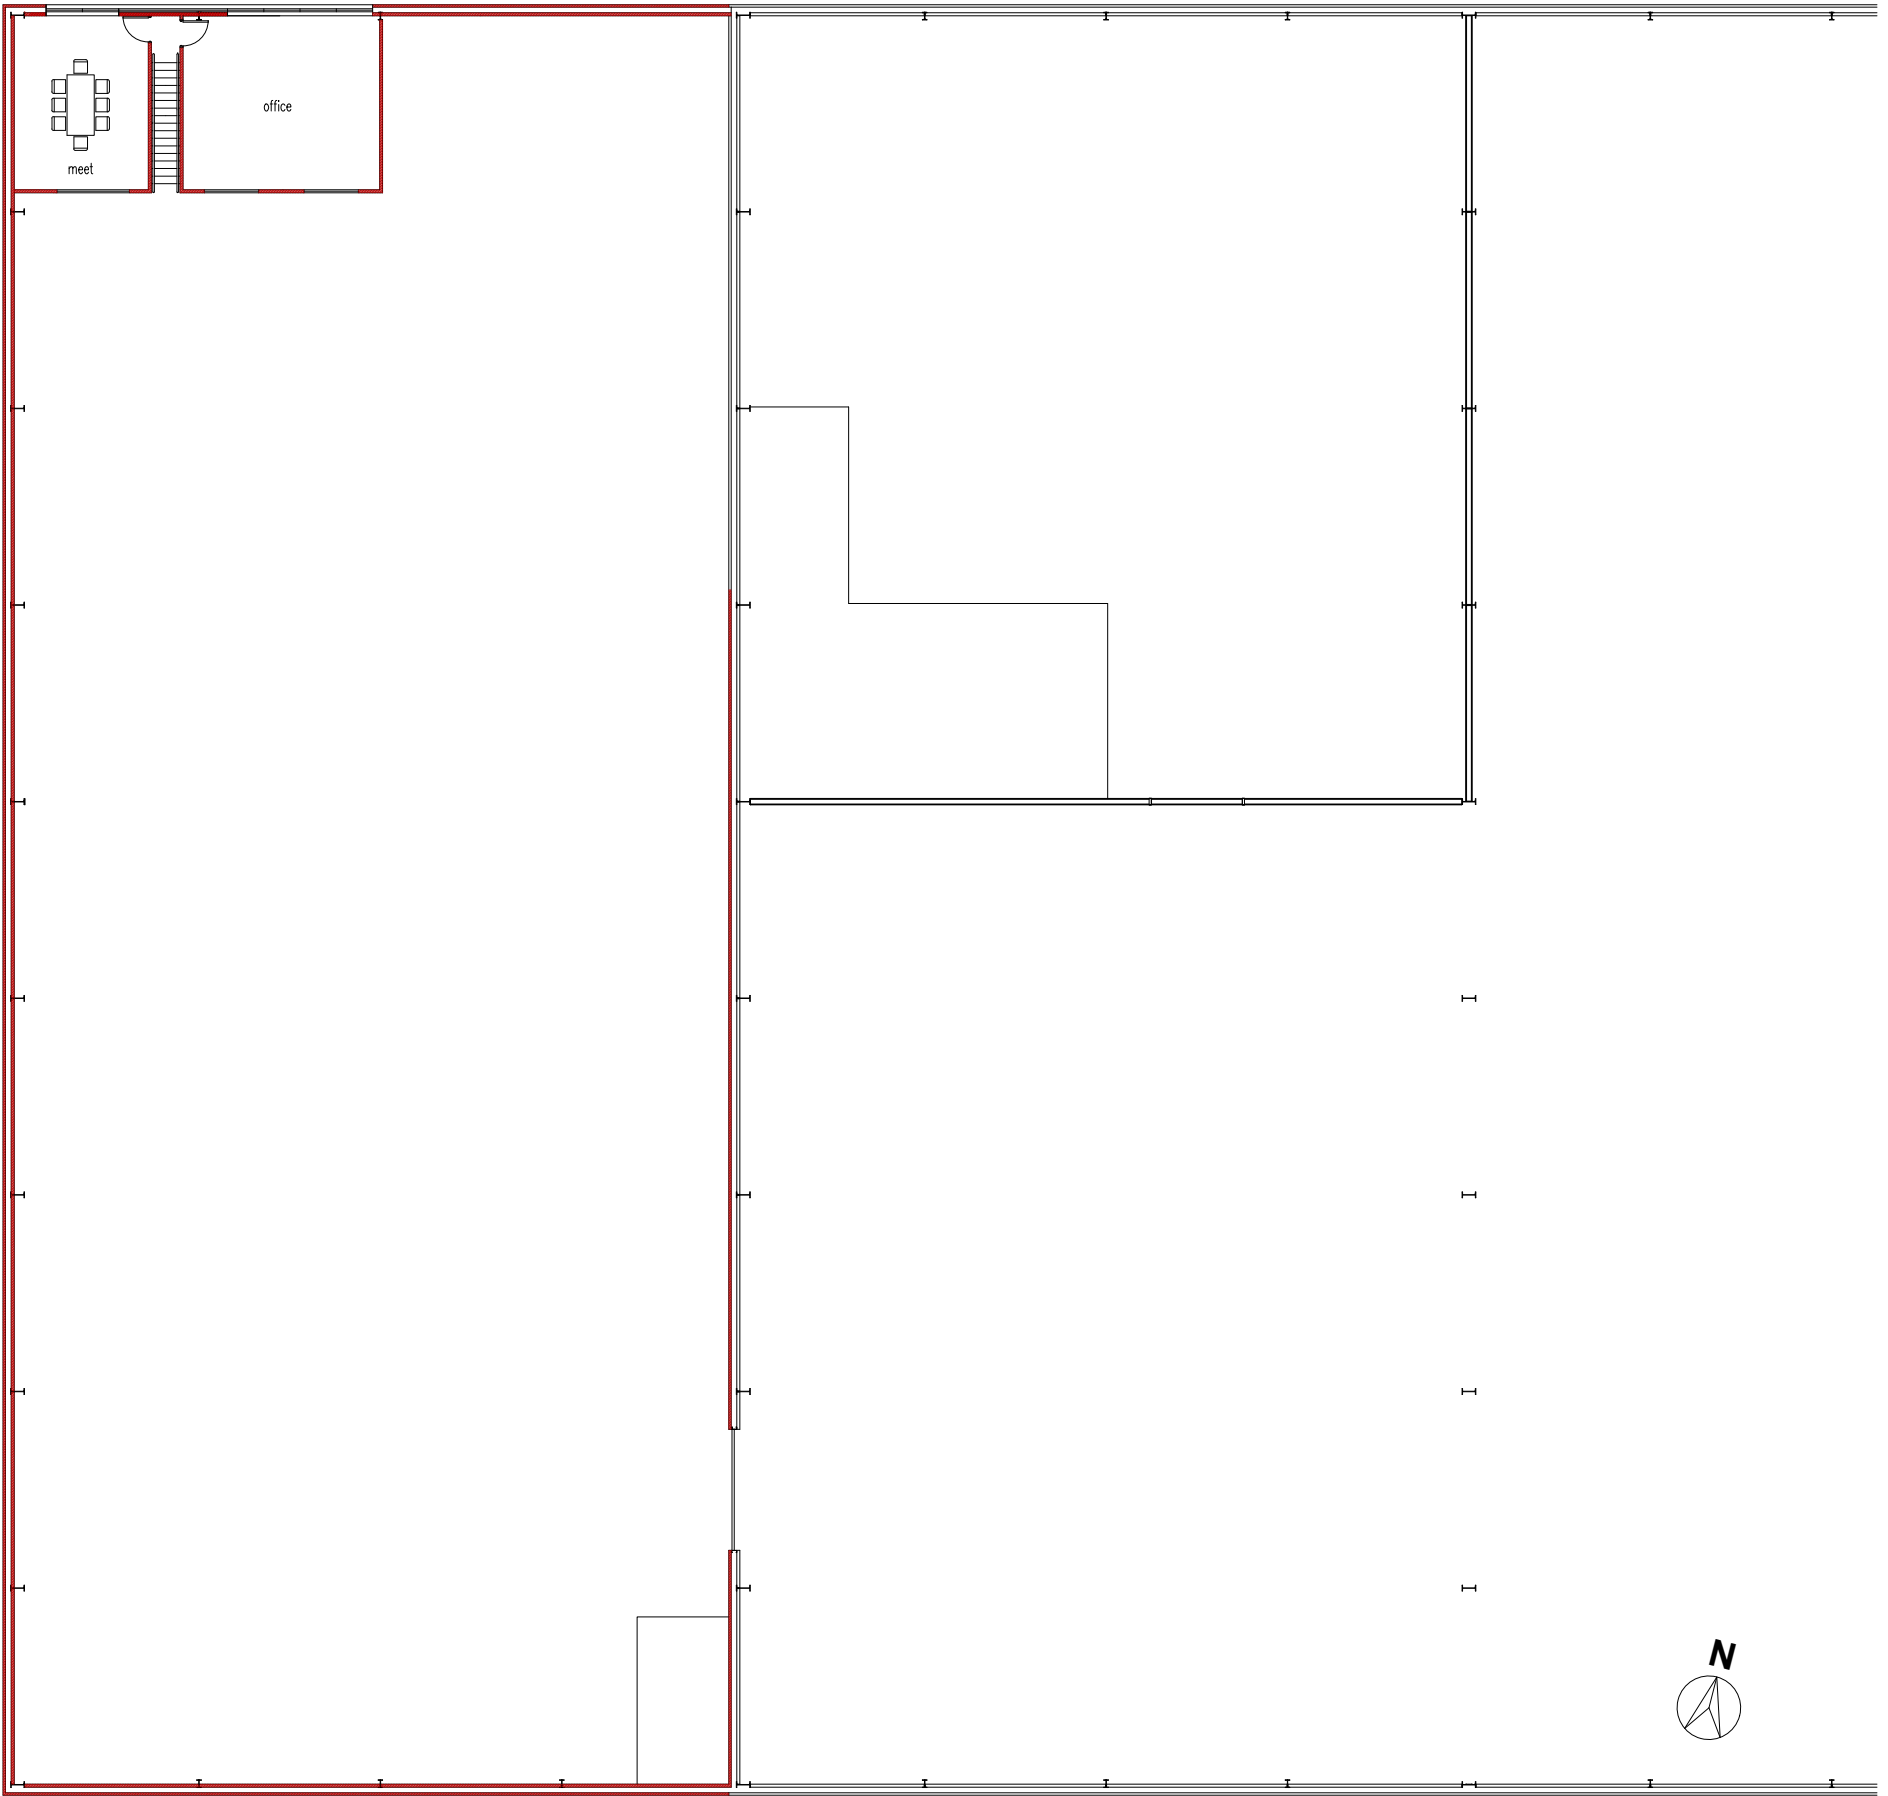

BL Extension S&G
Proposed FF Layout



AVANTE ARCHITECTS
TEC MARINA, PENARTH HAVEN, CARDIFF, CF64 1SA
029 2167 4697 WWW.AVANTEARCHITECTS.COM