



existing north elevation

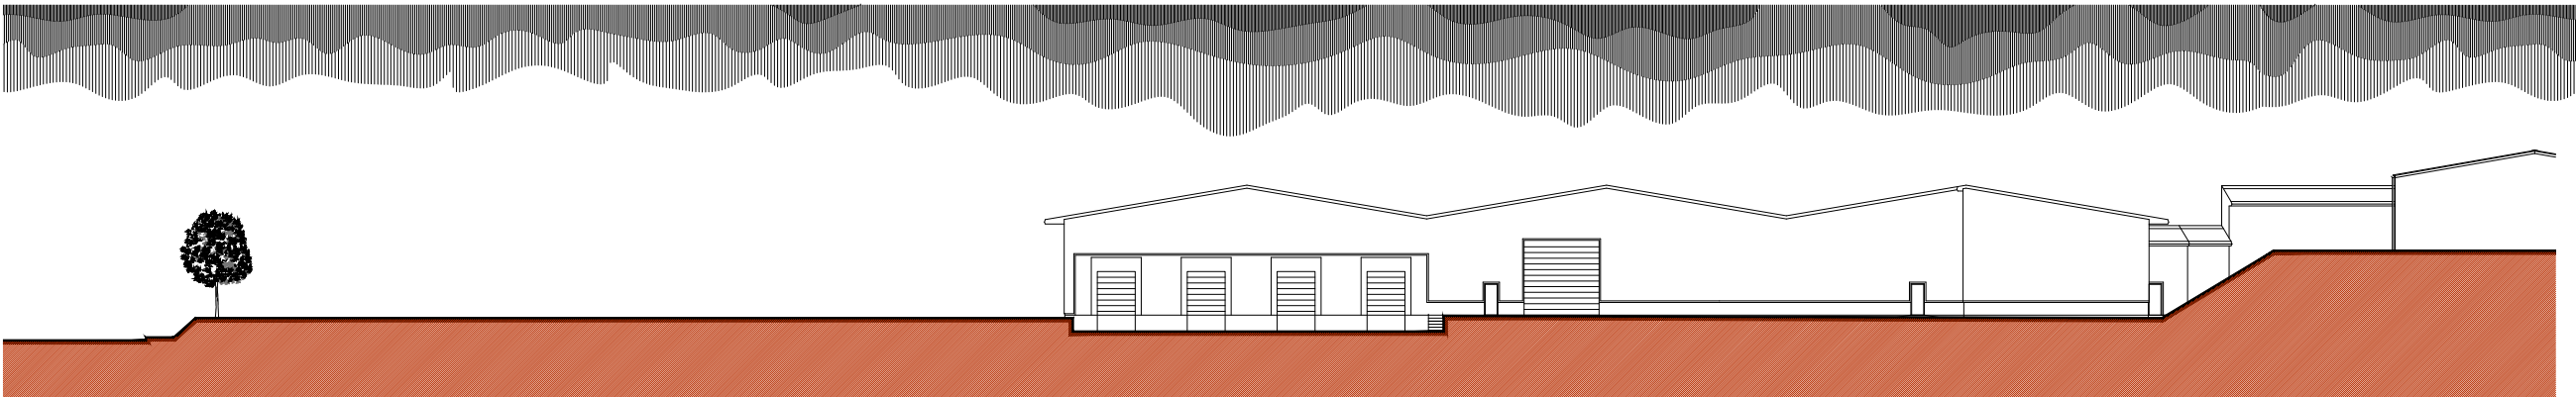

existing south elevation

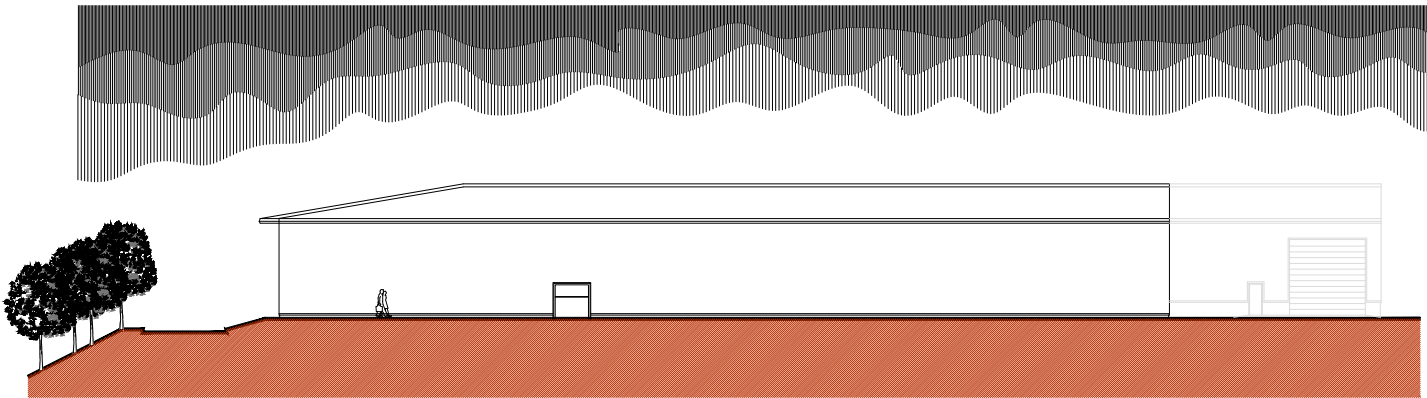

existing west elevation

MATERIALS

brickwork walls, to match, at low level
up to dpc
silver profiled cladding to walls, to
match, at high level
mid blue aluminium entrance doors, to
match.
grey profiled cladding, to match, to roof.
mid blue gutter and downpipes, to
match

MEANS OF ENCLOSURE

none – existing site enclosure to remain
untouched

LANDSCAPE



AVANTE ARCHITECTS
TEC MARINA, PENARTH HAVEN, CARDIFF, CF64 1SA
029 2167 4697 WWW.AVANTEARCHITECTS.COM