



proposed north elevation

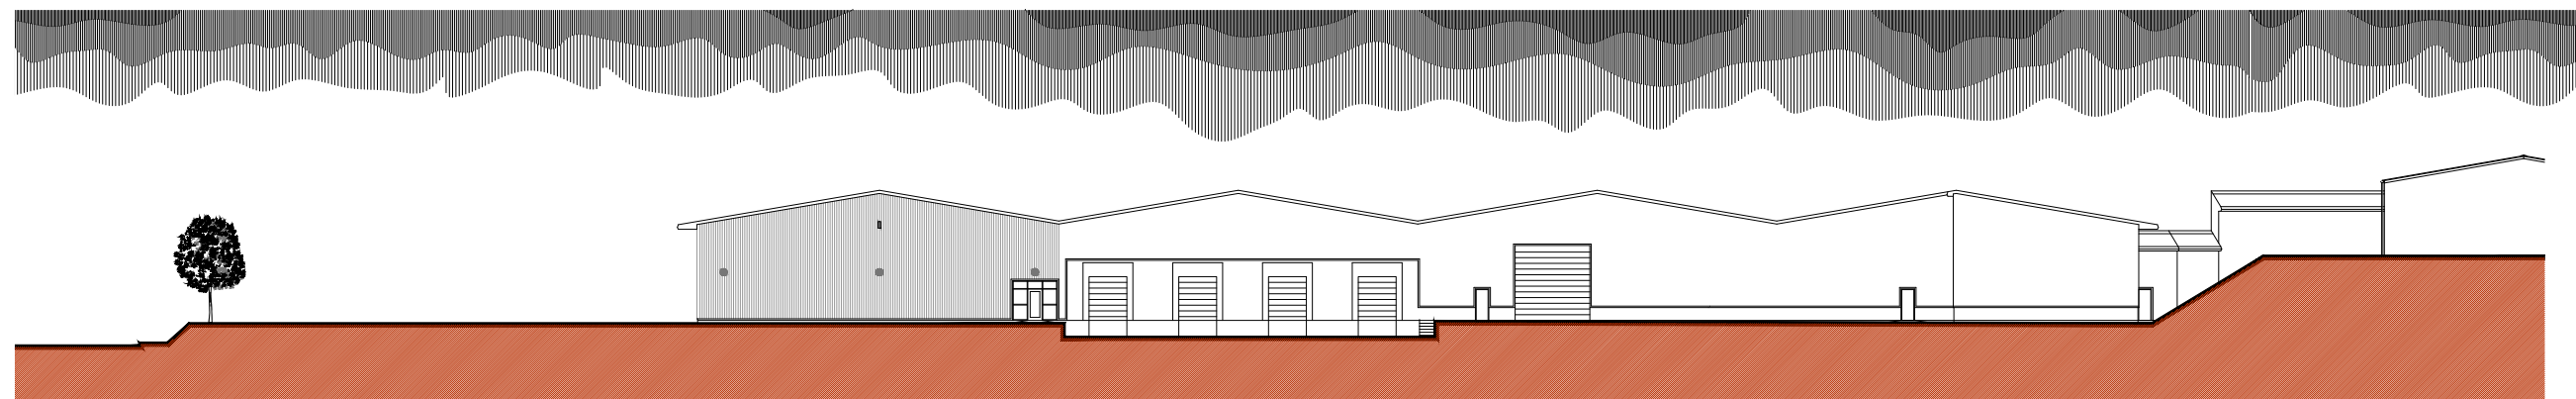

proposed south elevation

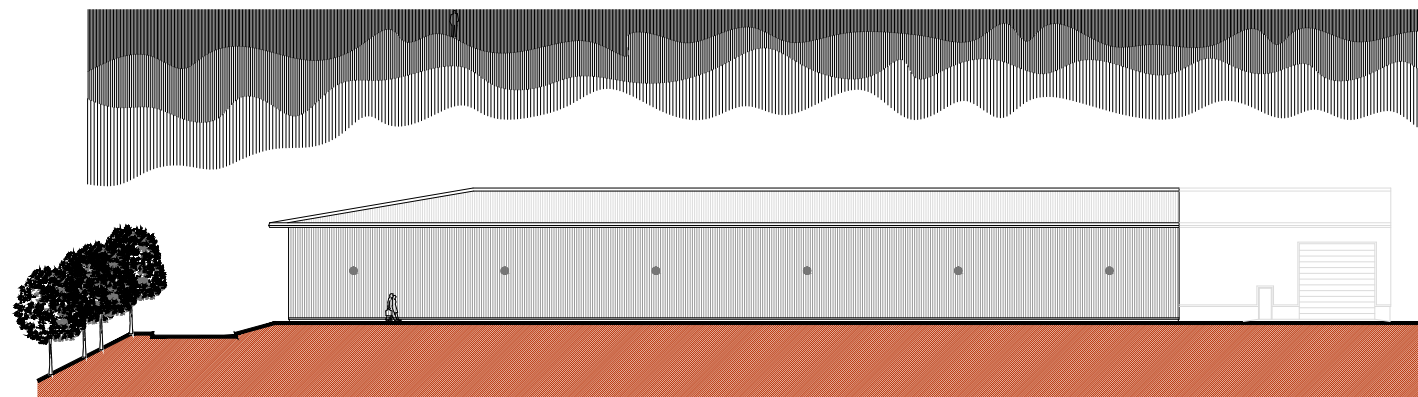

proposed west elevation