



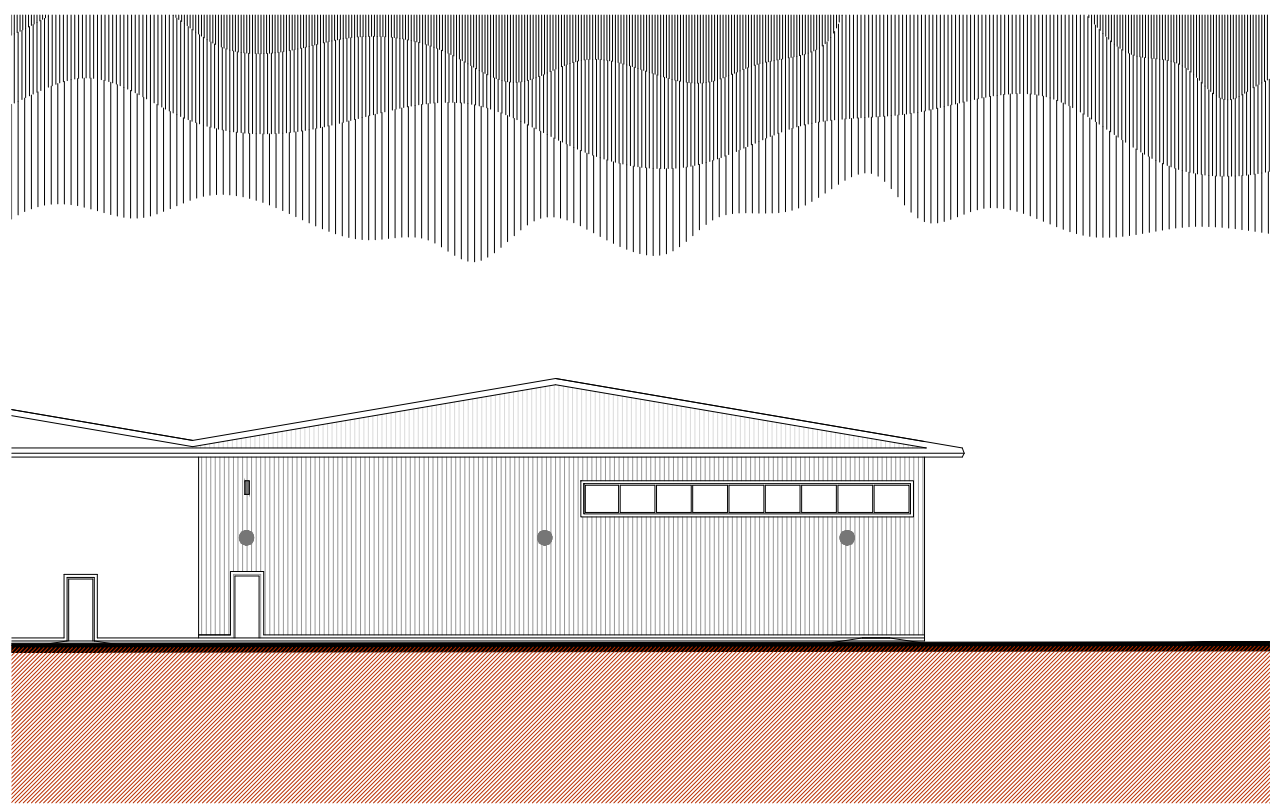

proposed north elevation

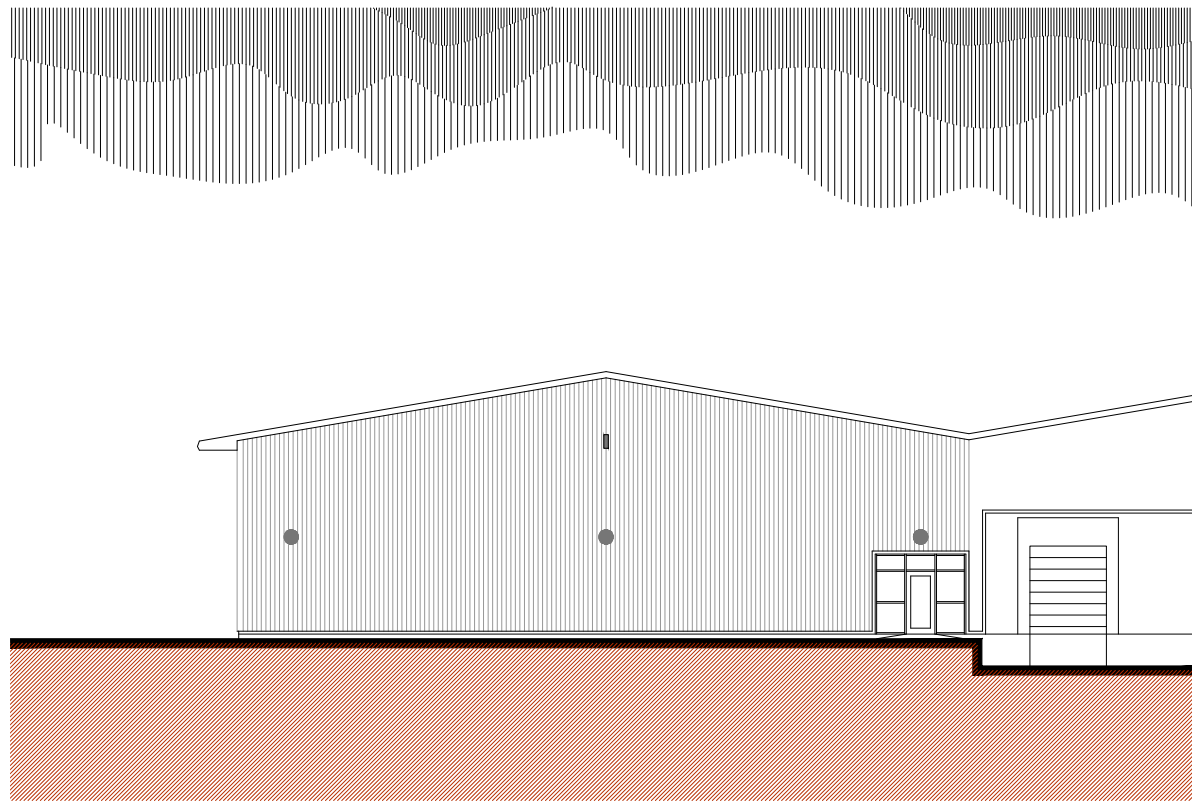


proposed south elevation

MATERIALS

brickwork walls, to match, at low level
 up to dpc
 silver profiled cladding to walls, to
 match, at high level
 mid blue aluminium entrance doors, to
 match.
 grey profiled cladding, to match, to roof.
 mid blue gutter and downpipes, to
 match

MEANS OF ENCLOSURE

none – existing site enclosure to remain
 untouched

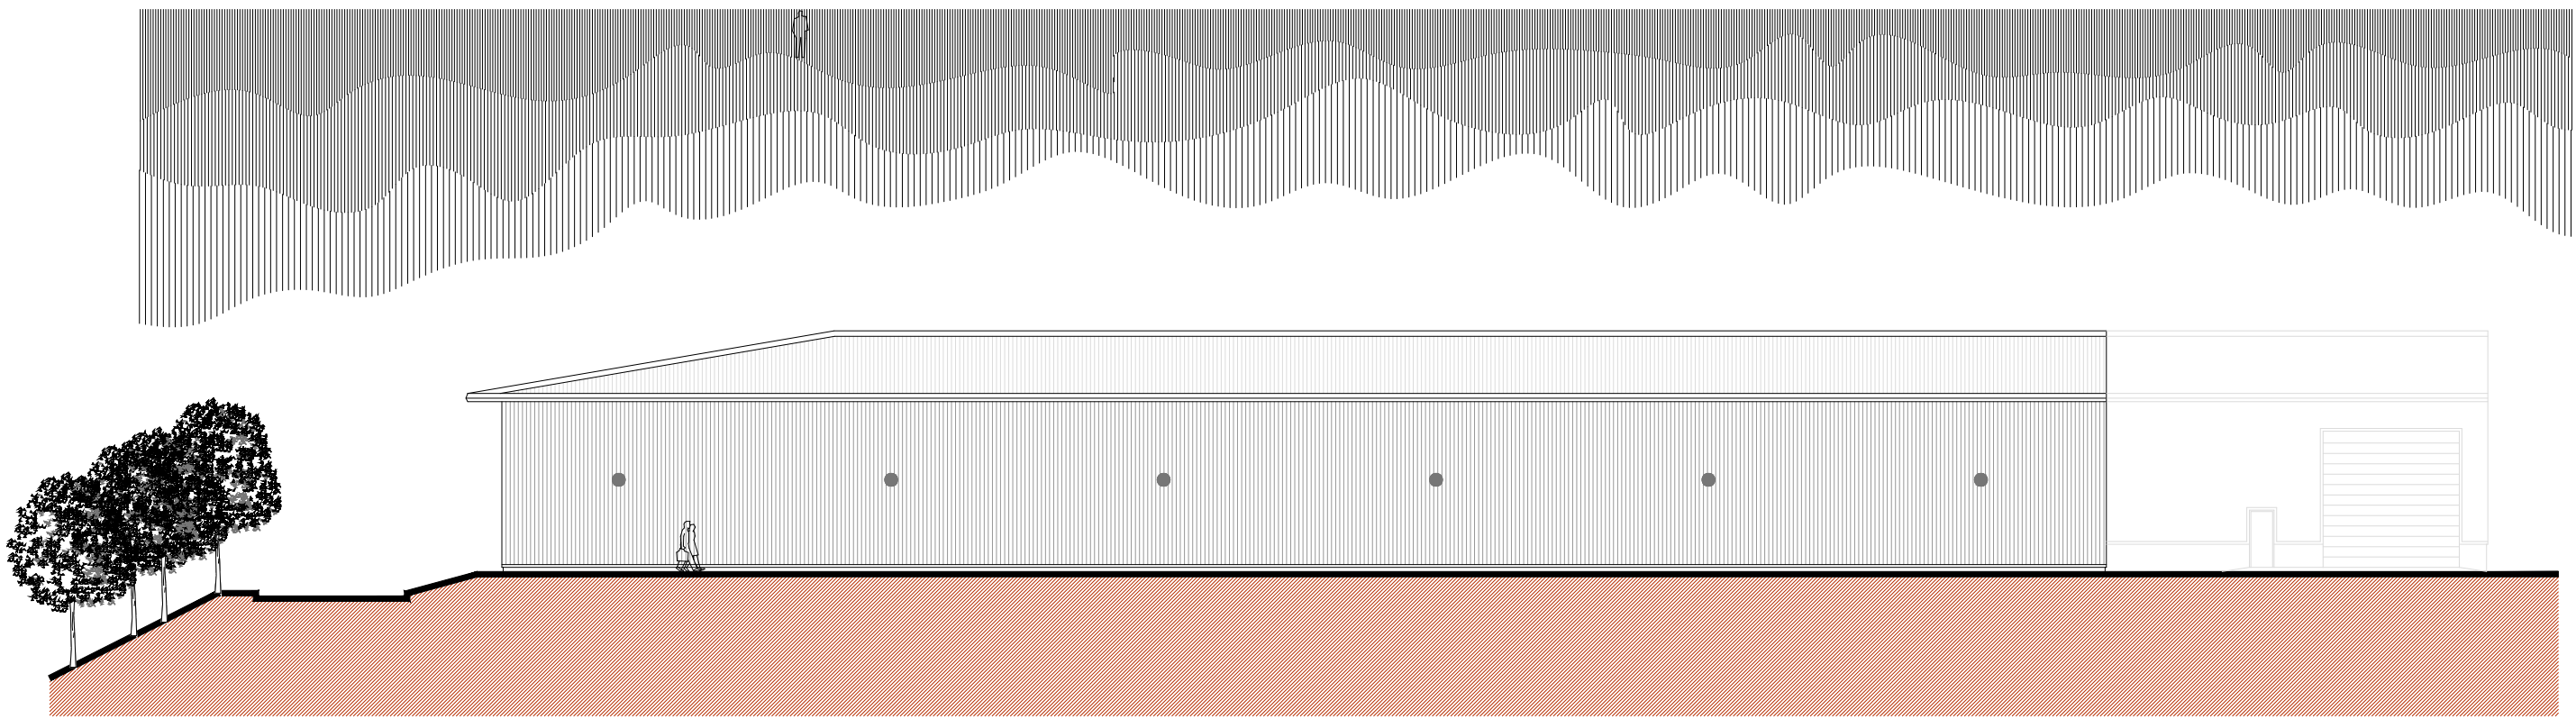

proposed west elevation