



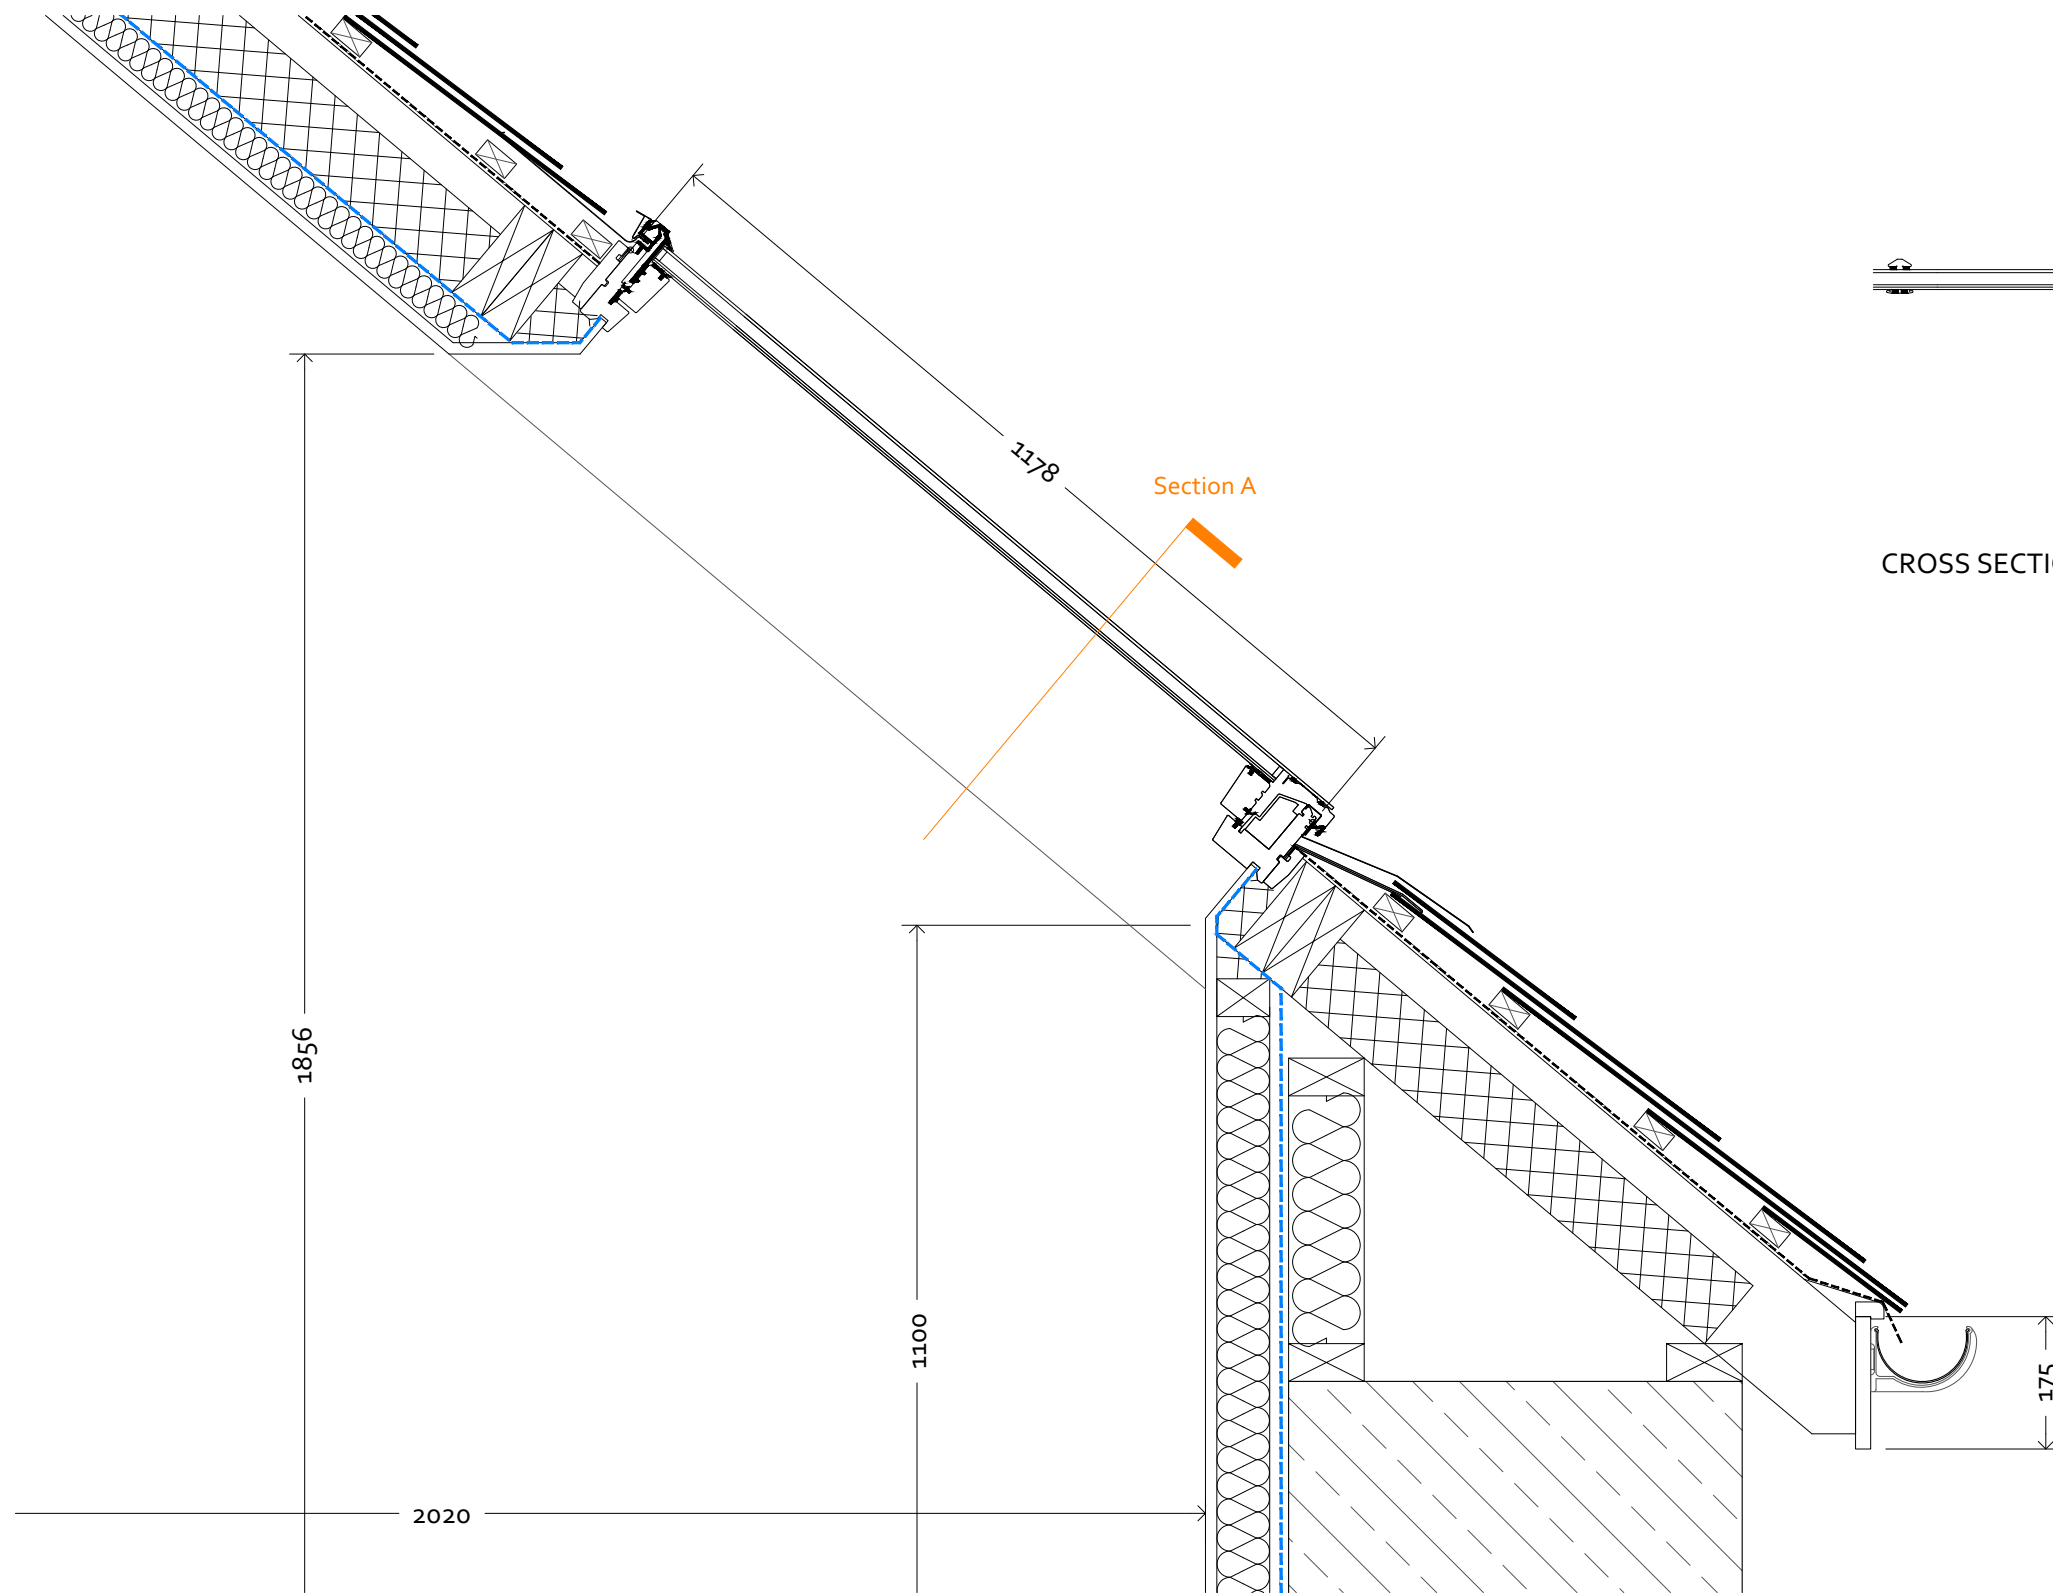

CROSS SECTION DETAIL 1:10

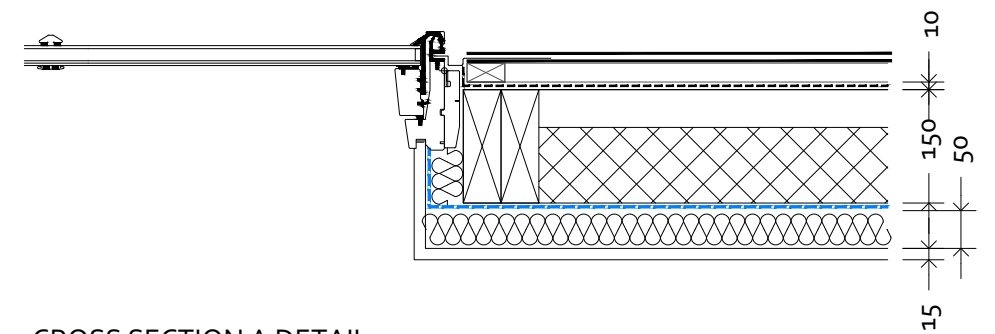


CROSS SECTION A DETAIL 1:10

REVISION NOTES:

REVISION_PLANNING
Rev: - Date: Notes:

Drawing status PLANNING

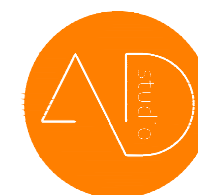

Project Name Goitre Coed Fach Barn Conversion
Project Ref OAD_5206
Drawing Ref 2401
Drawing Name Velux Window Sections
Drawn By oa Date 27.04.2023
Scale 1:10 Paper Size A3 Rev -