


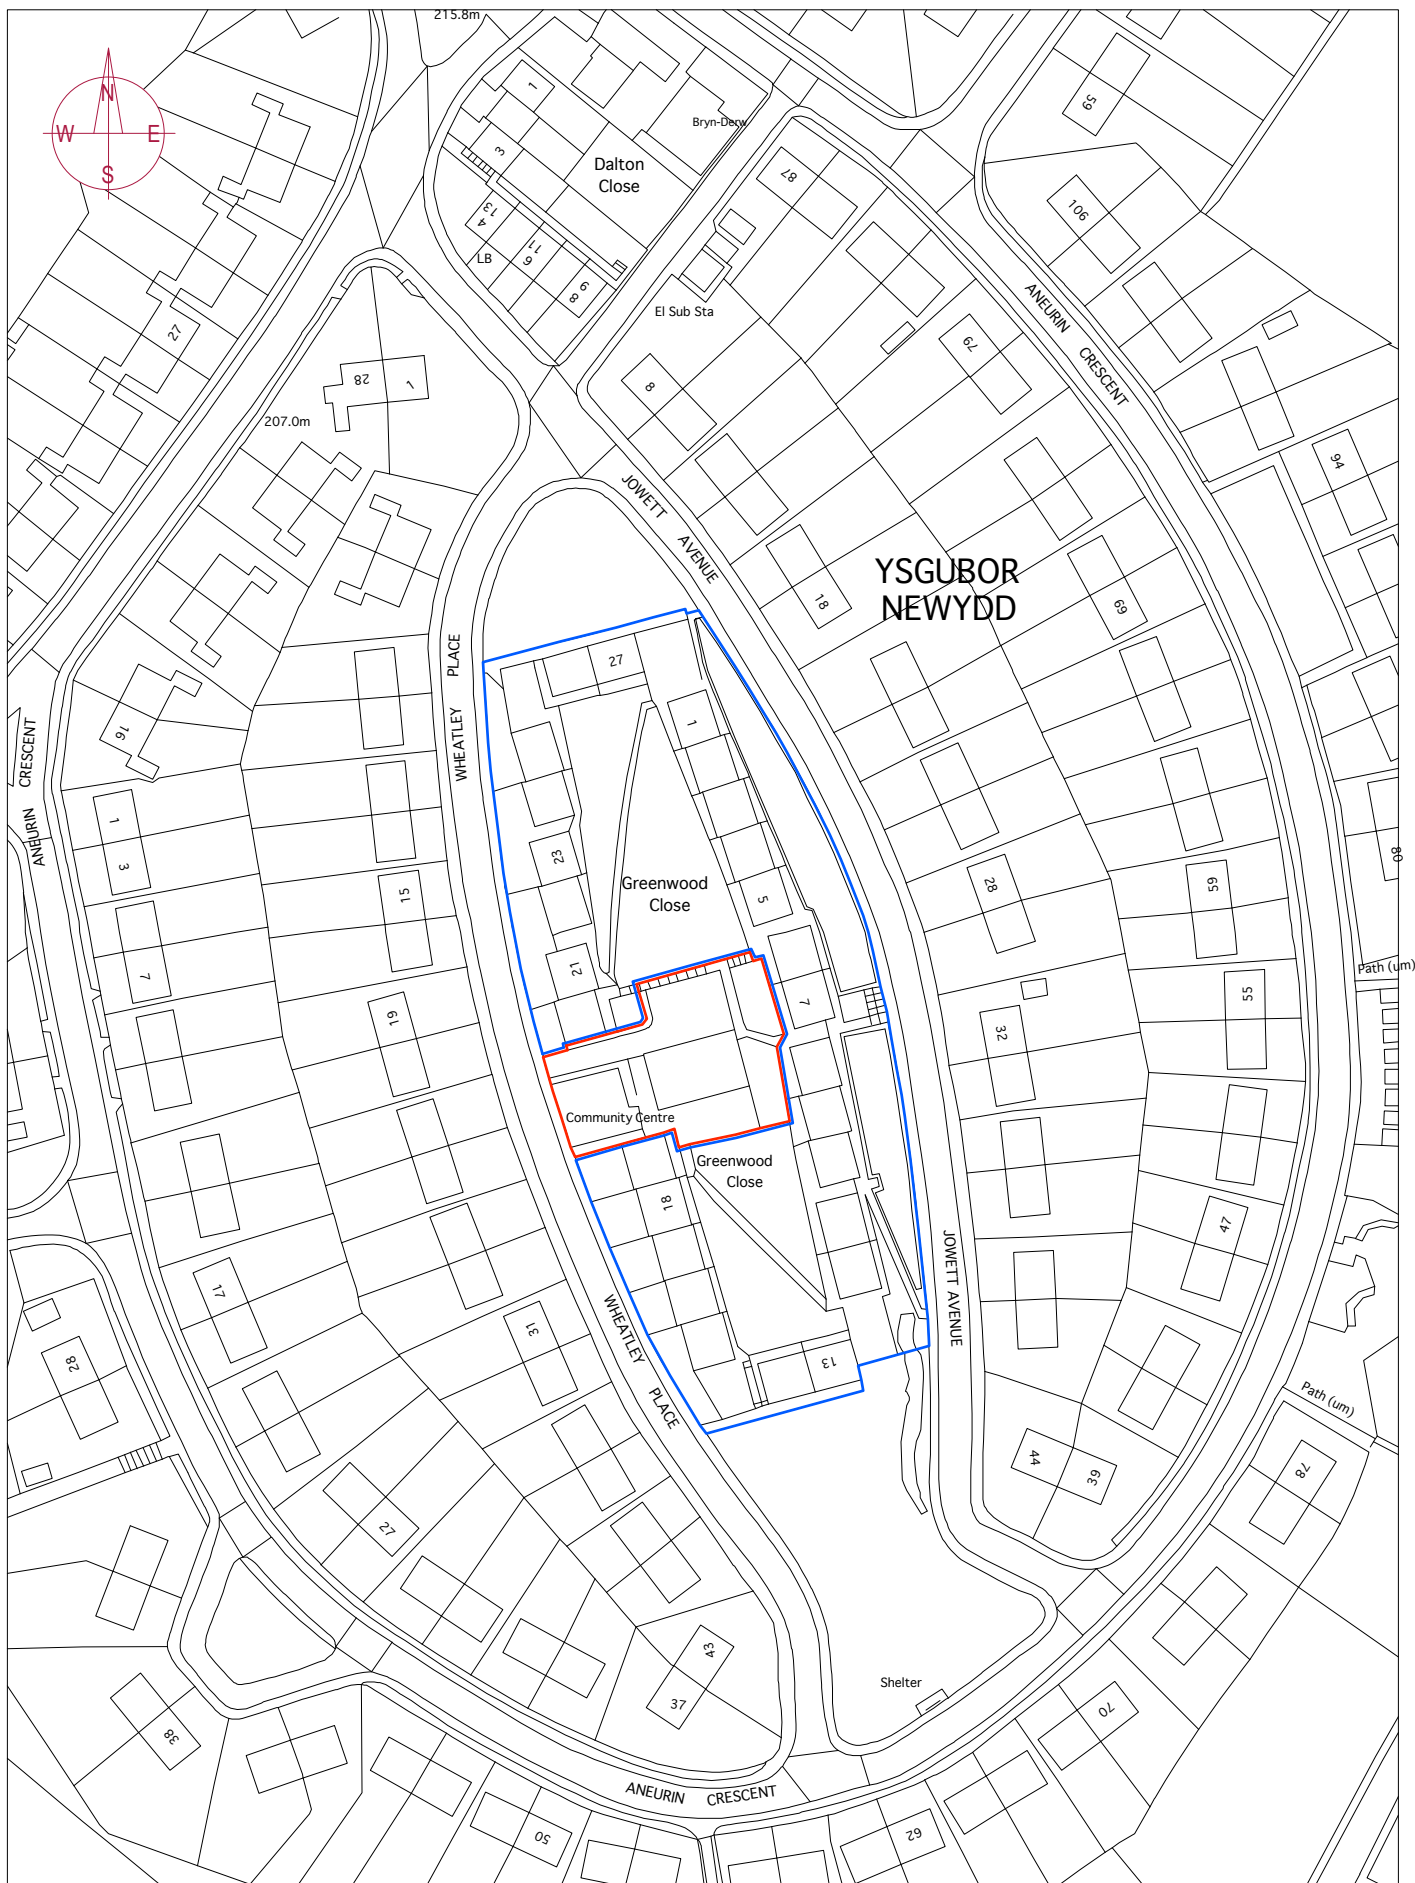

PROPOSED FIRST FLOOR FLATS AT GREENWOOD COMMUNITY CENTRE,
TWYNYRODYN, MERTHYR TYDFIL
for MERTHYR VALLEYS HOMES

scale 1:1250

October 2020

Paul Overton Architects, 97A High Street, Merthyr Tydfil, CF48 8UD tel.01685 371194