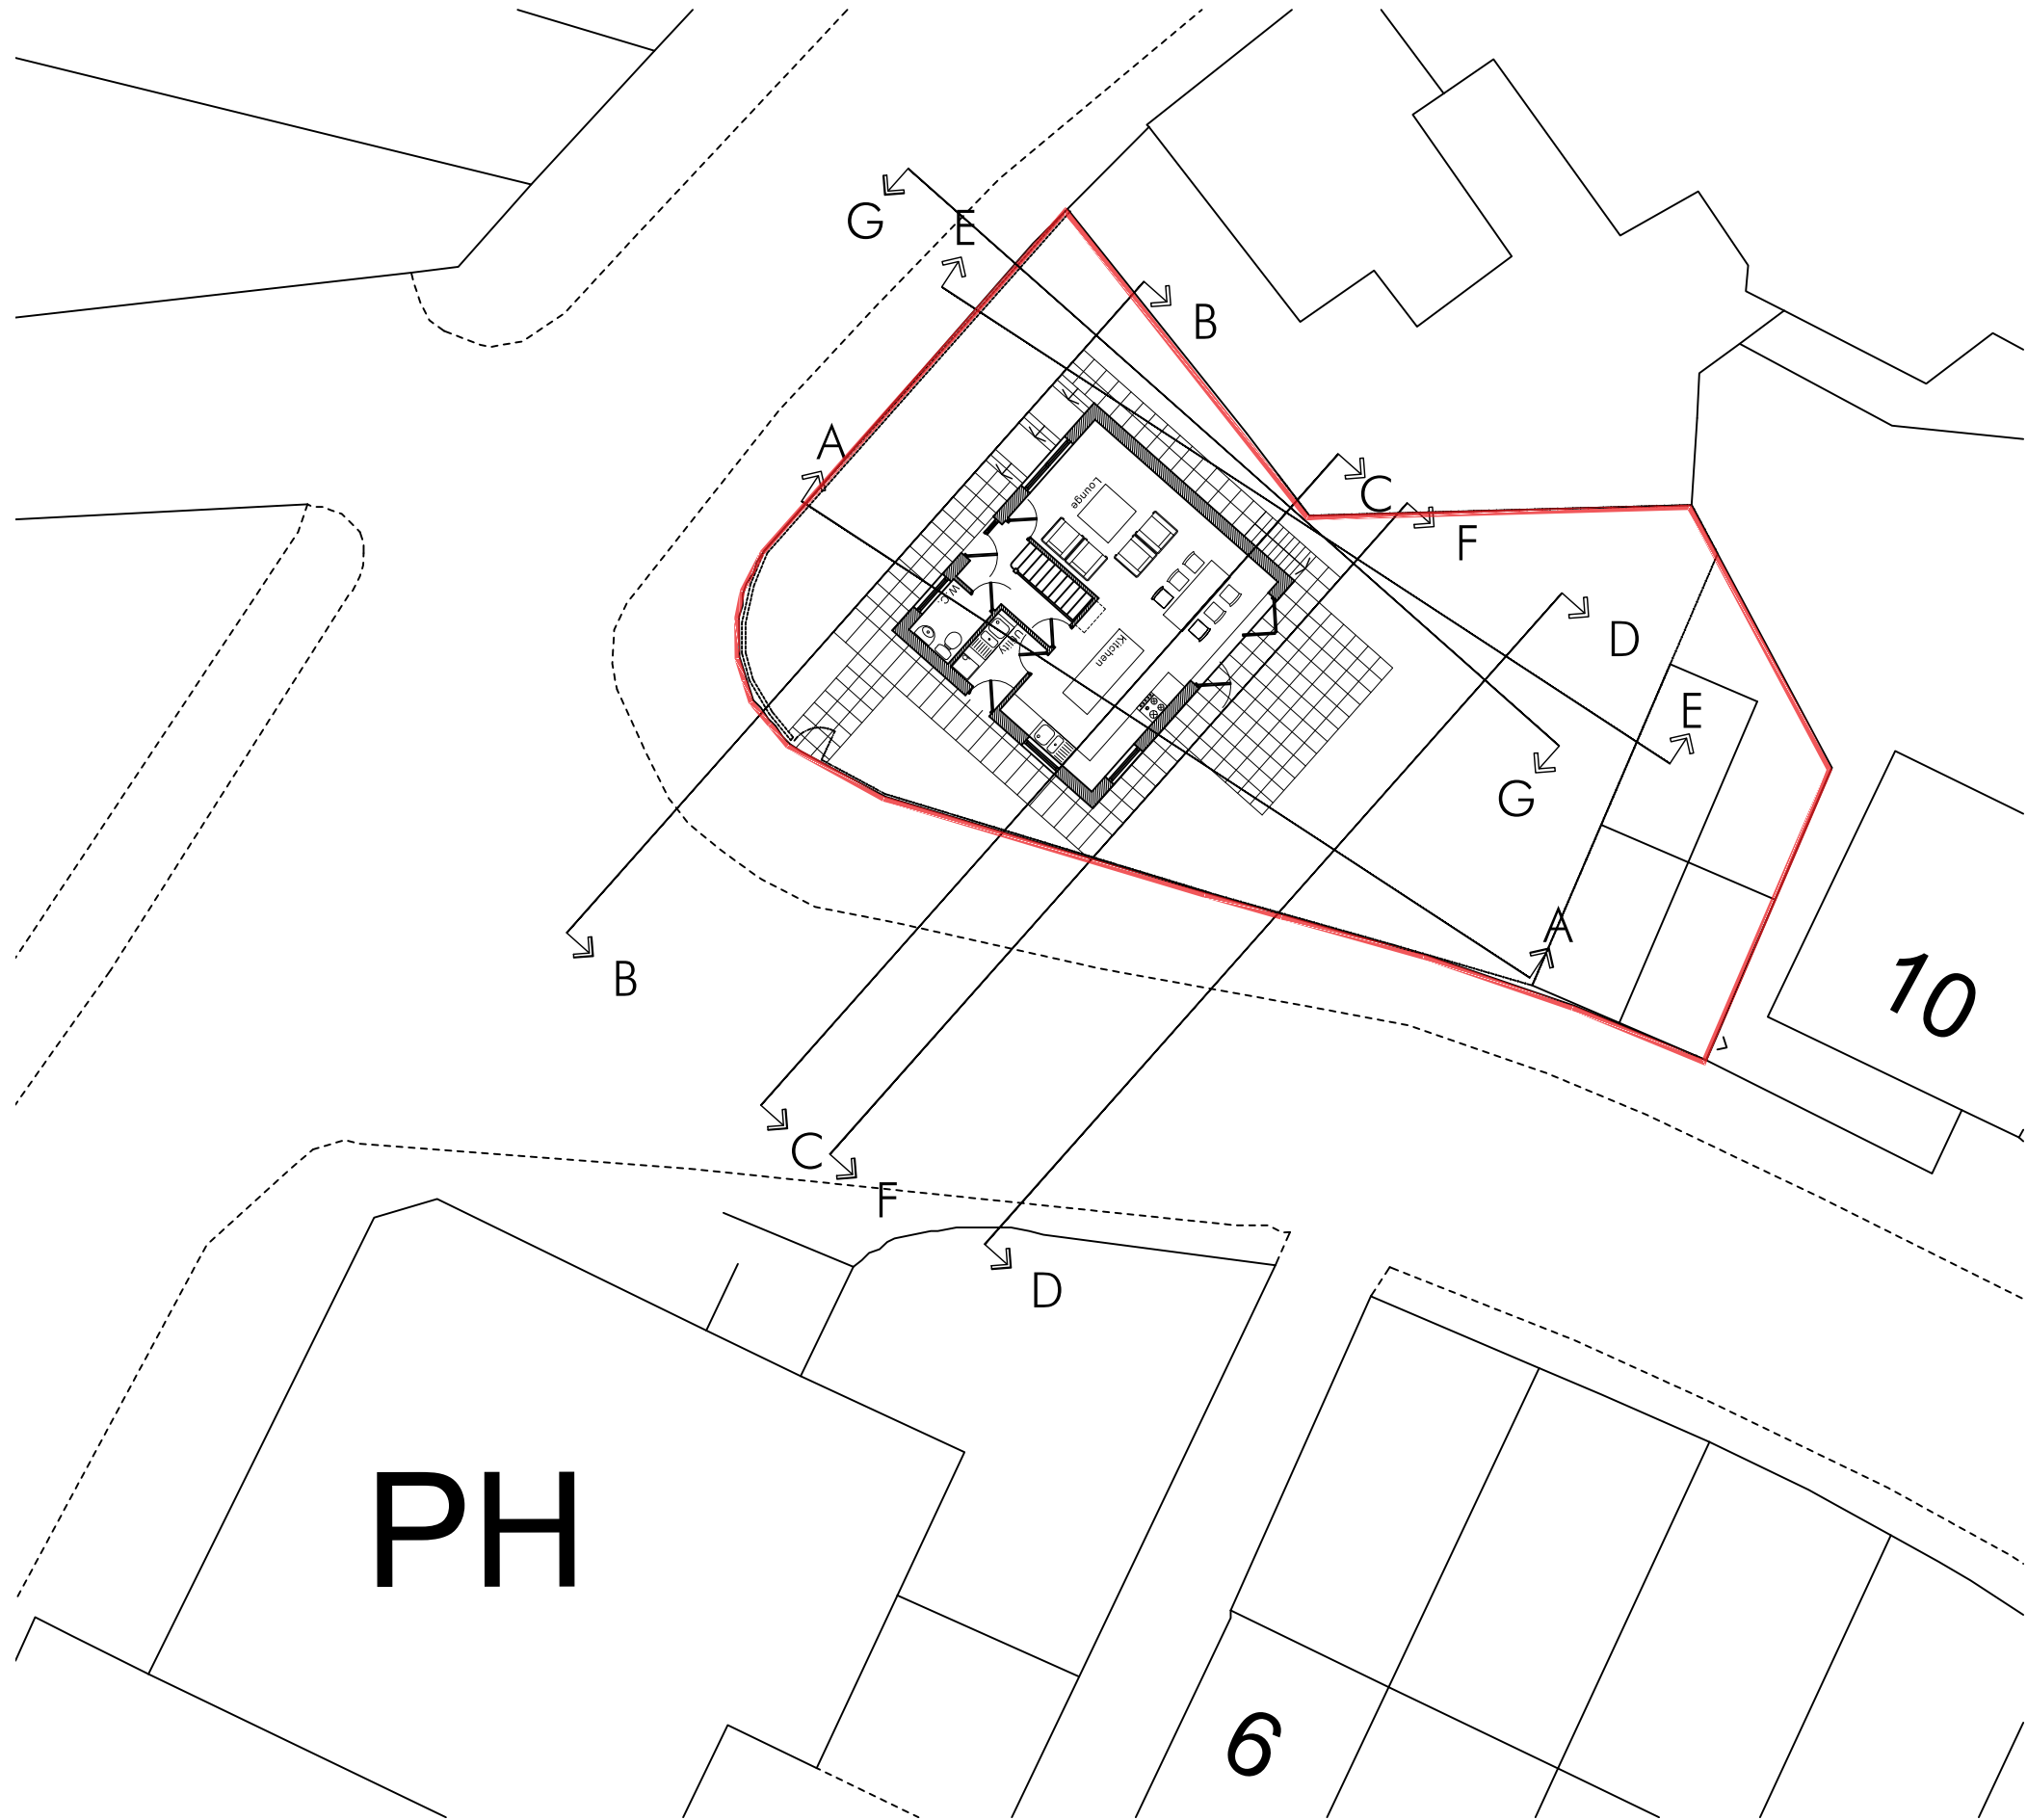


NOT TO BE SCALED

design drawings			
project:	new home	address:	windsor cottages
drawing:	proposed site plan		aberfan
ref:	034_SI_003c	date:	Dec 2022
			A3