





Front Elevation - 1:100



Rear Elevation - 1:100

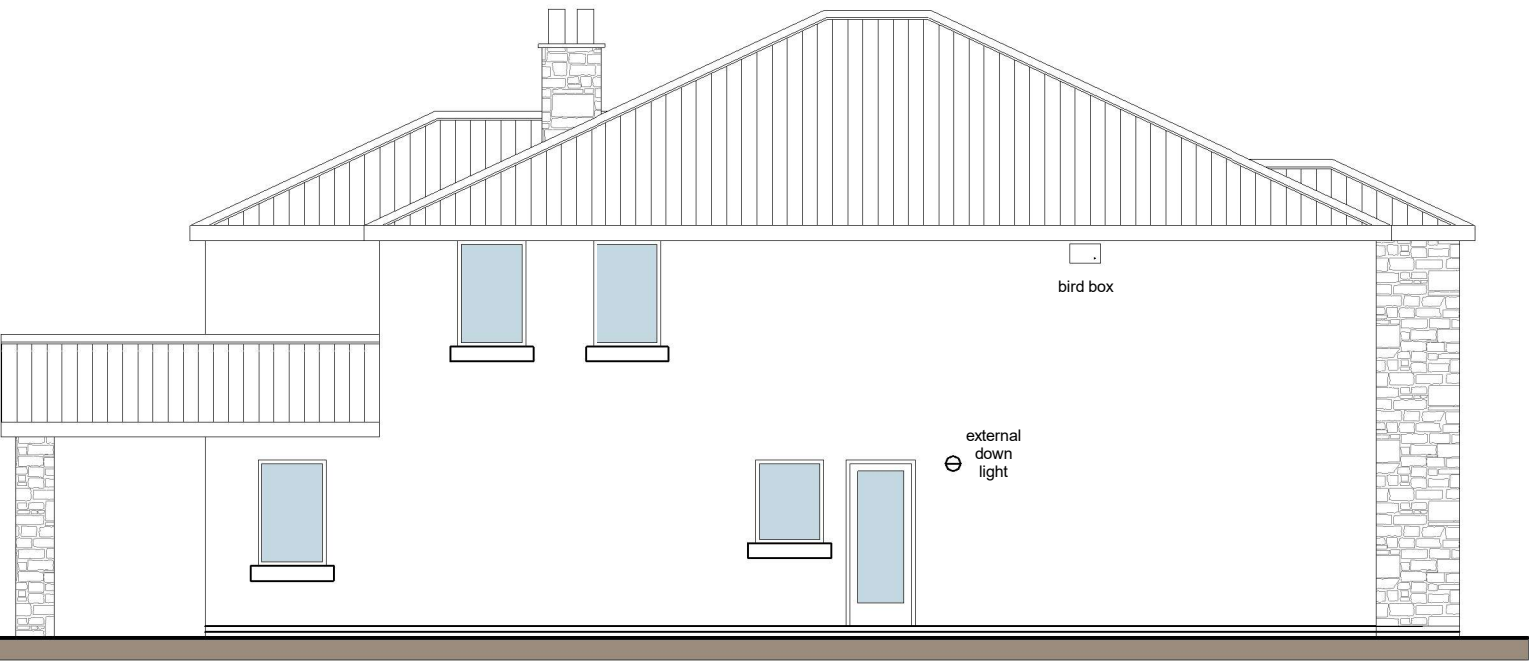

Side Elevation - 1:100

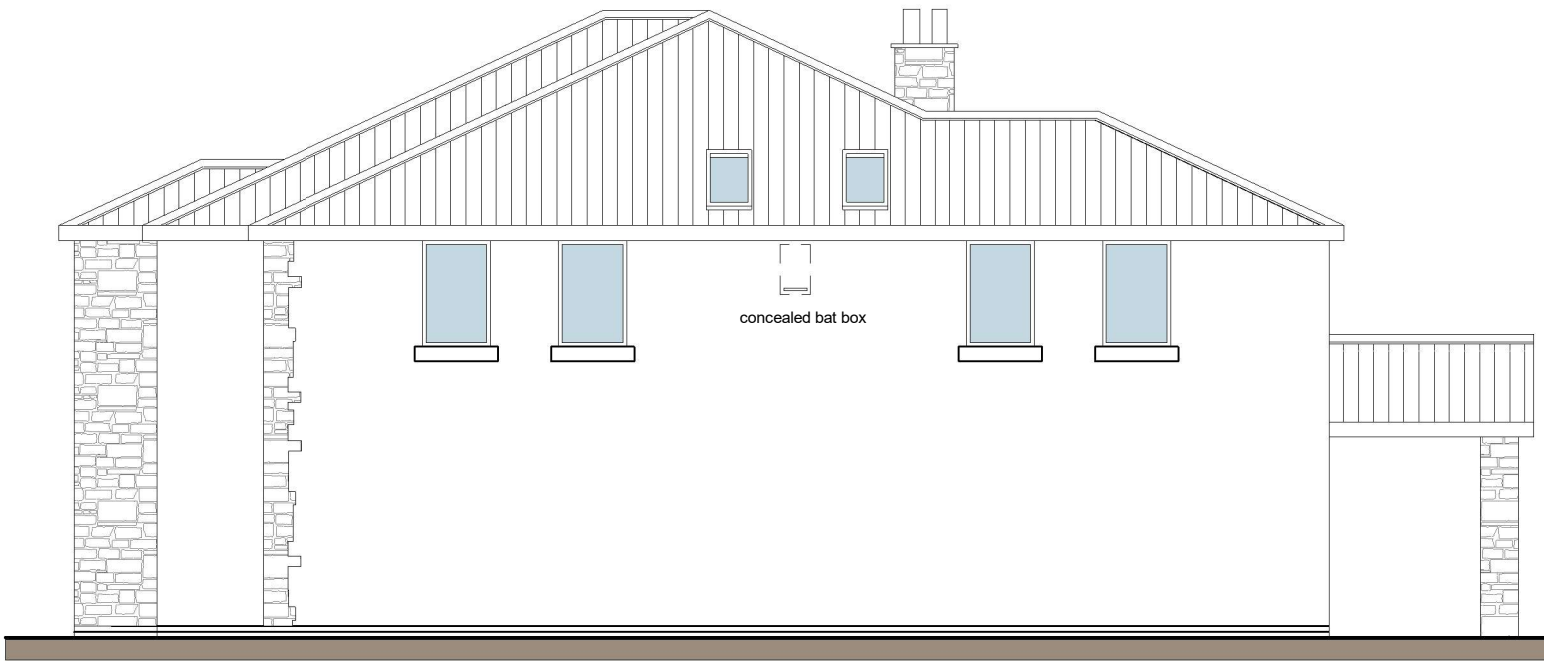

Side Elevation - 1:100

- External Finishes
1. Through Colour Acrylic Render
 2. Blue Pennant Coursed and Dressed Stone
 3. Artificial Slate Roof Tiles
 4. UPVC Fascias, Soffits and Barge Boards
 5. UPVC Rain Water Goods
 6. Grey UPVC Windows and Doors
 7. Stone Window Cills
 8. Aluminium Rooflights
 9. Composite Garage Doors

05


Plot 6 - Cae Deri, Heolgerrig, Merthyr Tydfil

Mr Keith Snape


Proposed Elevations & Sections

1:100 @ A3

Rev P02

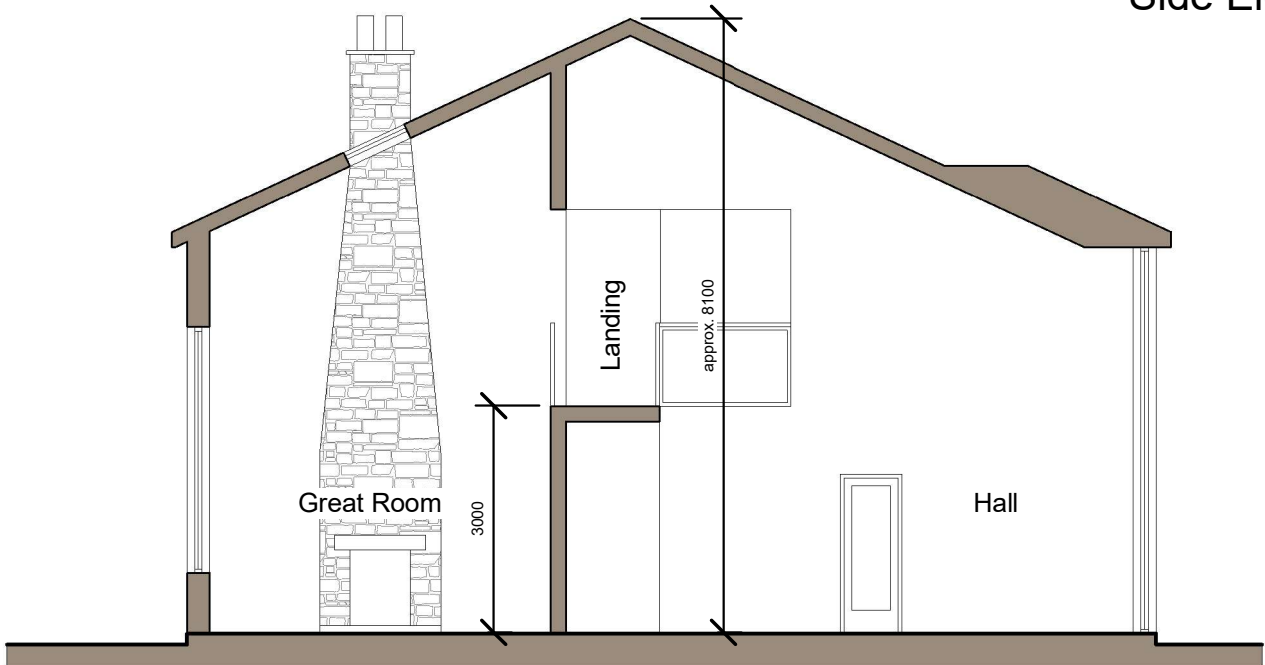

Section A-A - 1:100

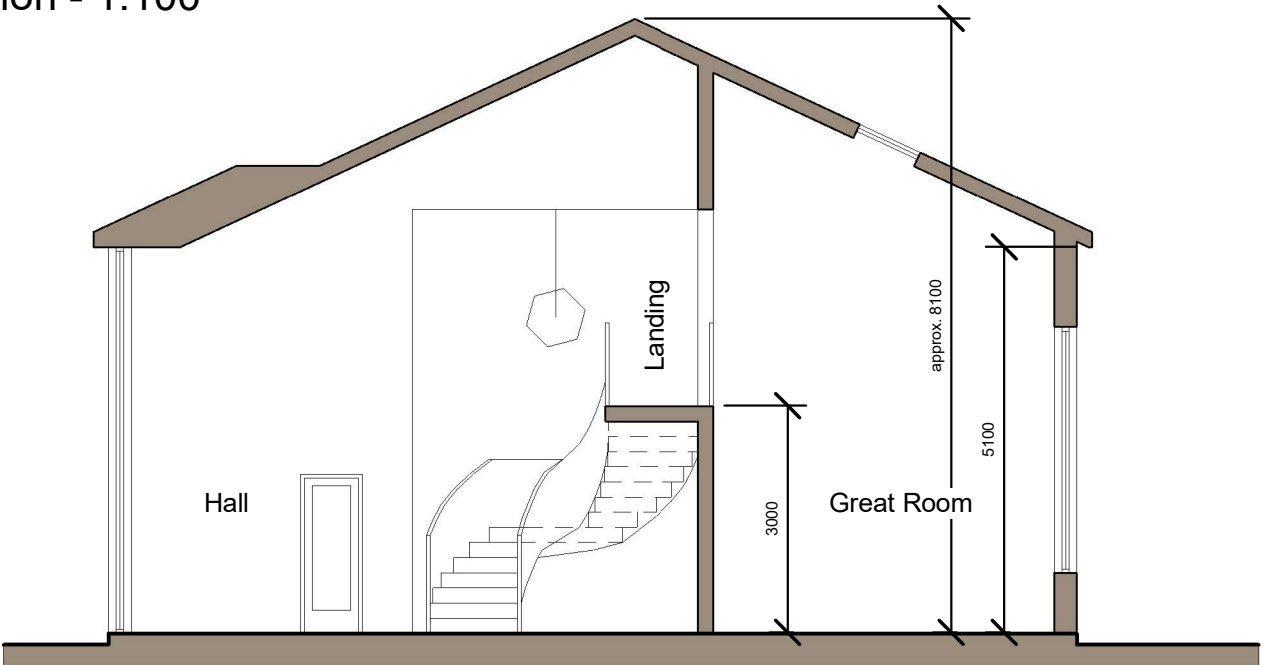

Section B-B - 1:100