


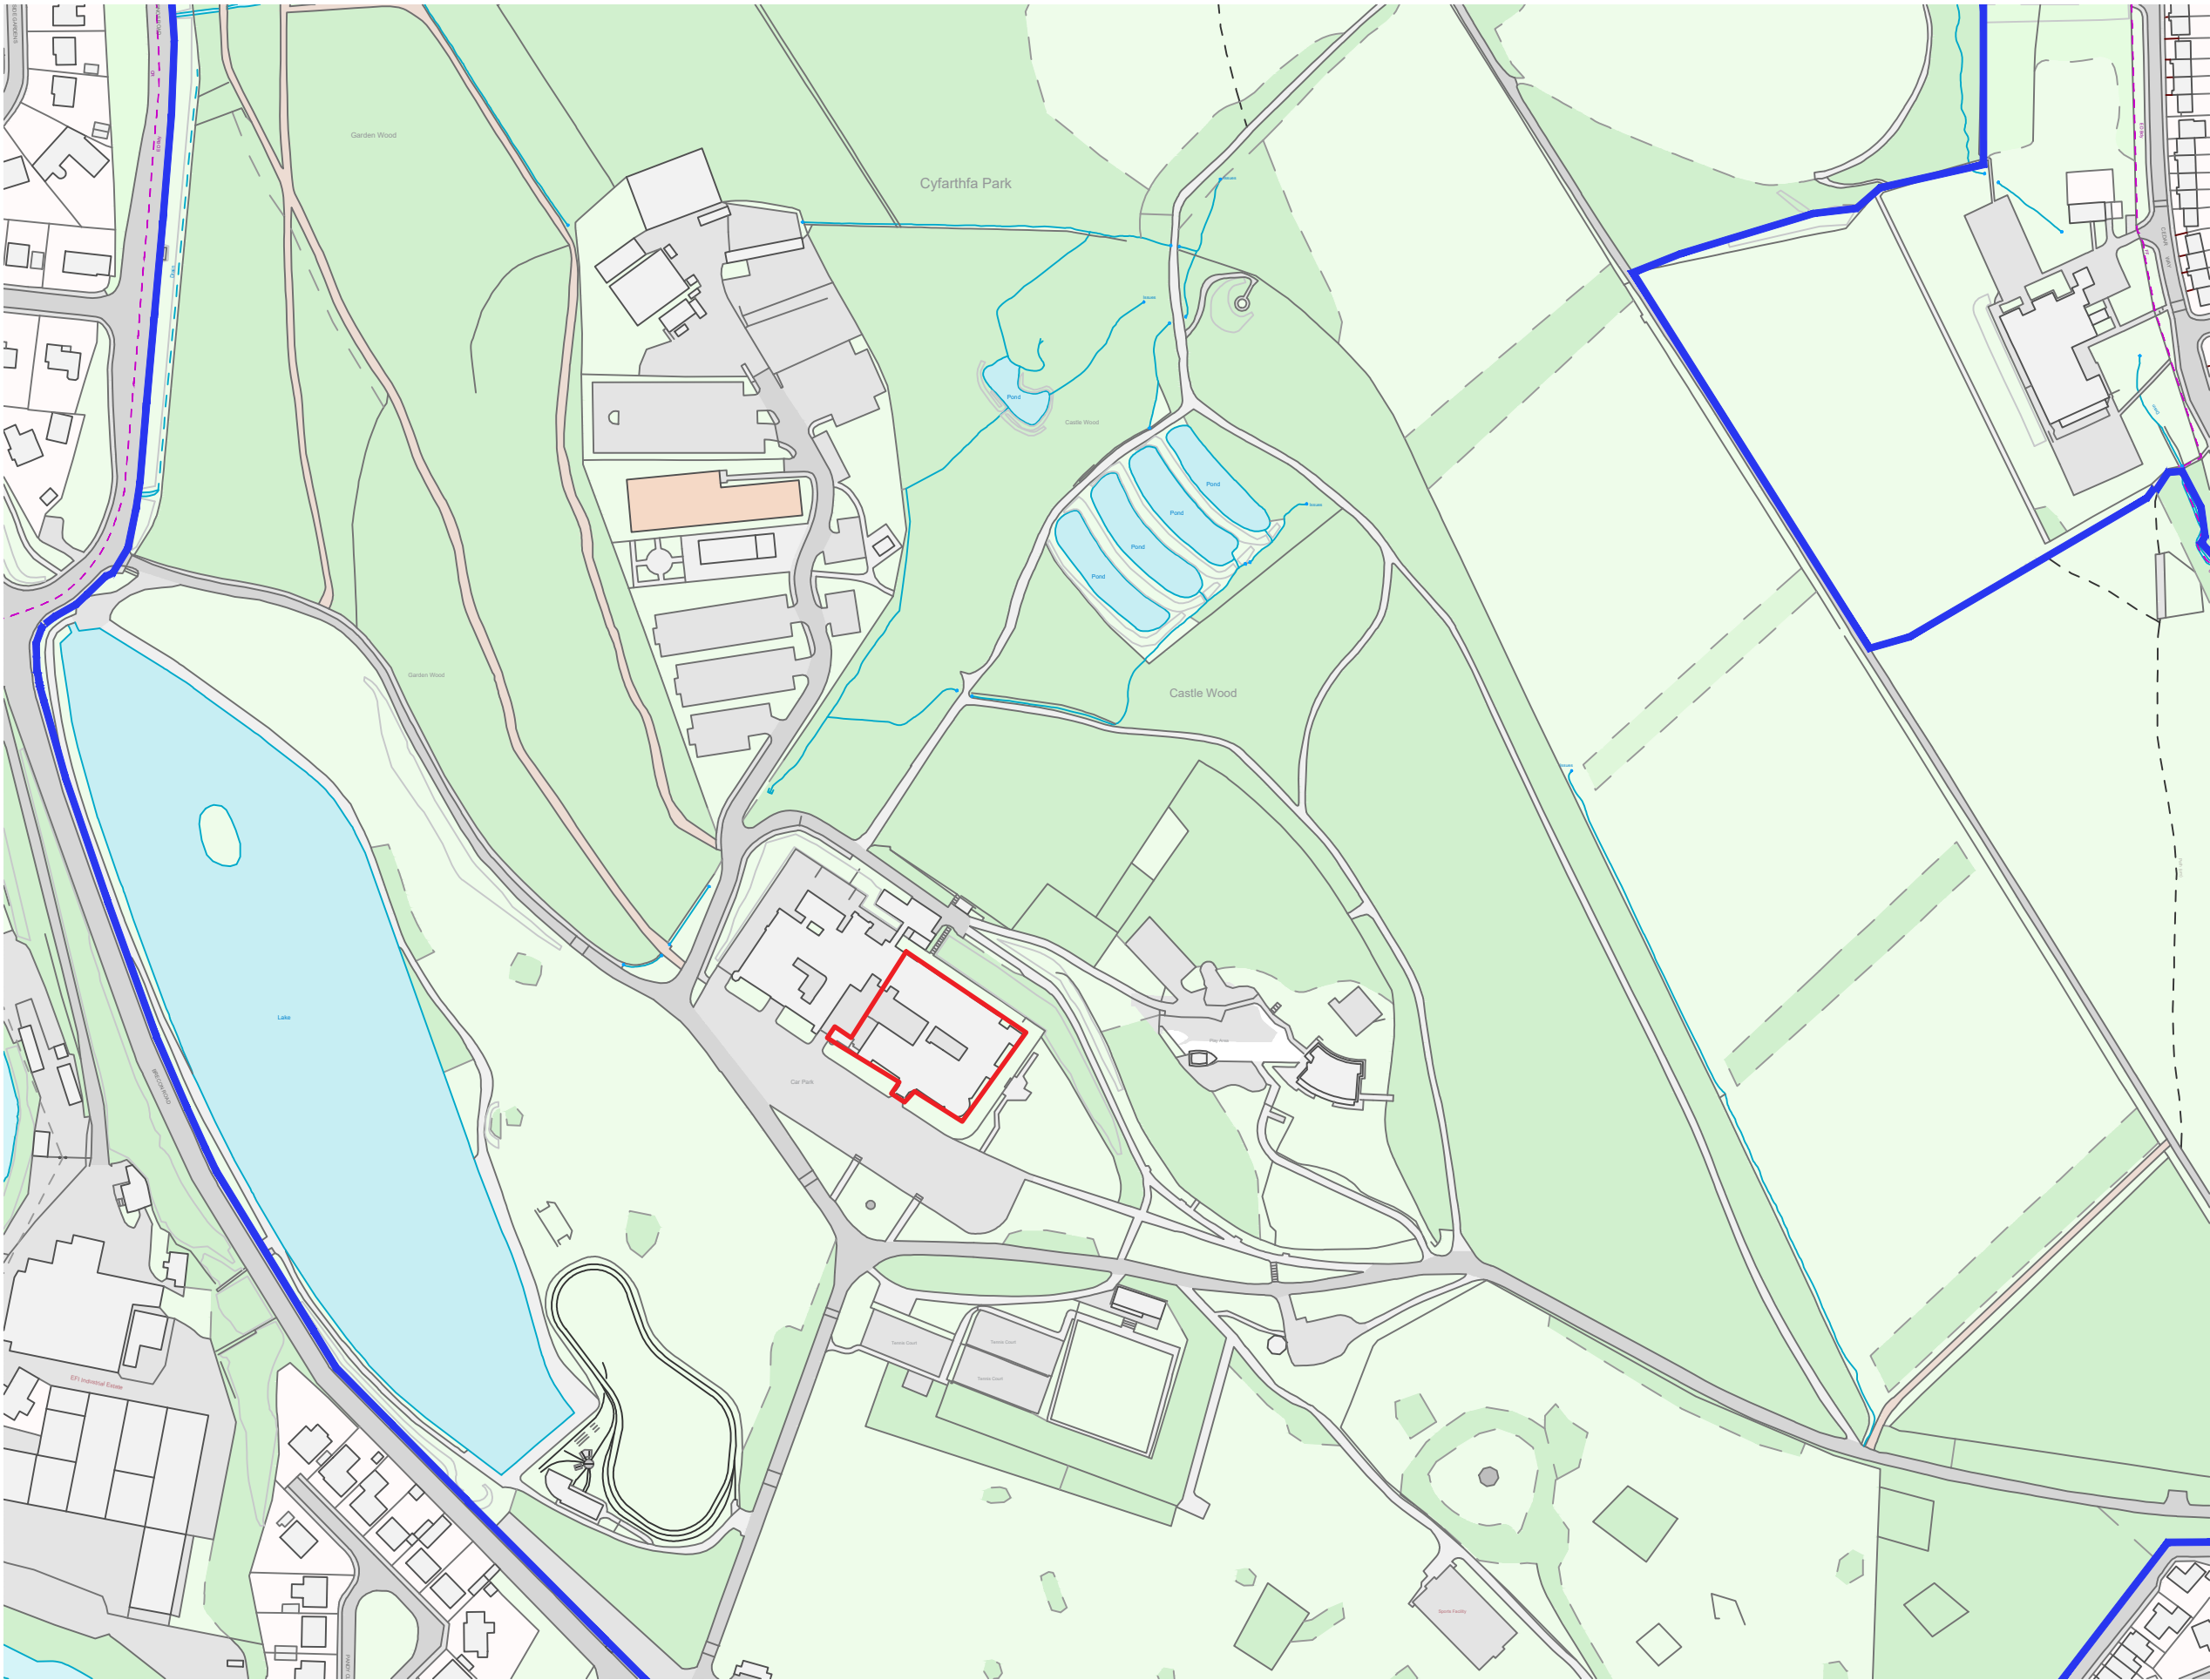

Notes:

Drawings are based on survey data and may not accurately represent what is physically present.

Do not scale from this drawing. All dimensions are to be verified on site before proceeding with the work.

All dimensions are in millimetres unless noted otherwise.

Purcell shall be notified in writing of any discrepancies.

Key Plan
not to scale

— Area included in this application

— Cyfarthfa Park Boundary

P02	16.10.2025	LS	CP	ROOF WORKS LBC APPLICATION
P01	09.10.2025	LS	CP	PLANNING
REV	DATE	BY	CHK	DESCRIPTION

CLIENT
Merthyr Tydfil Borough Council

PROJECT
Cyfarthfa Castle: Tented Scaffold

JOB NUMBER
241638

PURCELL

TITLE
Existing Site Location Plan

SIZE SCALE
A3L 1:2500

REV SUITABILITY/REASON FOR ISSUE
P01 PLANNING

DRAWING NUMBER
CCTS-PUR-01-00-DR-A-0001

PURCELL® IS THE REGISTERED TRADE NAME FOR PURCELL ARCHITECTURE LTD AND ALL SUBSIDIARY COMPANIES AND IS REGISTERED IN THE UNITED KINGDOM, EUROPEAN UNION, HONG KONG, CHINA AND AUSTRALIA. © PURCELL 2025. www.purcelluk.com

