
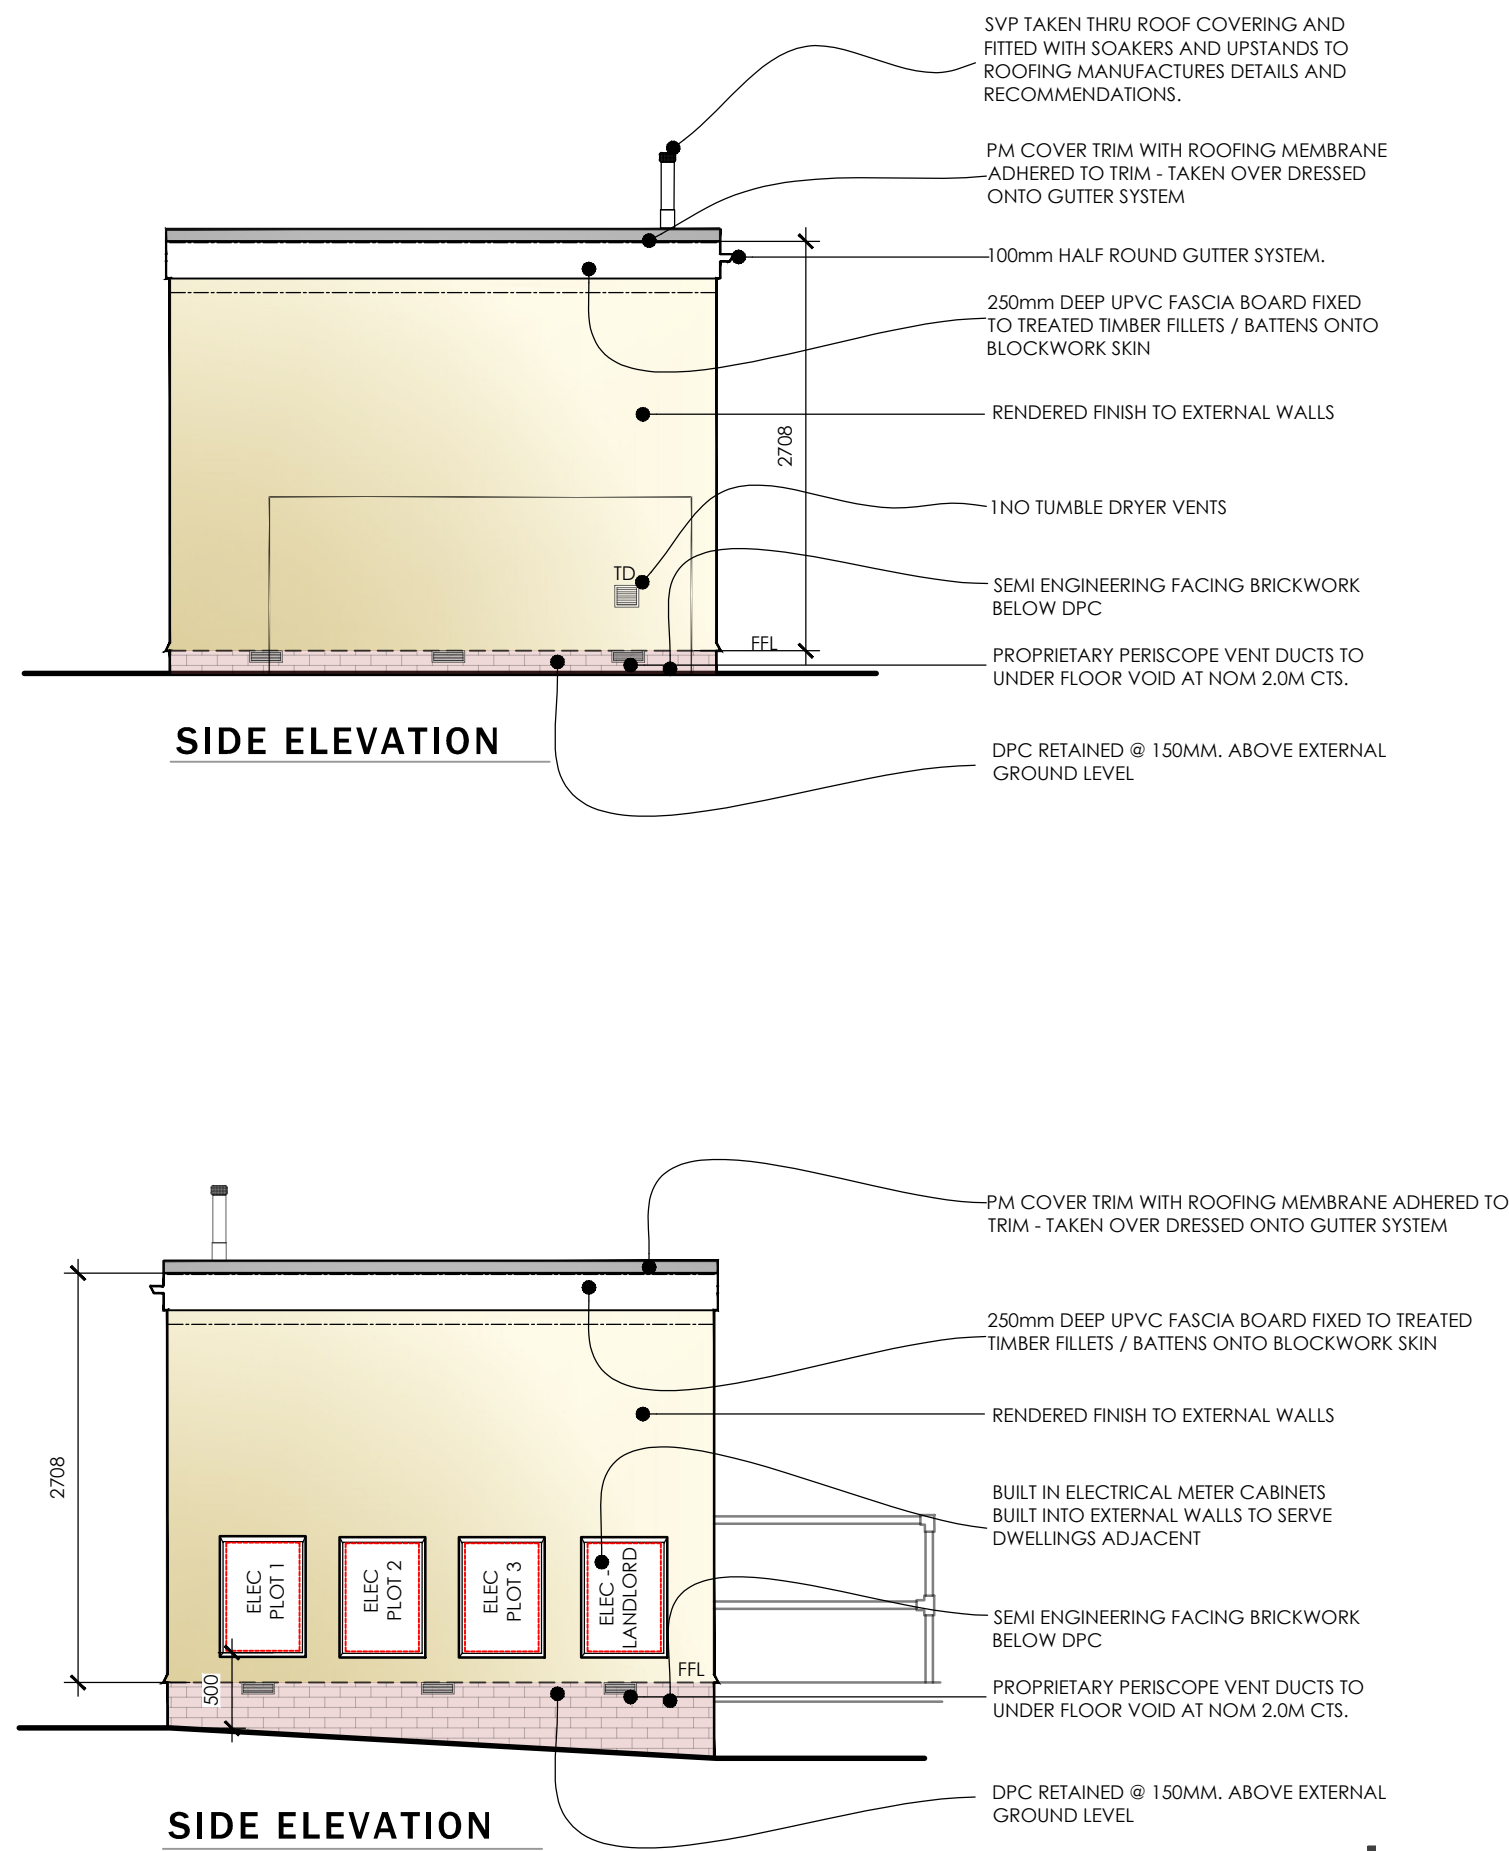
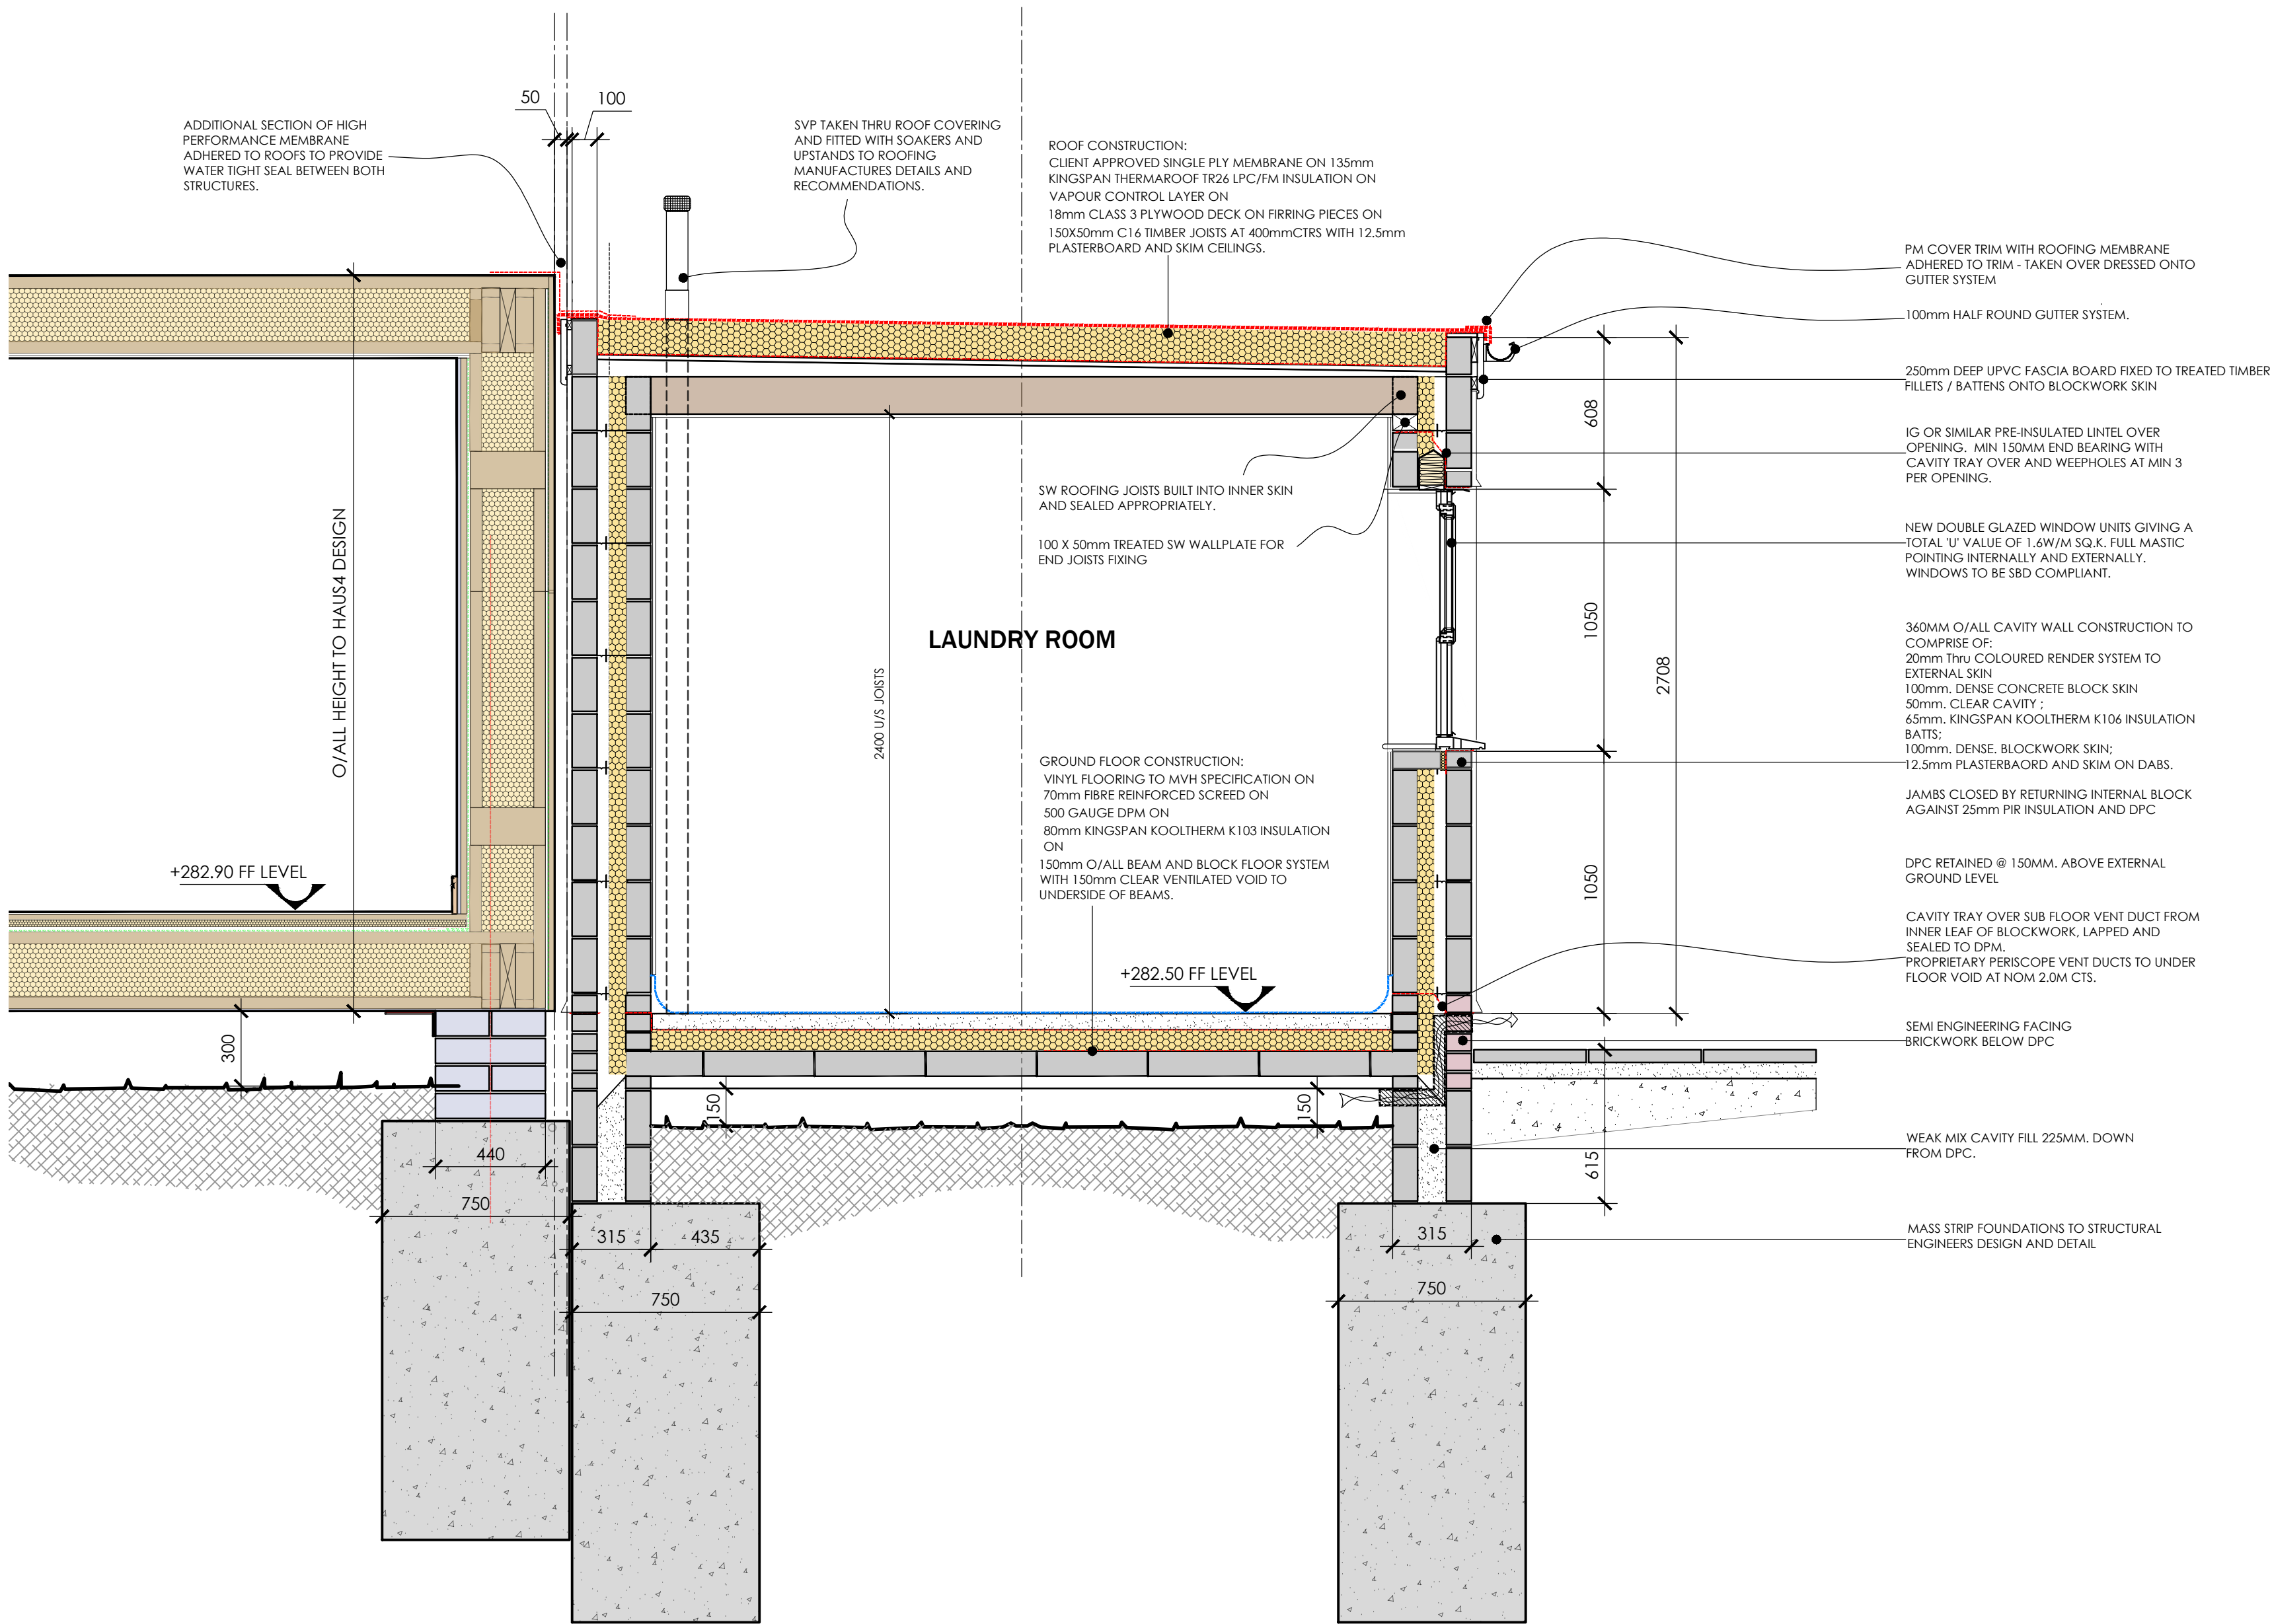
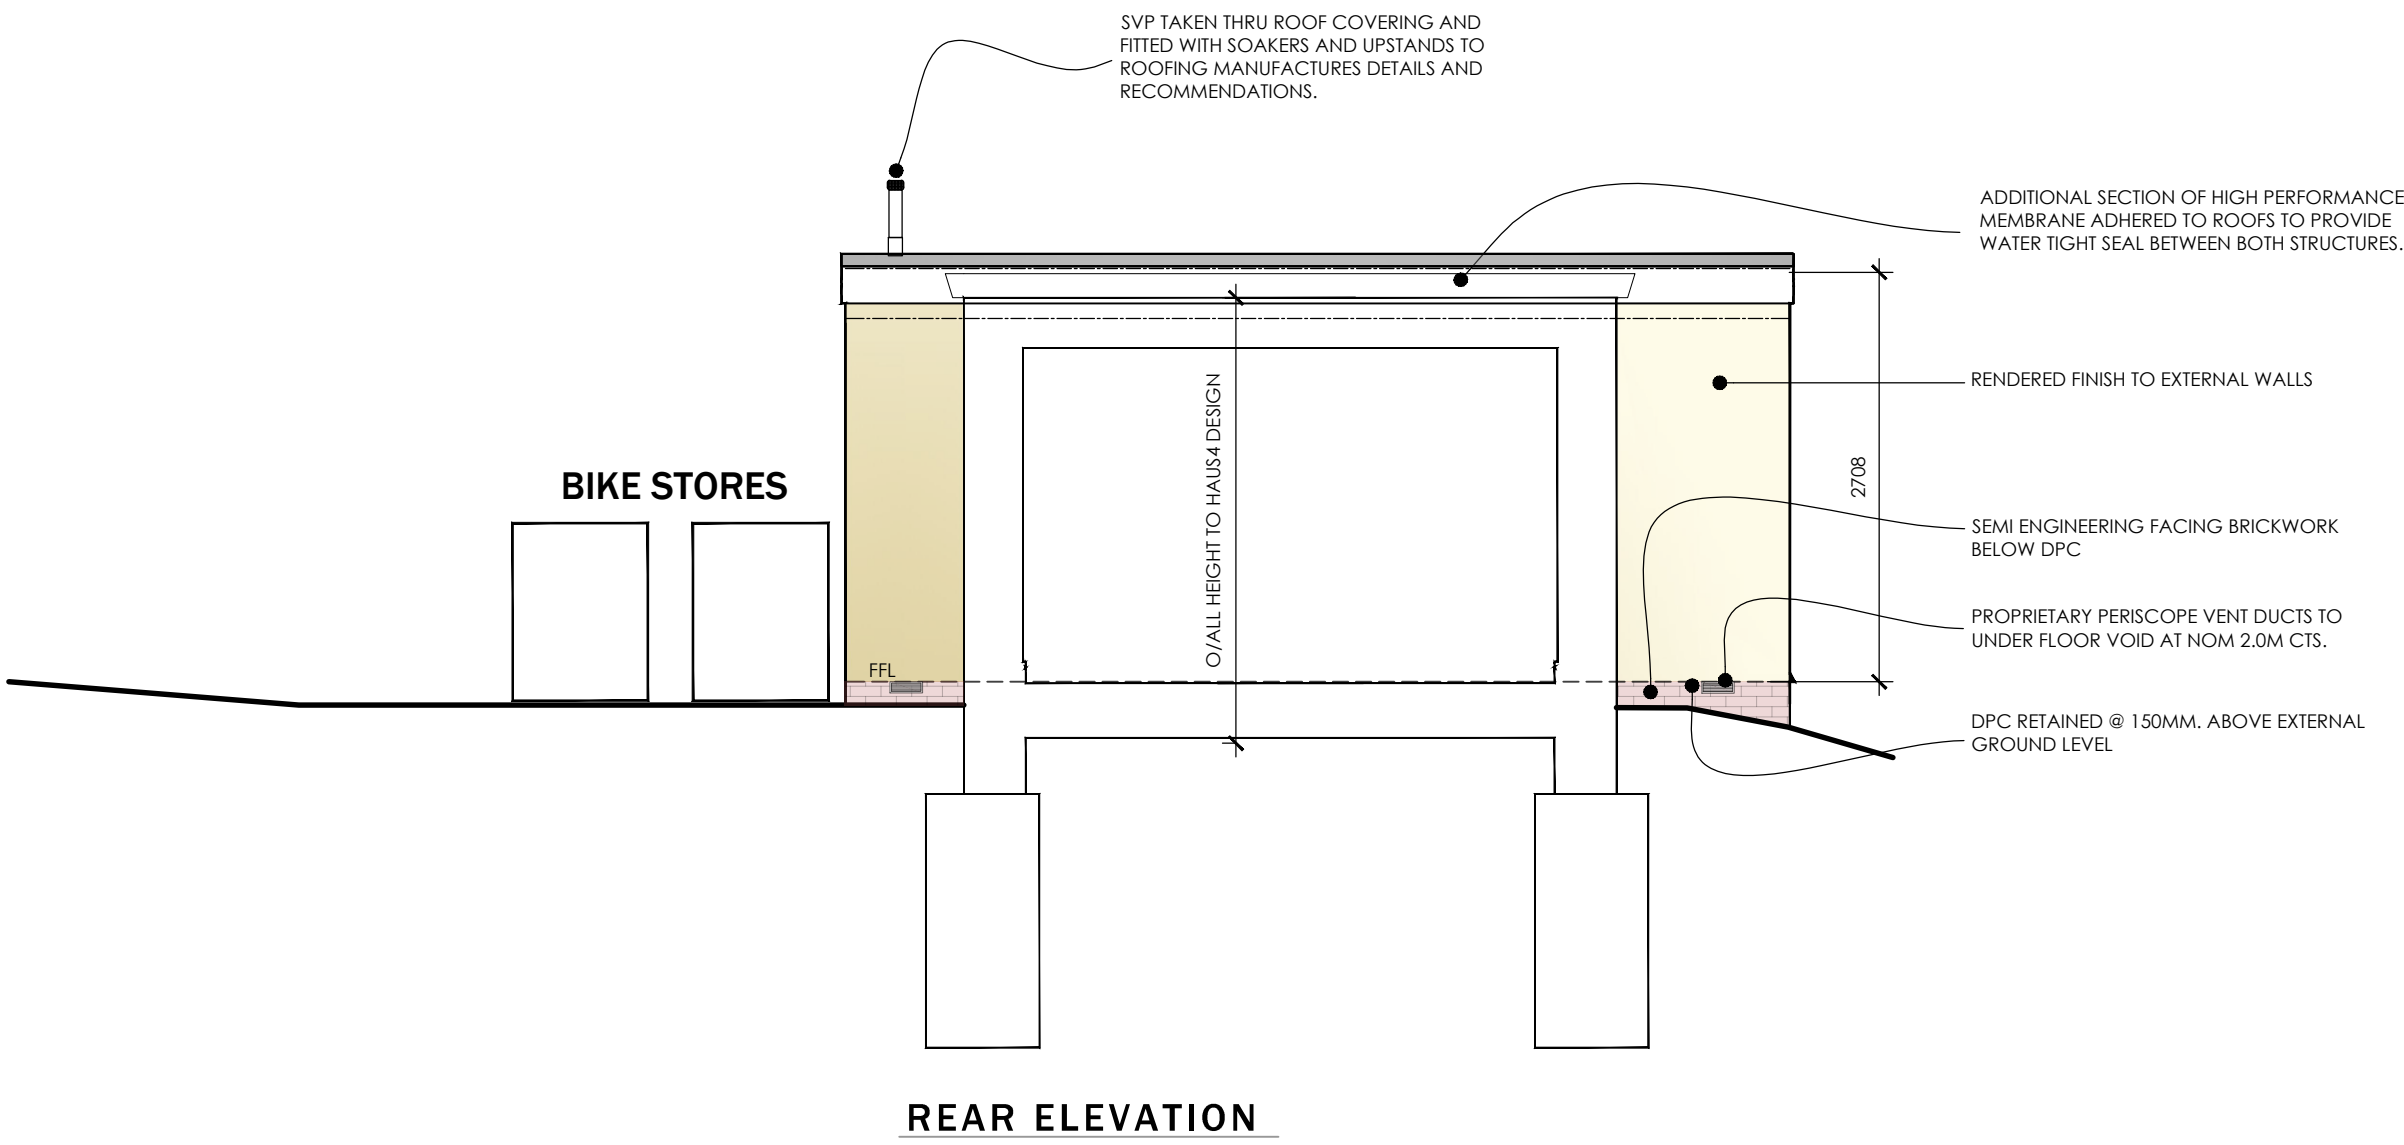


PROPOSED ELEVATIONS
Scale 1:50

A1 DRAWING SHEET

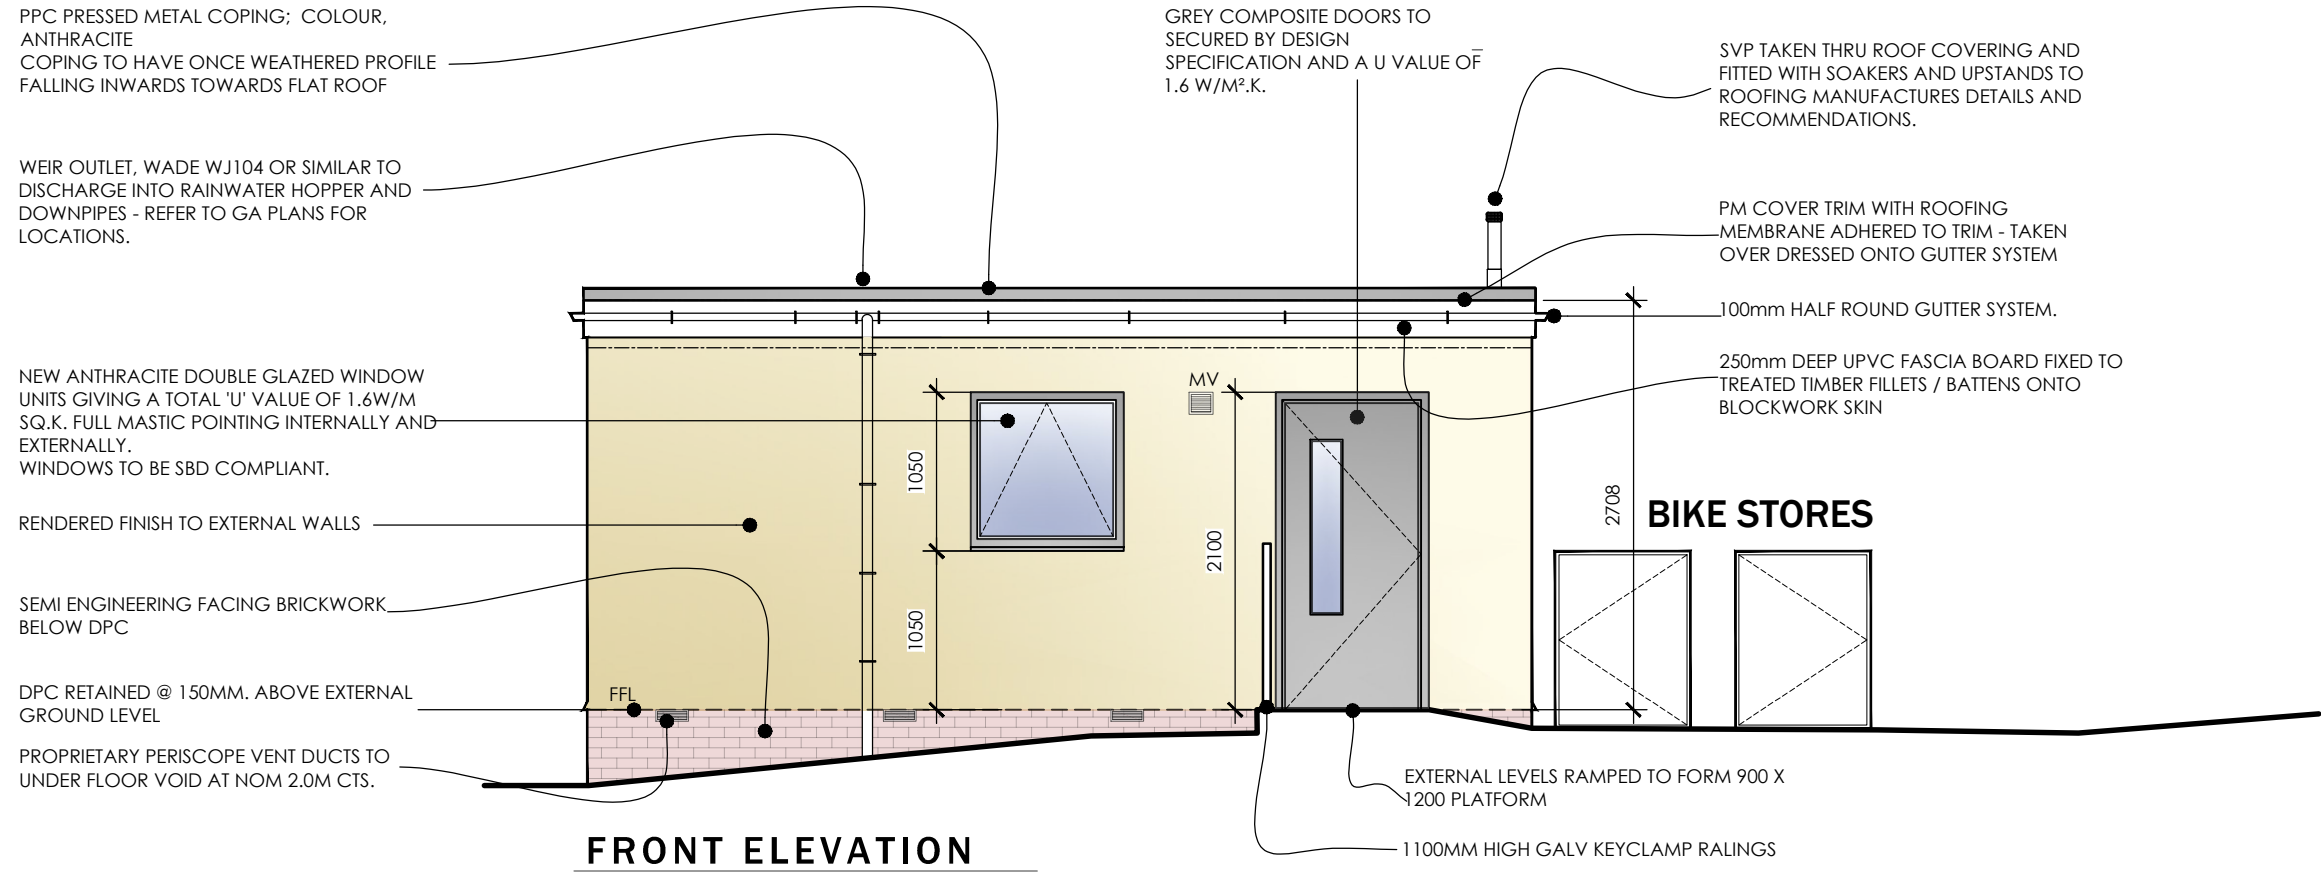

PROPOSED LAUNDRY ROOM + BIKE STORE
SITE 2

Drawing Purpose
CONSTRUCTION

Client	Drawing No	Scale	Revision	Date	Checked
MDL Construction	LT2206.99.02	1:50/20 @ A1	C	April 22	
Job Title	Drawing Title				
Honey suckle Close	Laundry Room - SITE 2				

Revisions
REV.A MAY 22
FURTHER REVISIONS TO LAUNDRY ROOM LAYOUT. SVP
STORES RELOCATED TO EXISTING TUMBLE DRYER
STORES AND INTRODUCTION OF PROPRIETARY METAL
CONTAINERS/ PERISCOPE VENT UNITS. TUMBLE DRYER
VENTS RELOCATED.
REV.B JUNE 22
FURTHER REVISIONS TO LAUNDRY ROOM LAYOUT. SVP
STORES RELOCATED TO EXISTING TUMBLE DRYER
STORES AND INTRODUCTION OF PROPRIETARY METAL
CONTAINERS/ PERISCOPE VENT UNITS. TUMBLE DRYER
VENTS RELOCATED.
REV.C JAN 23
EXTERNAL RAMP AND HANDRAIL ADDED