



REFER TO SITE LAYOUT FOR BIN STORE LOCATIONS

A1 DRAWING SHEET

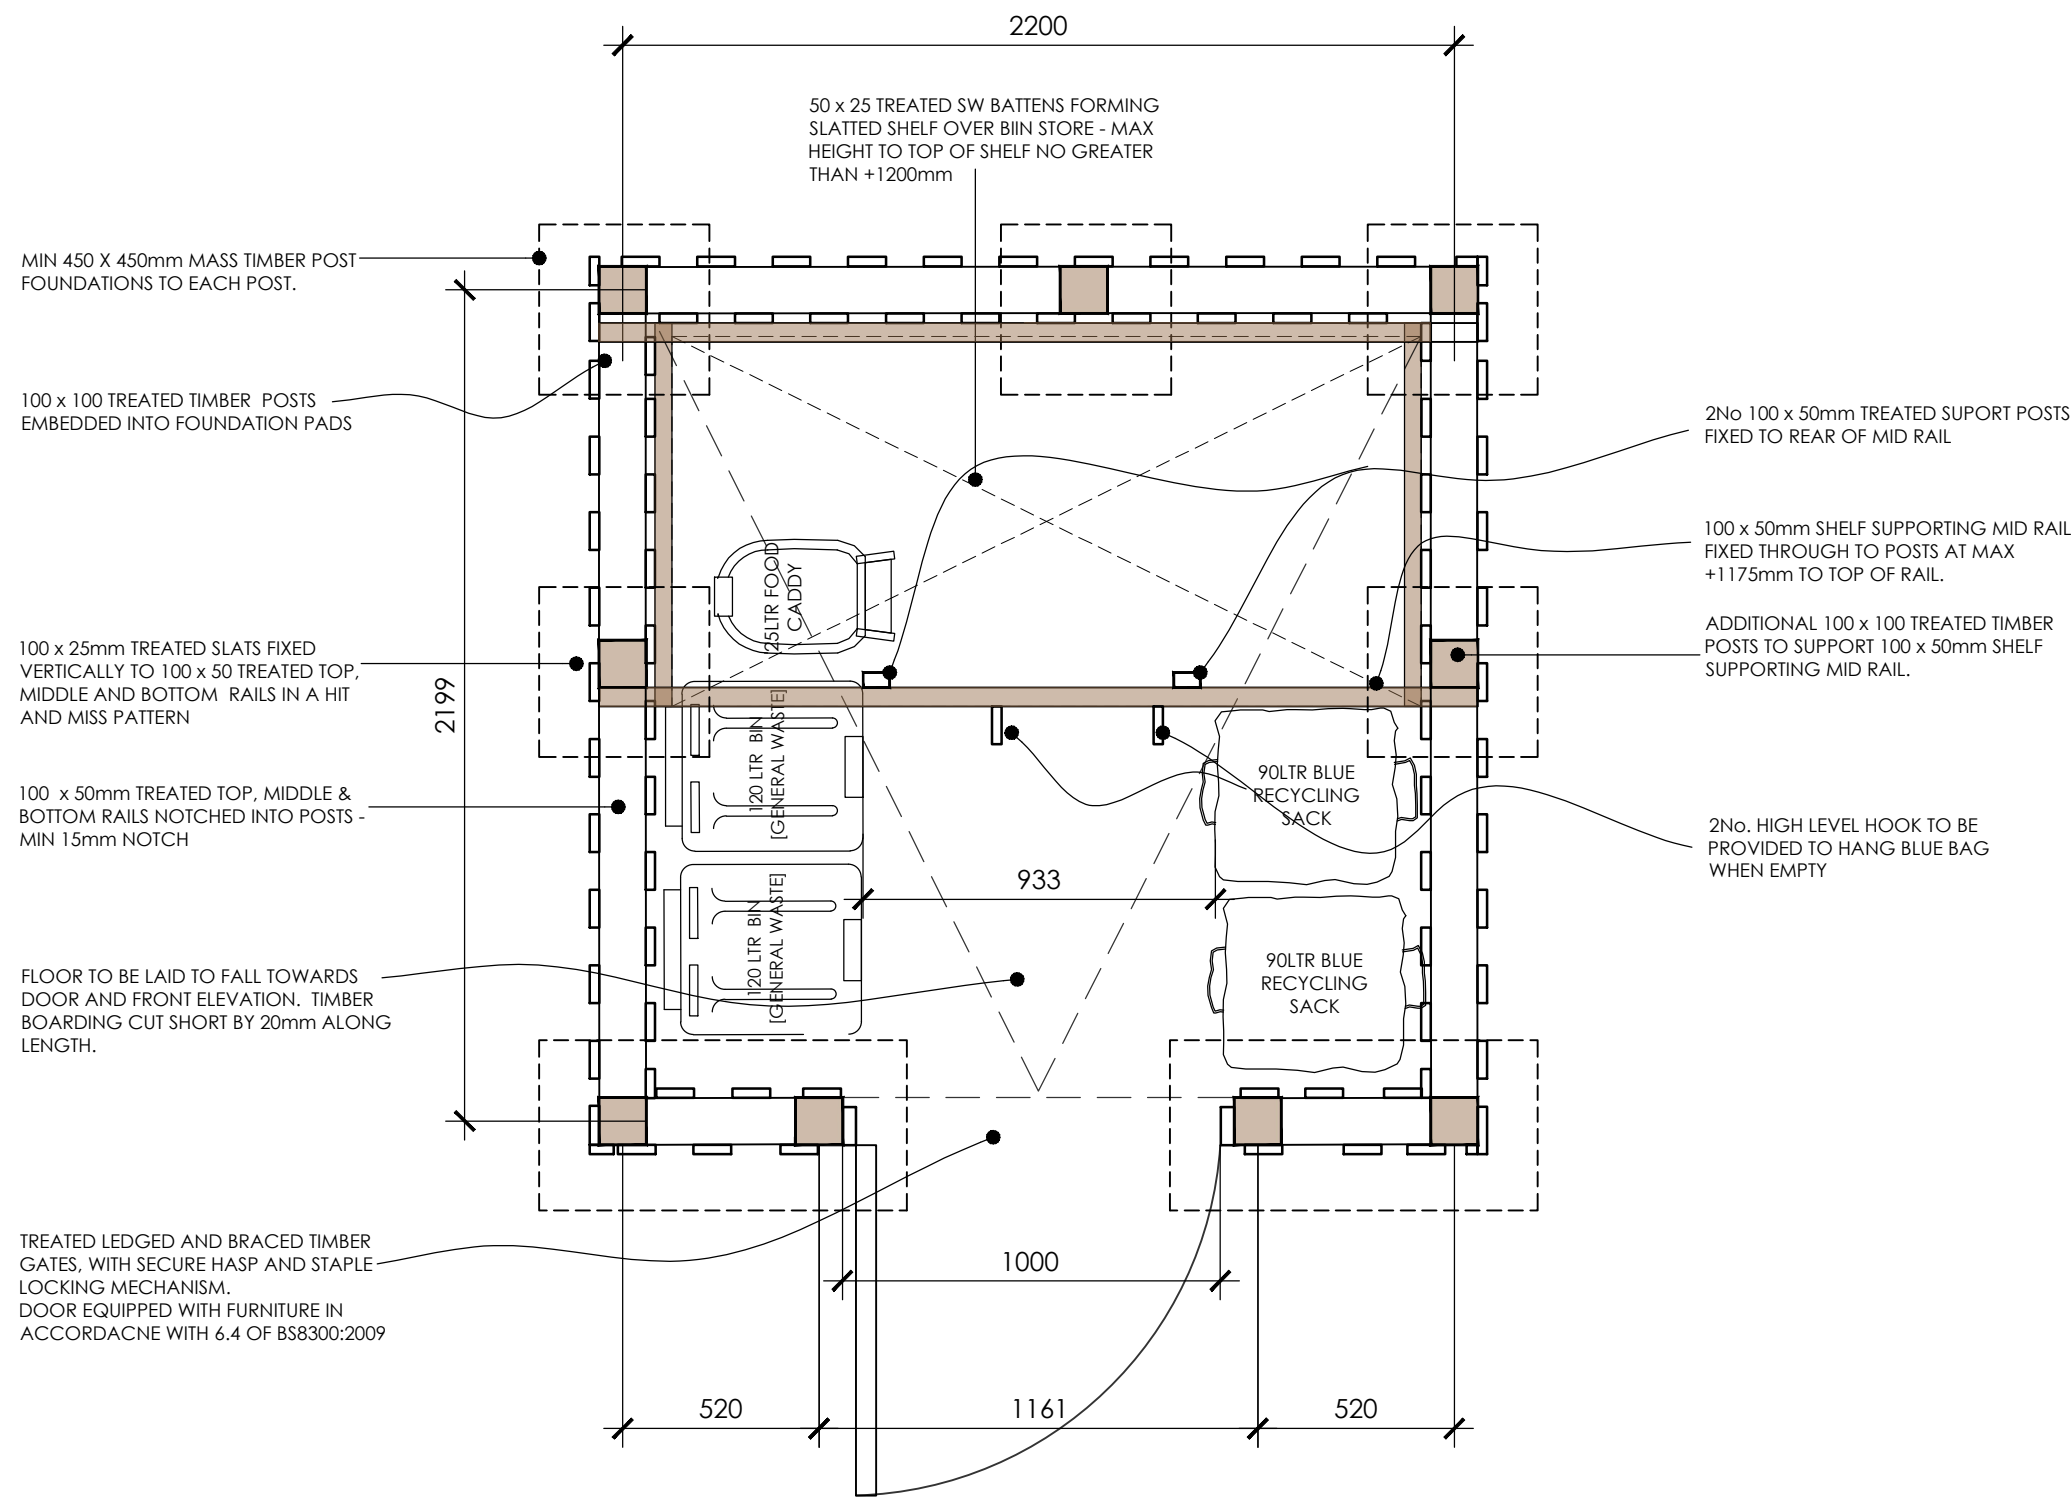


PLAN

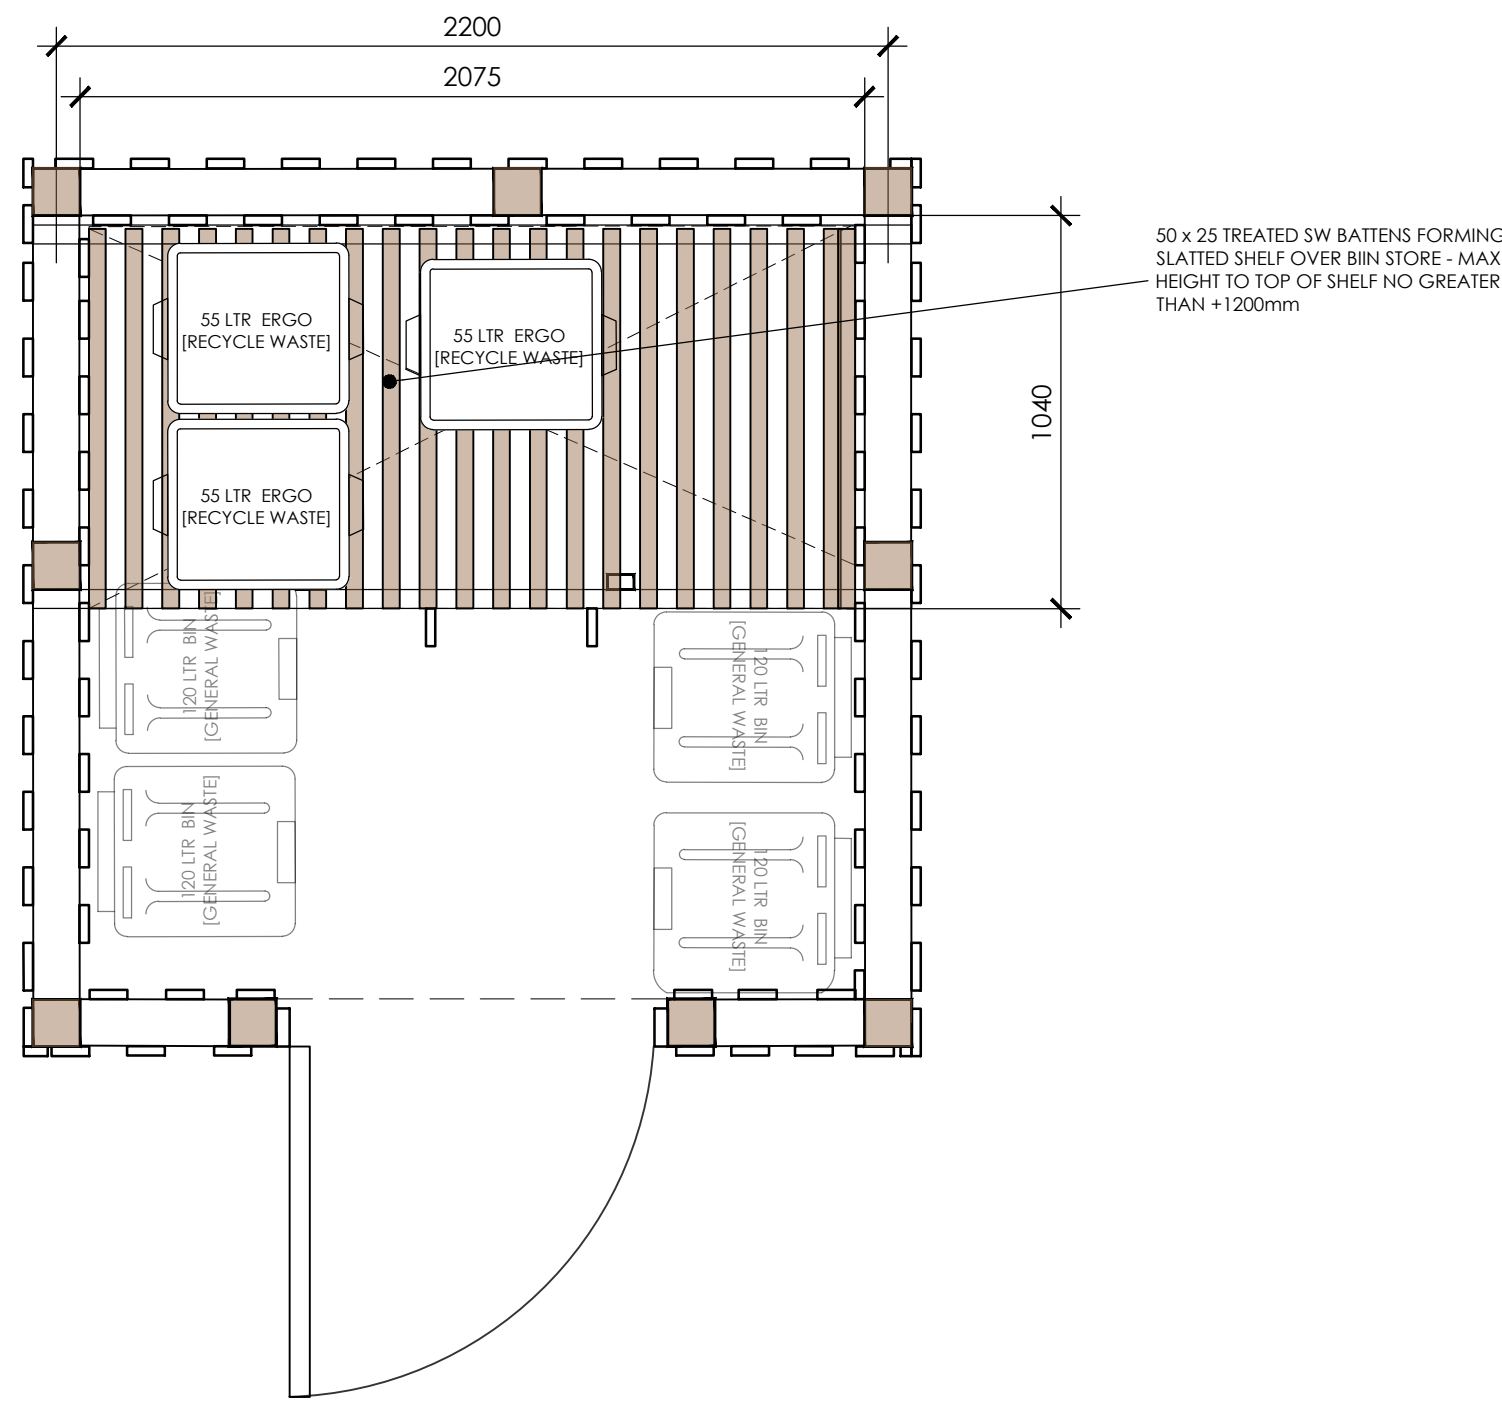


PLAN @ SHELF LEVEL

BIN STORE - SITE 1
Scale 1:20

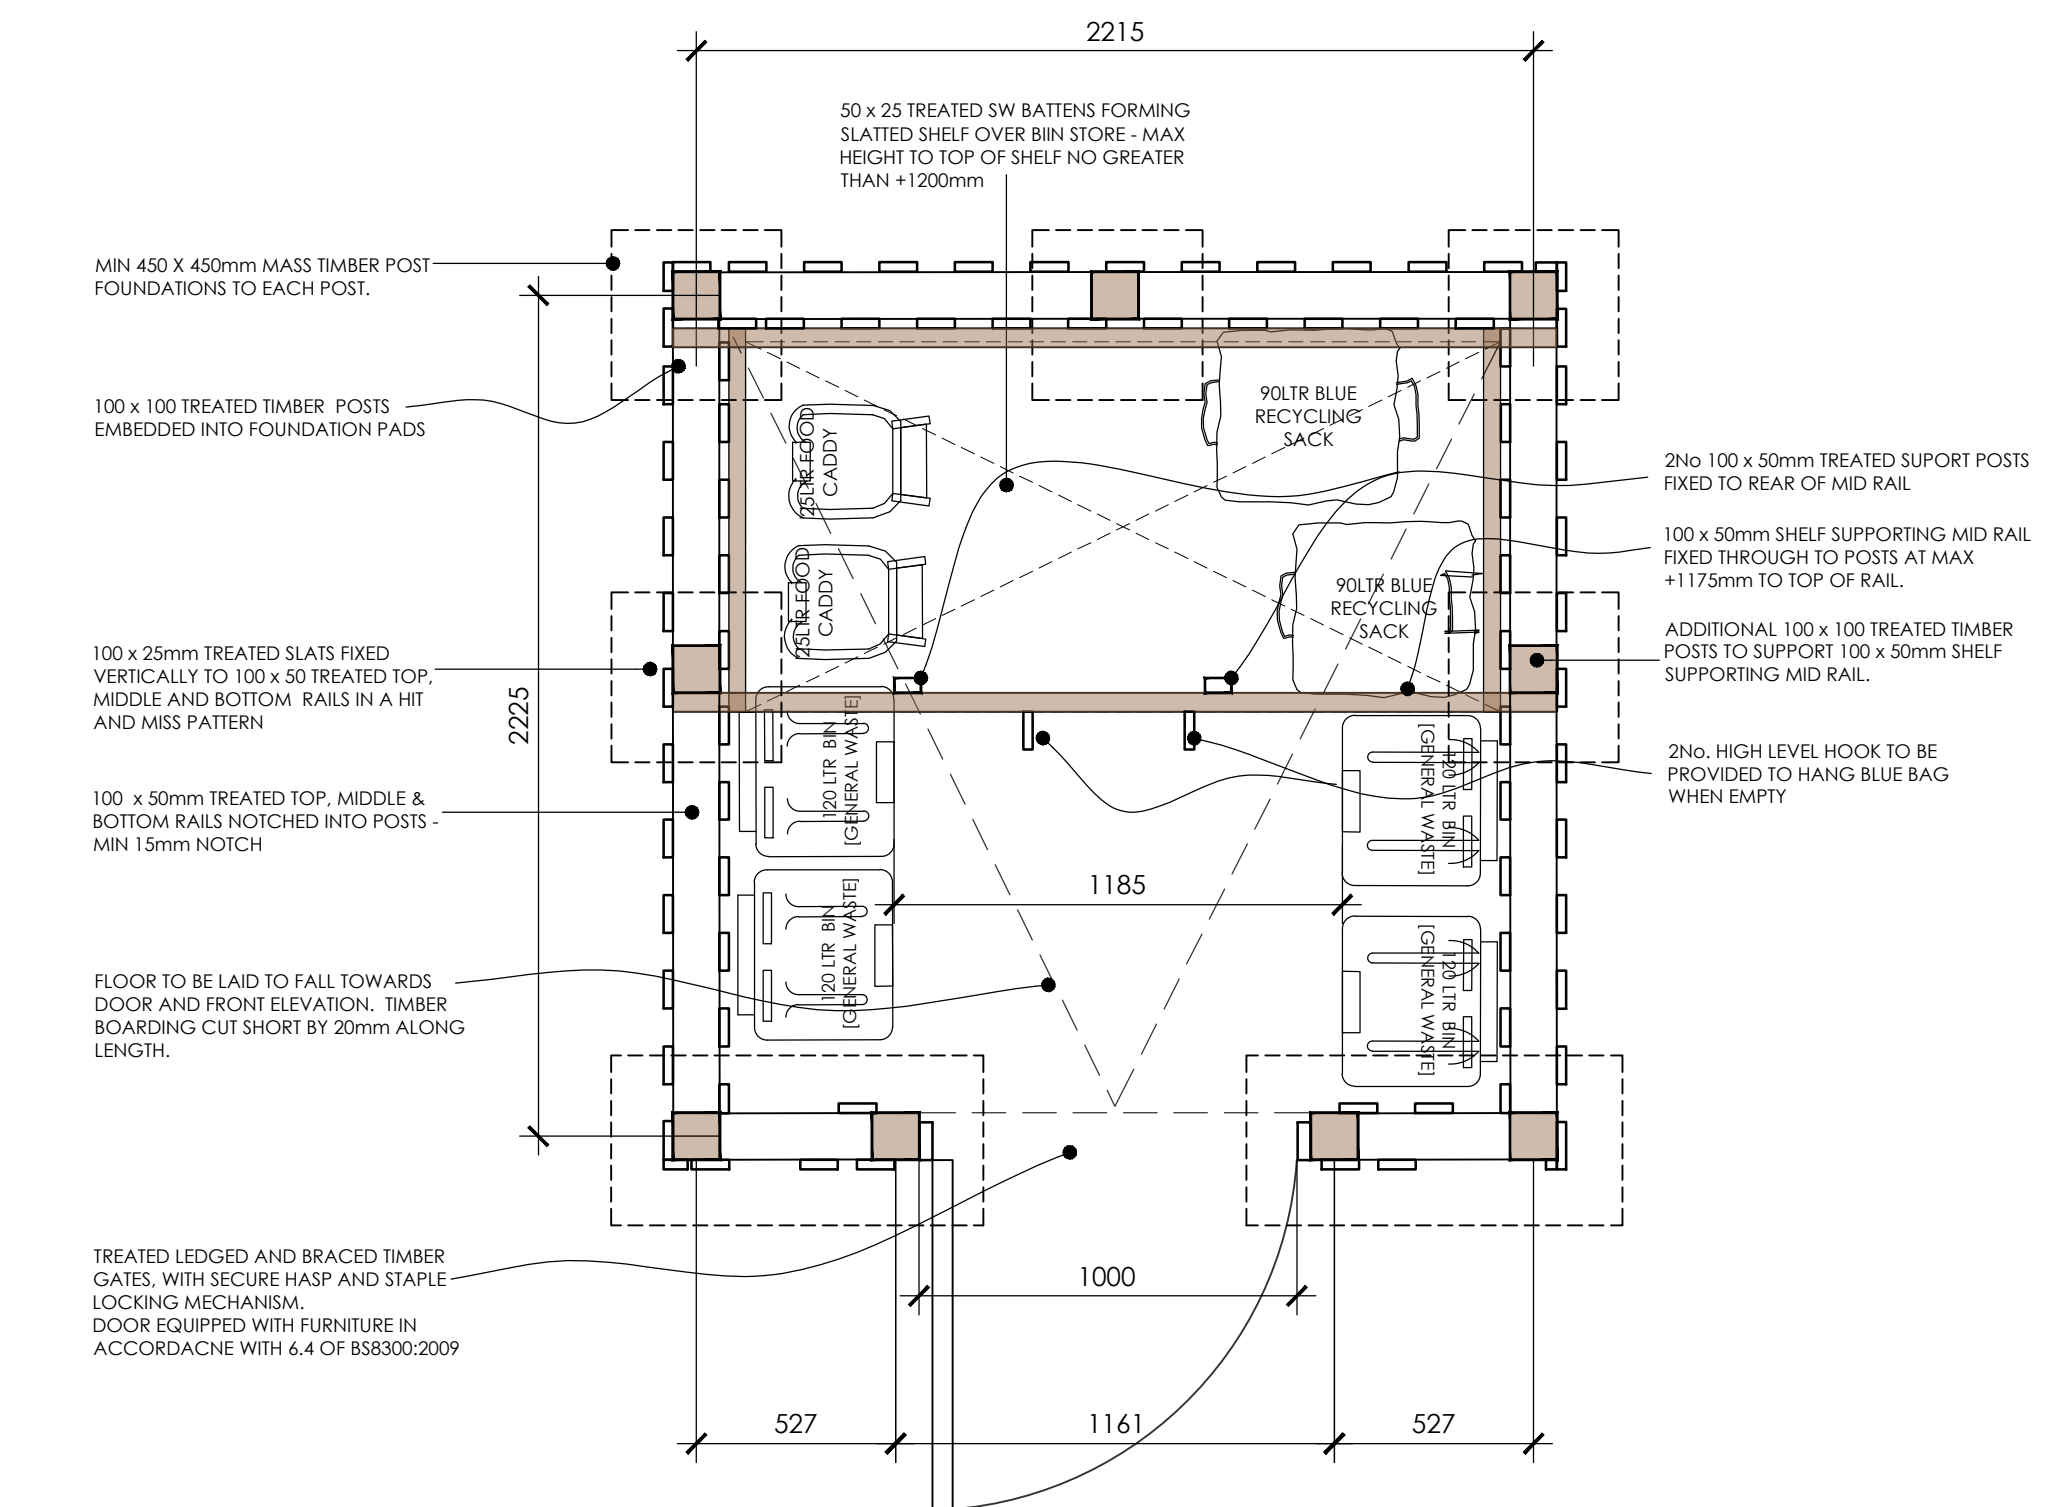

PLAN

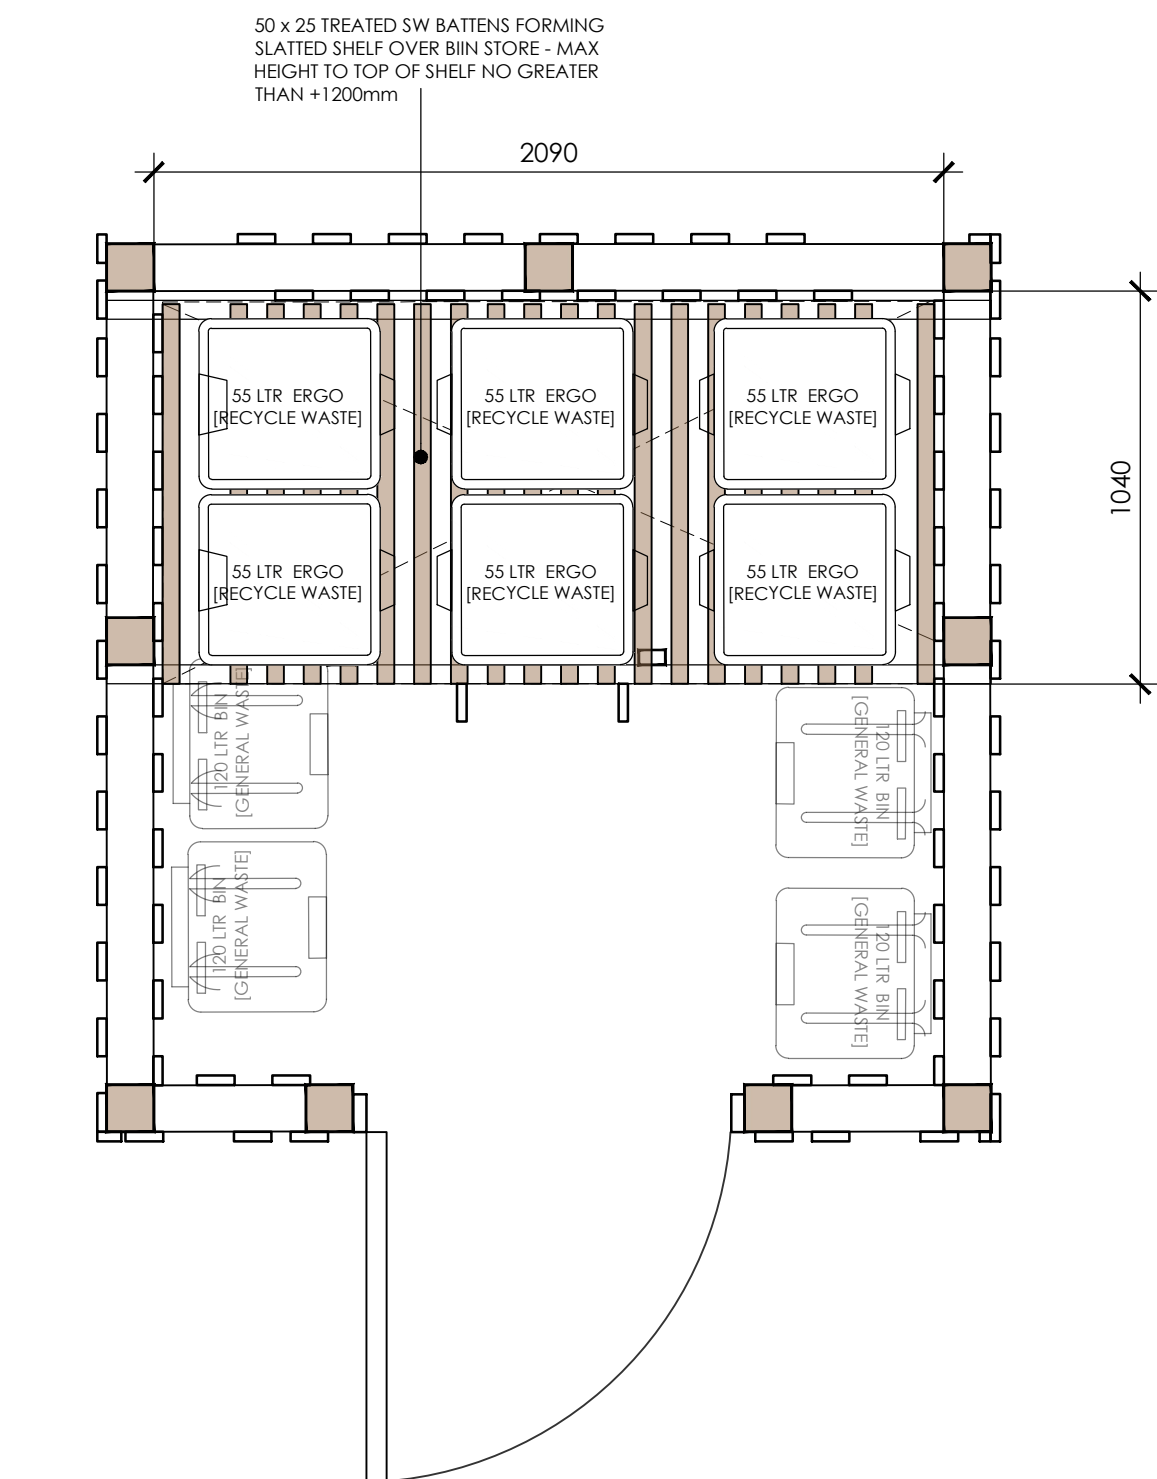

PLAN @ SHELF LEVEL

BIN STORE - SITE 2
Scale 1:20

- BIN STORE TO SITE 1: (2 UNITS) REQUIRES:
- 2NR X 120LTR WASTE BINS
 - 3NR X 55LTRS ERGO RECYCLING BINS (PAPER, CARD, GLASS)
 - 2NR X BLUE SACK (5 90LTRS (CANS AND PLASTICS)) - ALLOW FOR 1 HOOK TO BE PROVIDED WHERE THE BAG CAN BE LOCATED WHEN EMPTY - ALLOW SPACE IN BIN STORE FOR THIS TO BE FULL.
 - 1NR X 23LTR OUTSIDE FOOD CADDY BINS
- BIN STORE TO SITE 2 (4 UNITS) REQUIRES:
- 4NR X 120LTRS WASTE BINS
 - 6NR X 55LTRS ERGO RECYCLING BINS (PAPER, CARD, GLASS)
 - 2NR X BLUE SACK (5 90LTRS (CANS AND PLASTICS)) - ALLOW FOR 2 HOOKS TO BE PROVIDED WHERE THE BAG CAN BE LOCATED WHEN EMPTY - ALLOW SPACE IN BIN STORE FOR THESE TO BE FULL.
 - 2NR X 23LTR OUTSIDE FOOD BINS

PROPOSED BIN STORE DETAILS
SITES 1 & 2

Drawing Purpose
CONSTRUCTION

Client	Drawing No	Scale	Revision
MDL Construction	LT2206-99-03	1:20 @ A1	B
Job Title	Drawing Title	Date	Checked
Honey suckle Close	Bin Store Details - SITES 1 & 2	May 22	

Revisions
REV A MAY 22
DRAWING UPDATED TO INDICATE
CLIENT REQUESTS AND DETAILS PROVIDED BY
CLIENT
REV B JUNE 22
FURTHER CHANGES TO BIN STORES AT
CLIENTS REQUEST