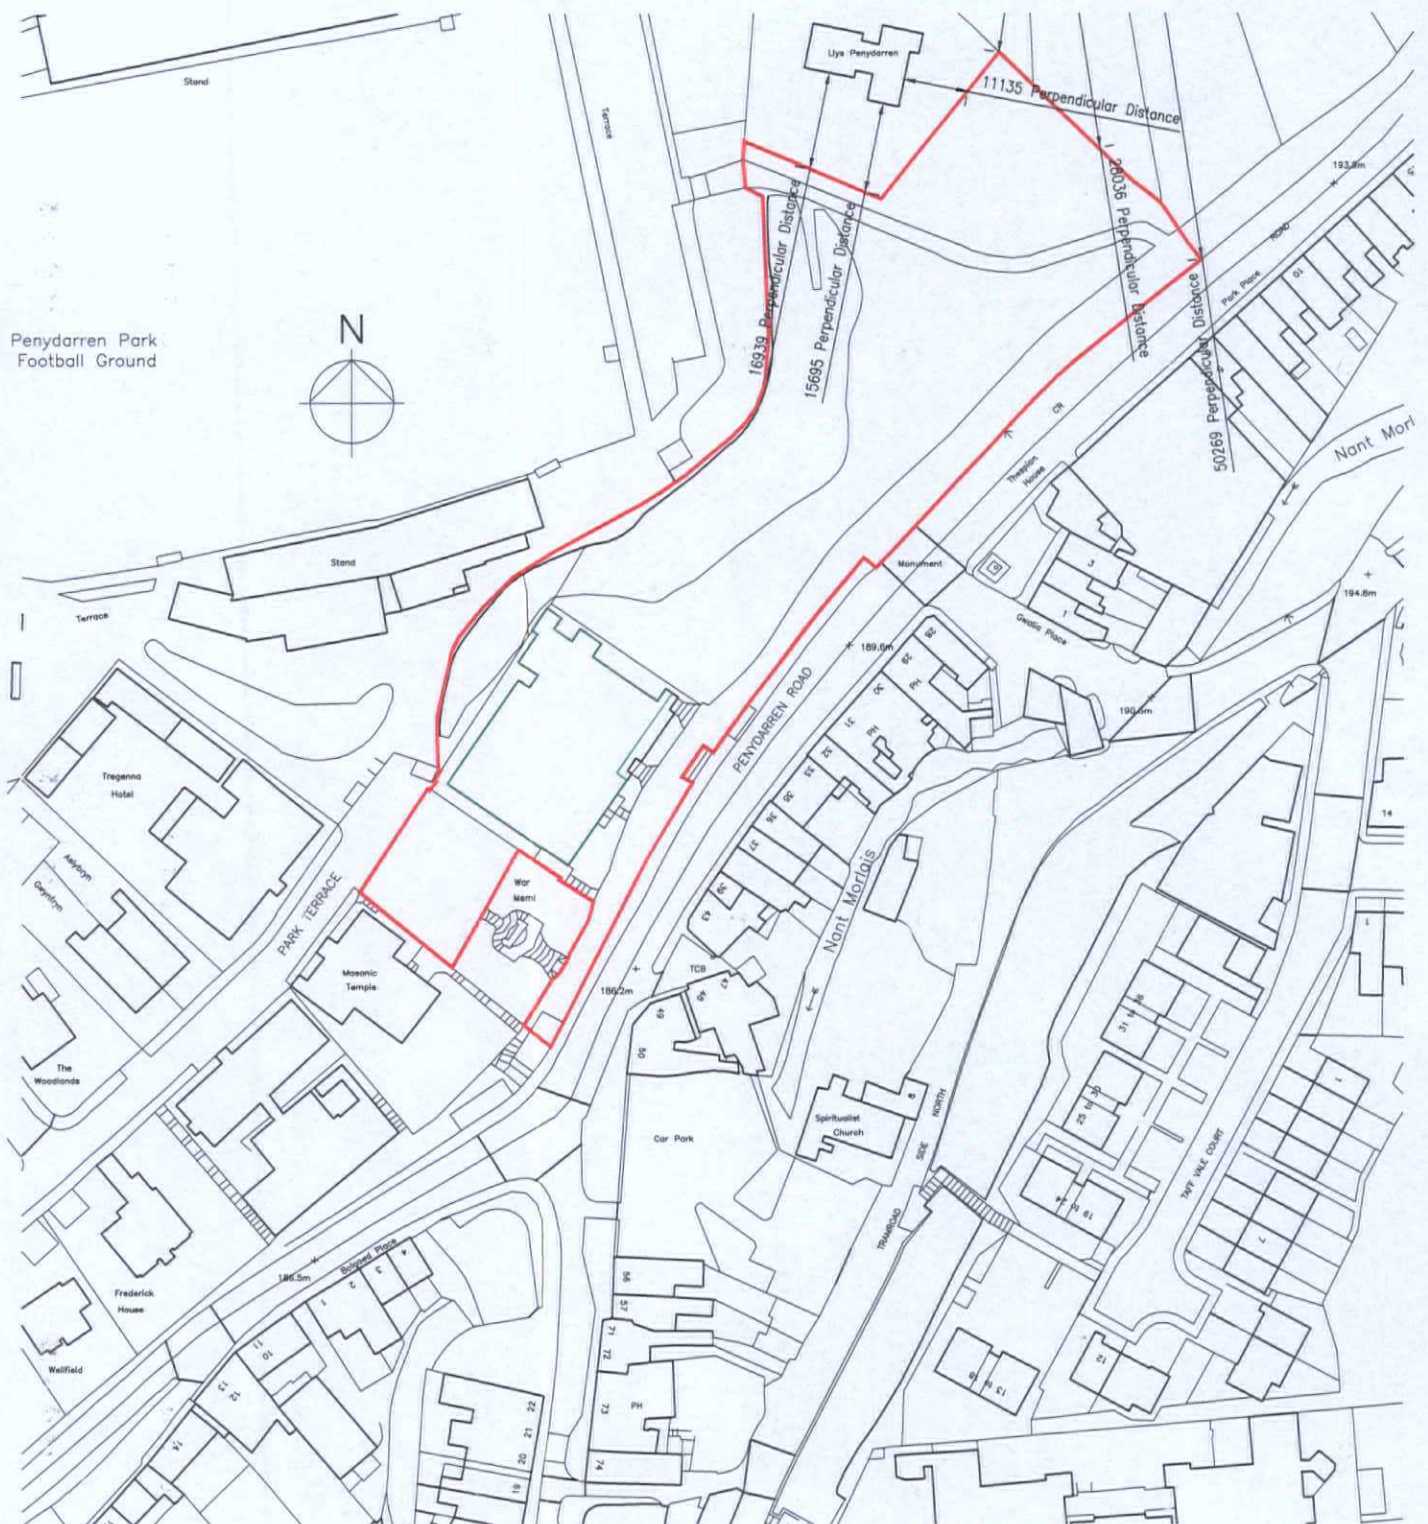



Application site - approx overall site area - 6638m² (0.6638ha)

Demolitions

**MTCBC
AMENDED PLANS**

- 2 JAN 2019

RECEIVED

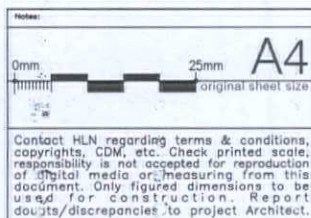

Client WWHA	Project Labour Exchange Residential Development Merthyr Tydfil	Drawing Title Location Plan
Drawing Status PLANNING	Scale 1:1250 @ A4	Date 30.10.2014
HLN Architects Ltd 3rd Floor, 14 Cathedral Road, Cardiff, CF11 9LJ Tel: 0845 375 3298 architecture@hlingroup.co.uk	Drawn By / Checked WJE / PF	Job No. 6679
www.hlingroup.co.uk		Drawing No. PL(90) 100
RIBA	CARDIFF	REDDITCH
		LONDON
		HLN ARCHITECTURE