


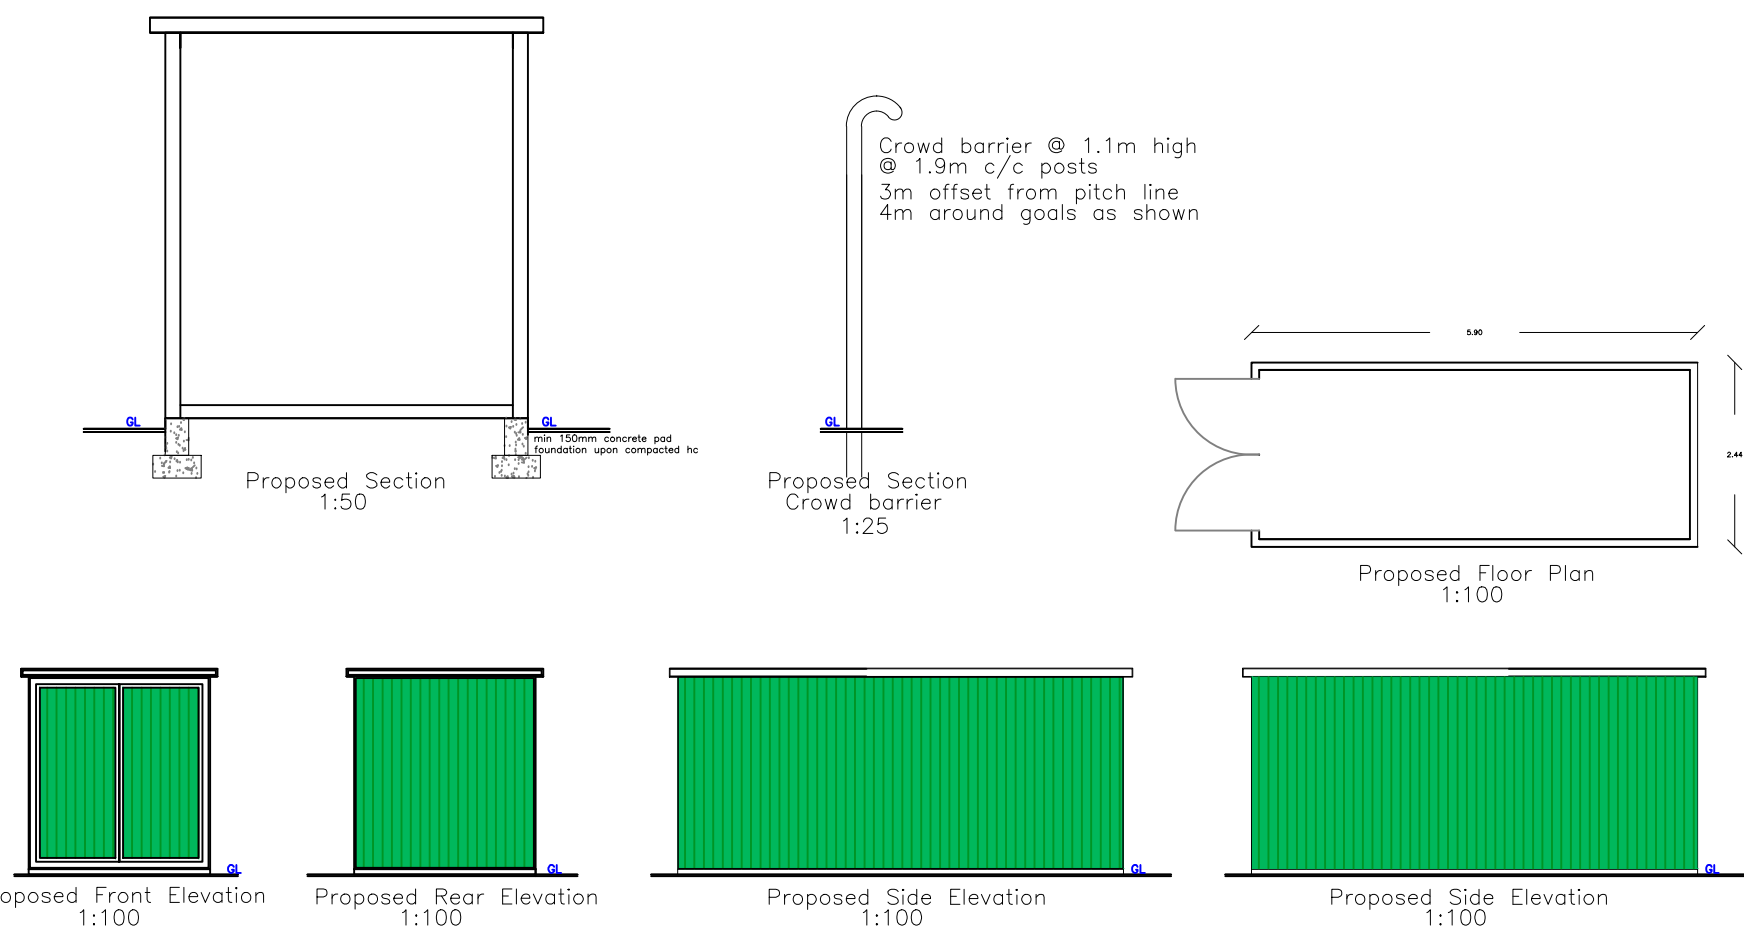

 Utopia Design Architectural Services 					
Issued Only for Purpose Indicated					
Drawing Status: FOR PLANNING PURPOSES ONLY					
Address	306400 , 203642 Pentrebach Playing Fields Pentrebach Merthyr Tydfil CF48 4BJ	Drawn by	Date	Scale	1:25 1:50 1:100 1:500 1:1000
		PT	MAY 25		
Project	Proposed crowd barrier rail, and access gates, dugouts x 2 Storage Container x 2	Title		Paper	A2
		Existing & Proposed Block Plan			
		Drwg No			
		PENTREBACH PLAYING FIELDS 02B			