


George and Co.

62C High St,
Cein-coed-y-cymmer,
Merthyr Tydfil
CF48 2PL

1061.08 B	ELEVATION		
Planning	150@A3	Aug 24	CG
George & Co Crownford House, Swan Street, Merthyr Tydfil, Mid Glamorgan, Wales, CF47 8EU TEL: 01533 26852 EMAIL: georgeandco@bt.com			
DO NOT SCALE THIS DRAWING			©George and Co.

- A. minor revision - 15.01.2025
- B. Materials Change - 25.09.2025

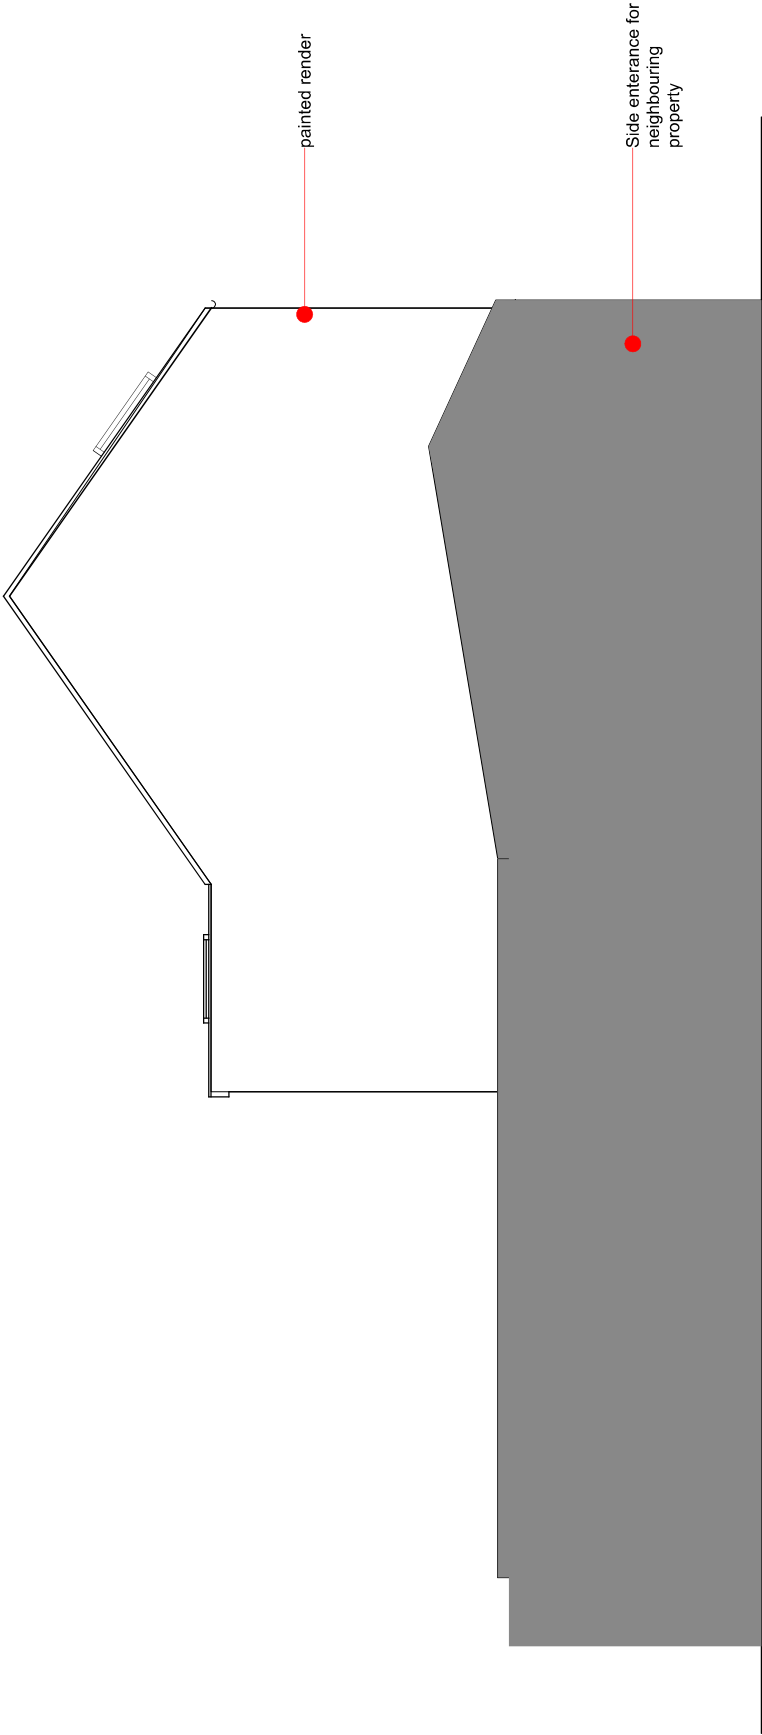

PROPOSED ELEVATION