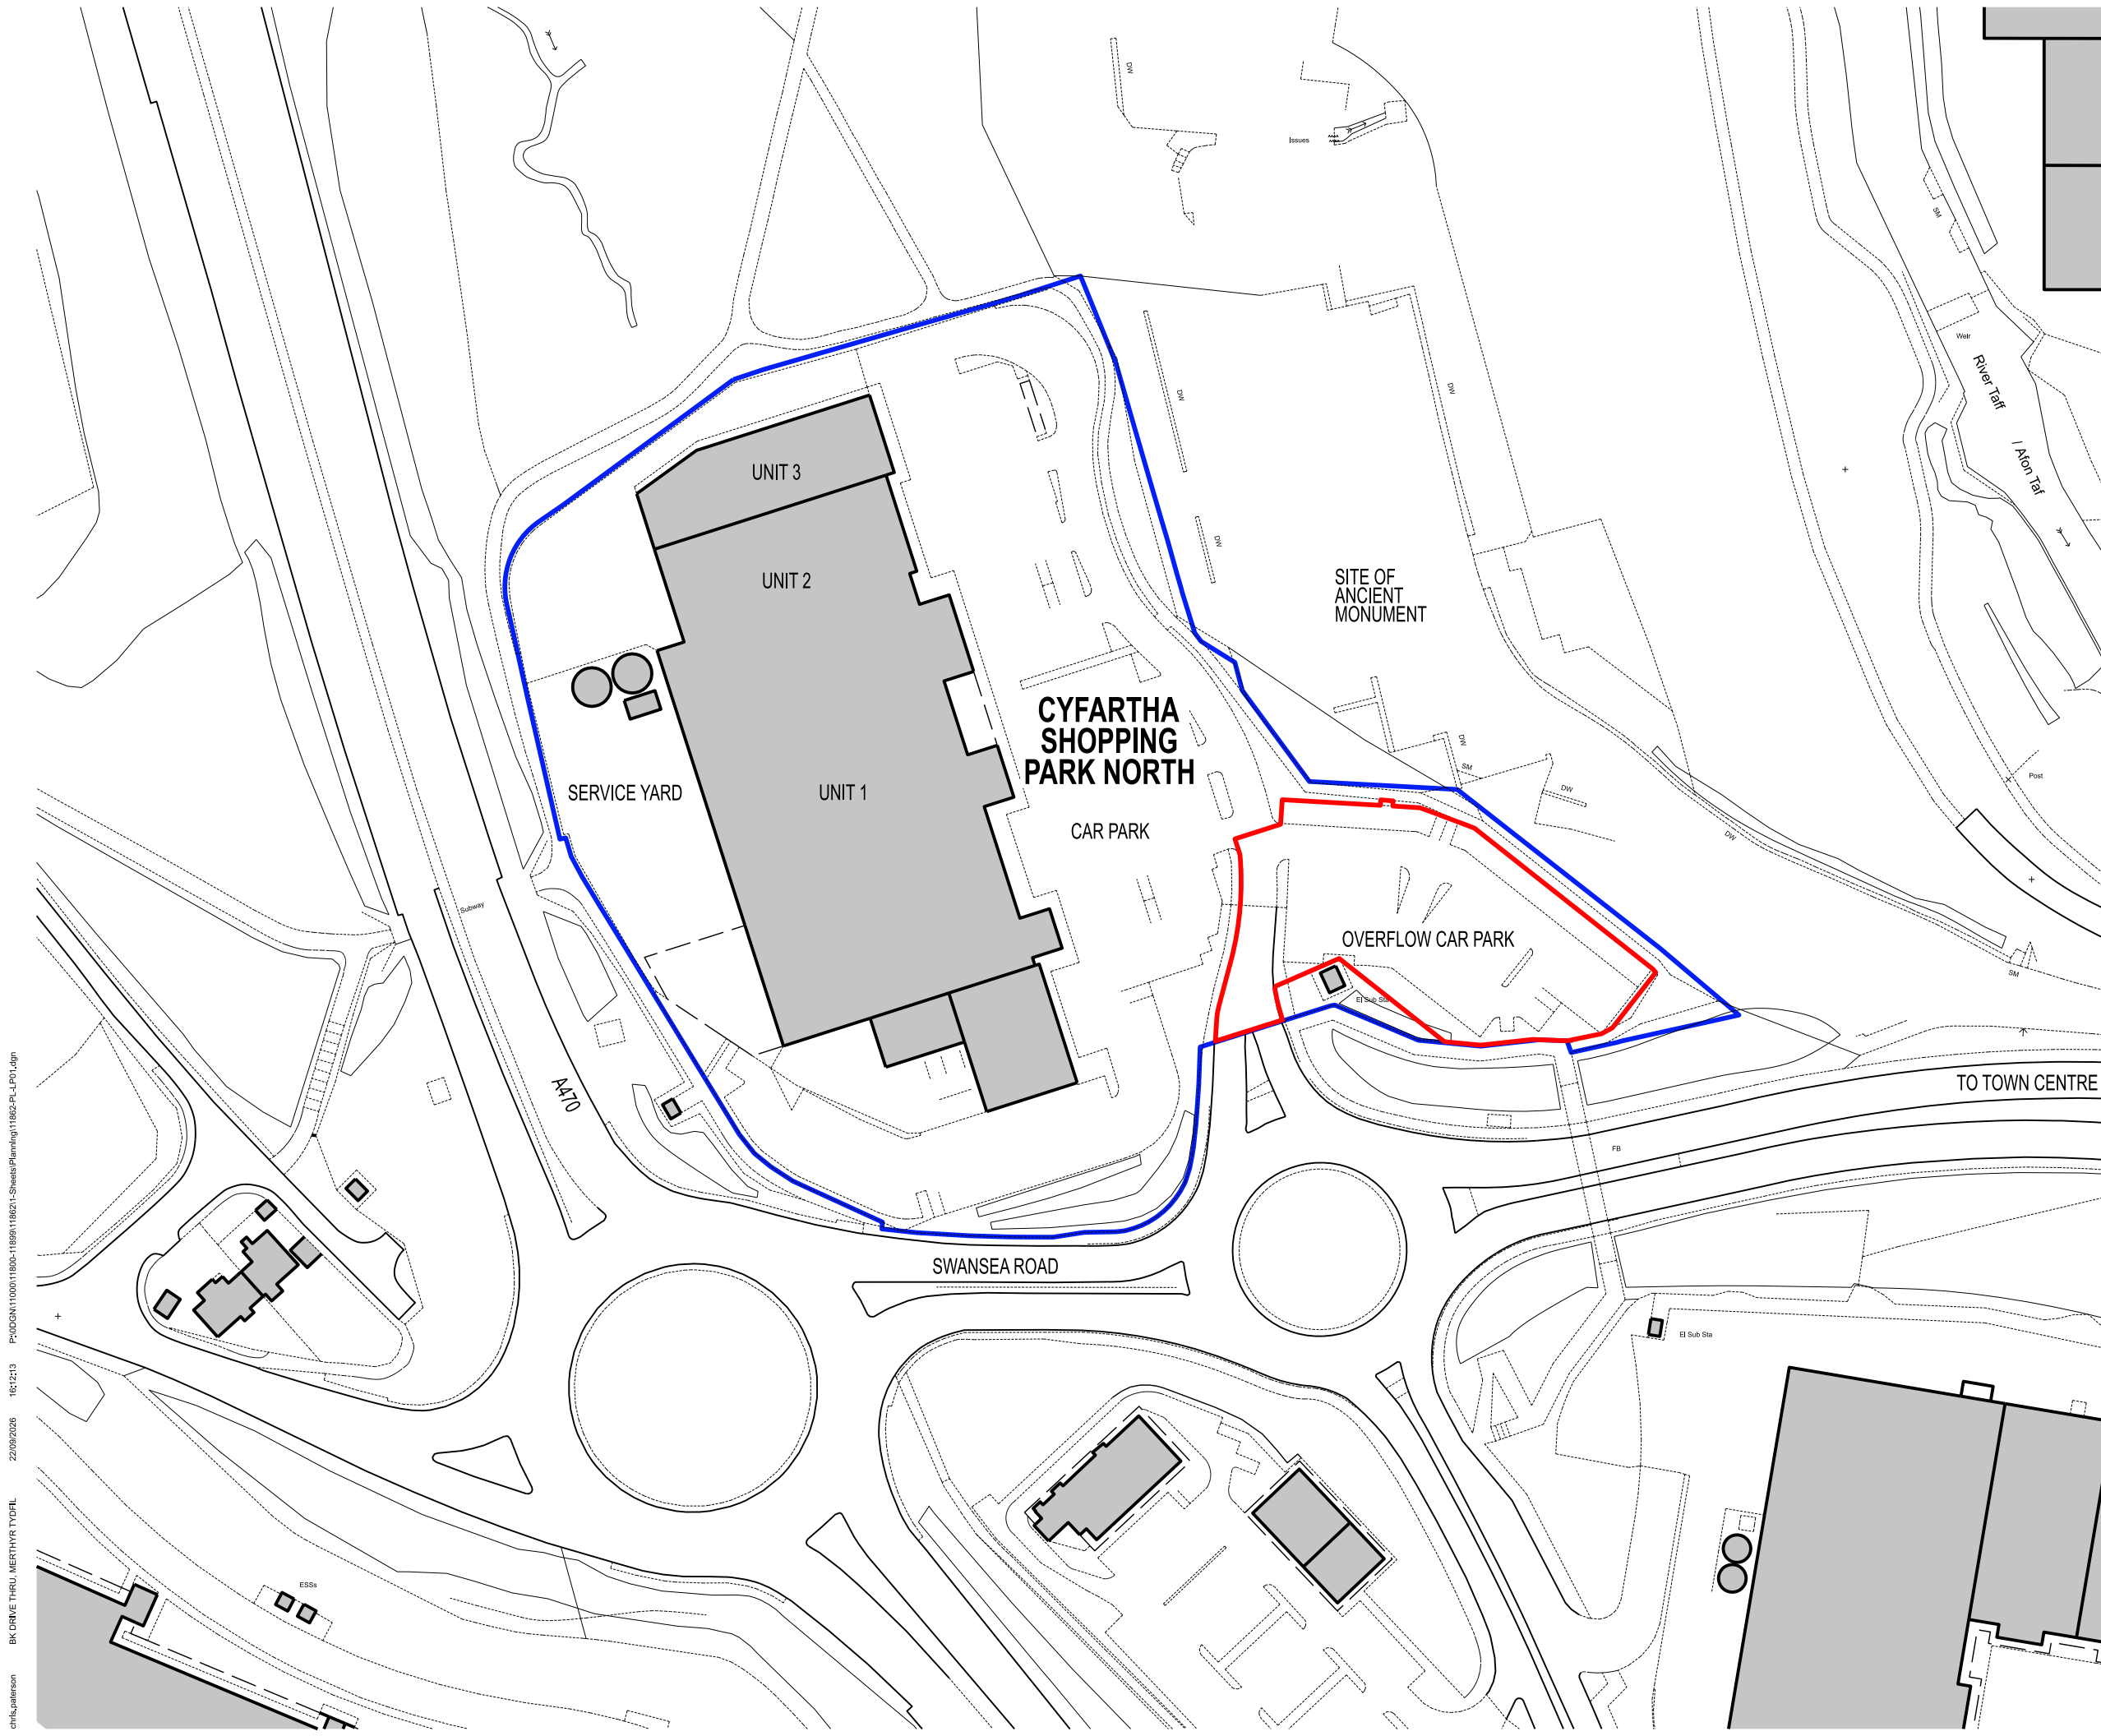


ORDNANCE SURVEY LICENCE

REPRODUCED FROM ORDNANCE SURVEY MASTERMAP DIGITAL DATA BY PERMISSION OF ORDNANCE SURVEY®. ON BEHALF OF HIS MAJESTY'S STATIONARY OFFICE. © CROWN COPYRIGHT AND DATABASE RIGHTS 2025. OS AC0000813445

KEY

- APPLICATION BOUNDARY
- OWNERSHIP BOUNDARY

C	22/09/26	APPLICATION BOUNDARY UPDATED	CMP
B	25/08/26	APPLICATION BOUNDARY UPDATED	CMP
A	18/03/26	APPLICATION BOUNDARY UPDATED	AM
REV.	DATE	NOTES	INIT.

CLIENT / PROJECT

BRITISH LAND

BURGER KING DT

MERTHYR TYDFIL

DRAWING TITLE

LOCATION PLAN

STATUS		PLANNING		
DATE	DRAWN	SCALE @ A3		
MAR 2026	CMP	1:1250		
PROJECT NUMBER	UNIT / BLOCK	CI / SFB CODE	TYPE & NUMBER	REVISION LETTER
DRAWING NO.				
11862	PL	LP01	C	
Site Location Plans	L	GA Plans	P	Elevations
Sections	S	Details	D	Prefix: Colour

THE RATCLIFFE GROVES PARTNERSHIP

MANCHESTER
105 MANCHESTER ROAD
BURY LANCASHIRE BL9 0TD
T. 0161 797 6000 E. manchester@rgp.uk.com
www.rgp.uk.com

LONDON
19 BEDFORD ROW
LONDON WC1R 4EB
T. 020 7600 6666 E. london@rgp.uk.com

chrisjones 18/03/26 11862-PL-01.dgn 22/09/26 18/03/26 11862-PL-01.dgn 18/03/26 11862-PL-01.dgn