


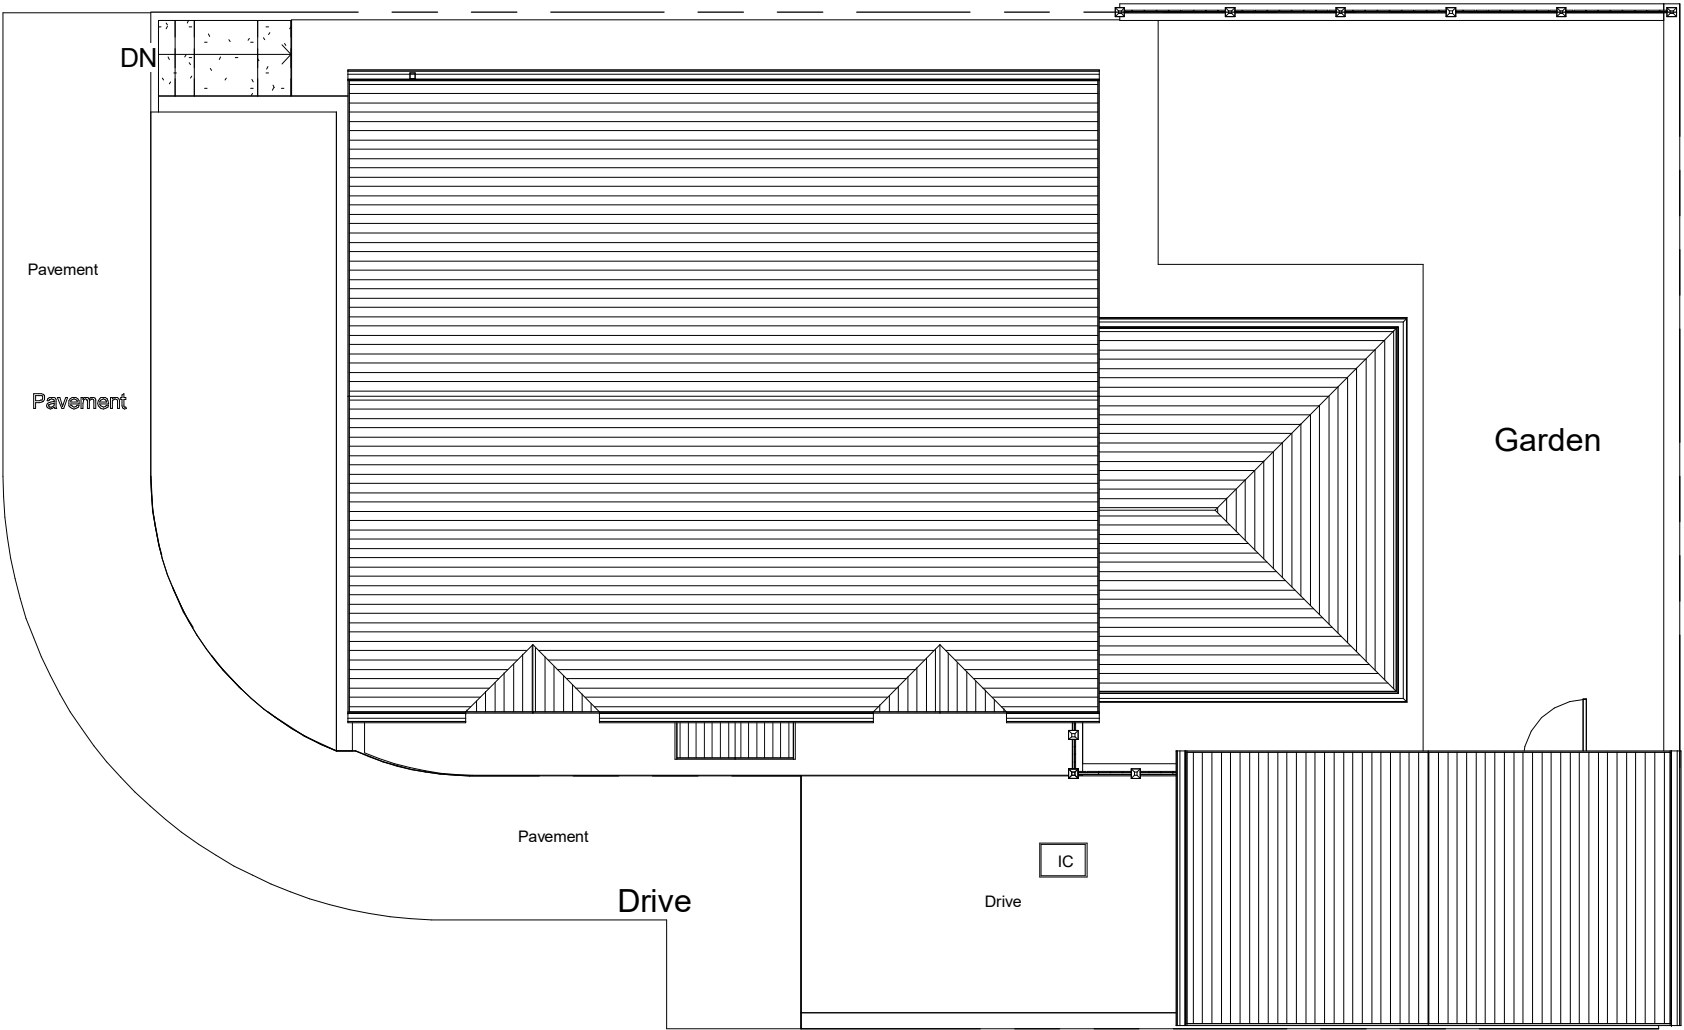

INDIGO DESIGN (Part of 3dcadwales Ltd) 5 Ashlea Drive,
Merthyr Tydfil, CF47 0NY Tele 01685 385746 Mob -
07940913216 Email: philip@3dcadwales.co.uk

This Drawing is Copyright,
Dimensions to be checked
on site and not scaled from
this drawing



PURPOSE OF ISSUE
Planning Approval

DRWAING NUMBER
CB-01

PROJECT
Single storey extension to side

SHEET
Existing Plans


Address
35 Cwrt Bevan, Merthyr Tydfil
CF47 0AQ

Checked by
JH


Drawn by
PH

Scale (@ A3)
1 : 100


Rev No	Description	Date
A	Issue	23/03/2021
B	Pavement shown	05/07/2022

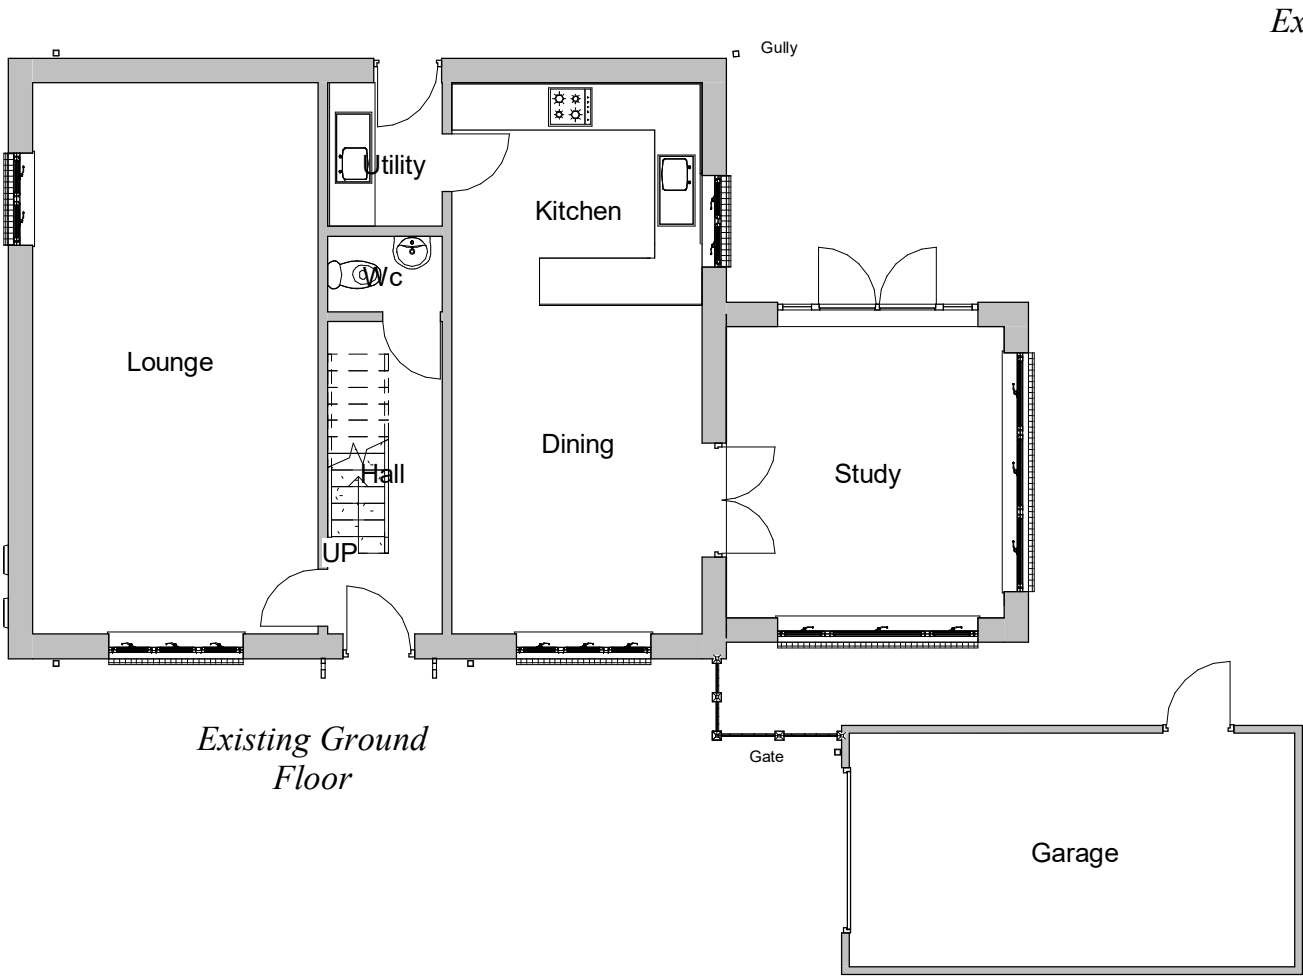


Existing Site

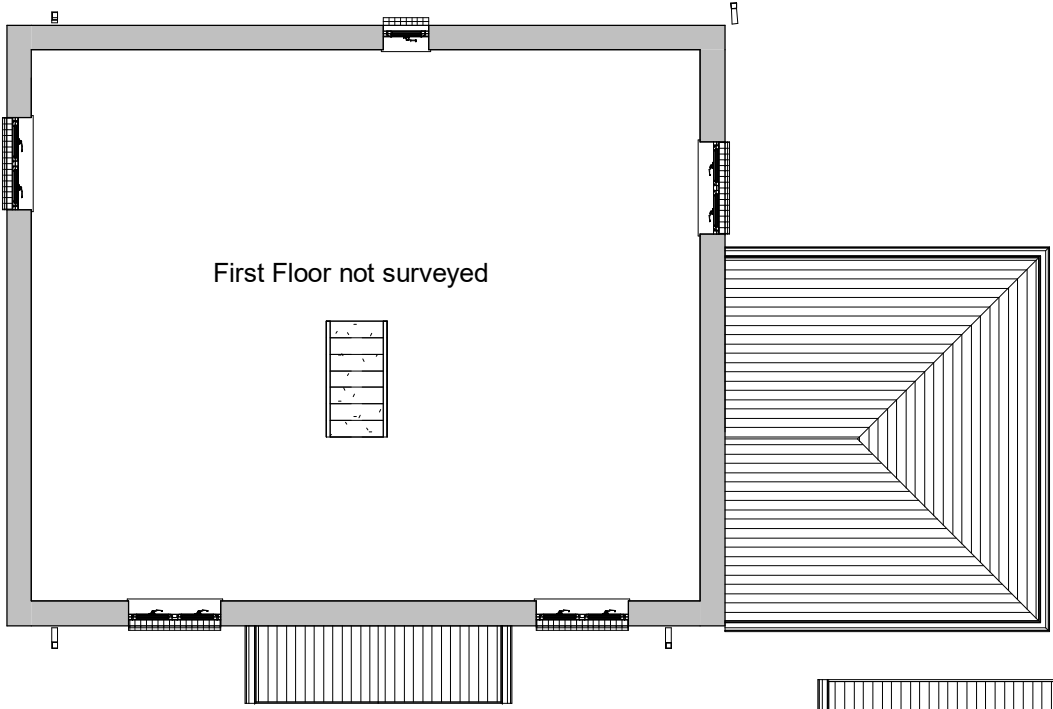


Existing First
Floor

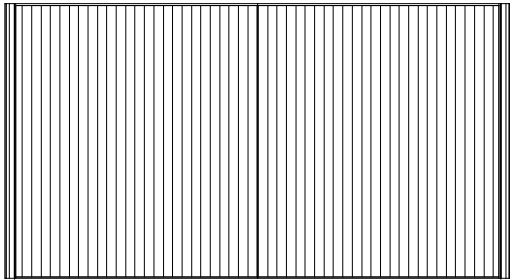

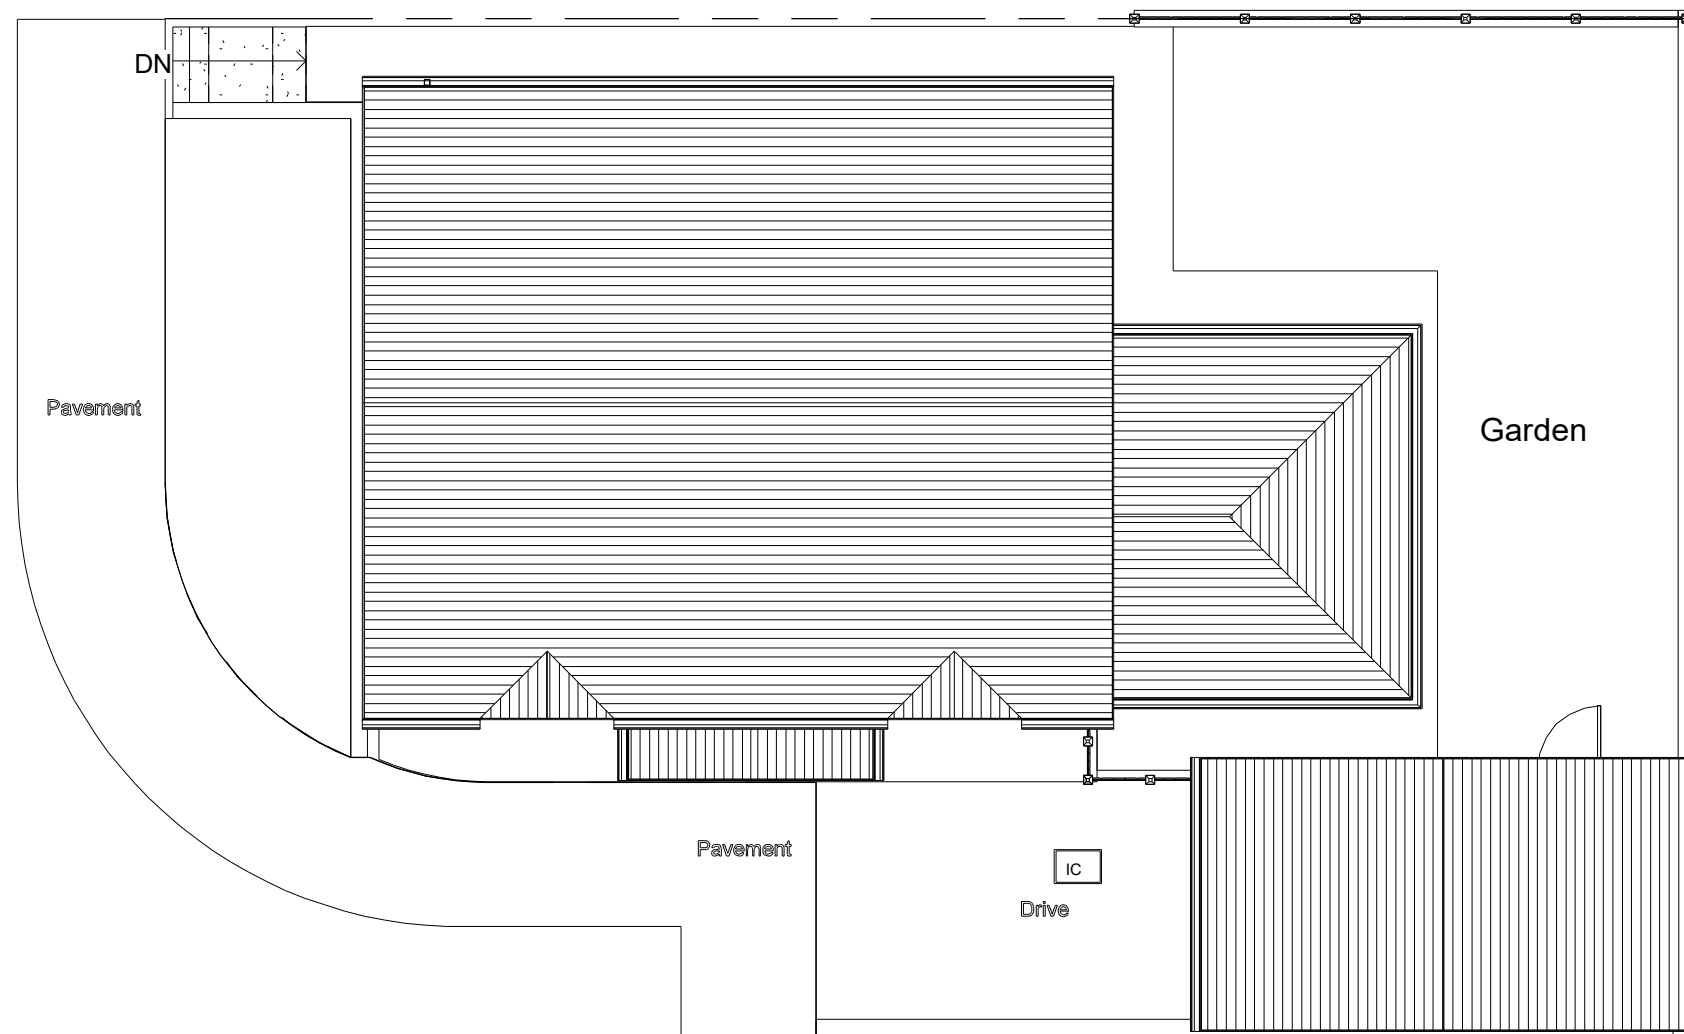


Proposed Site

Surface water to be discharged into existing gully

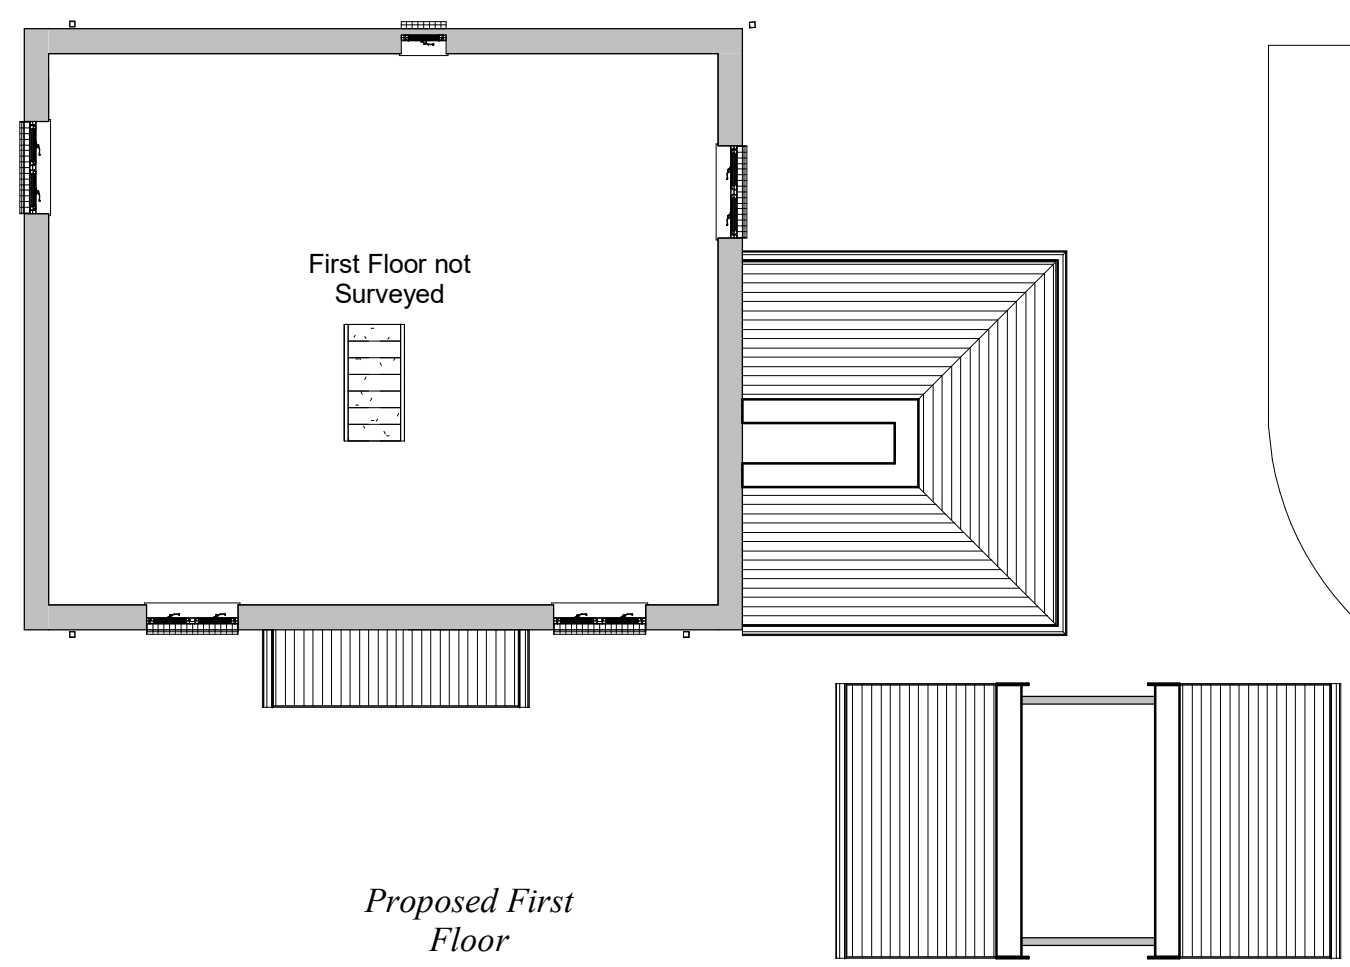

Proposed First Floor

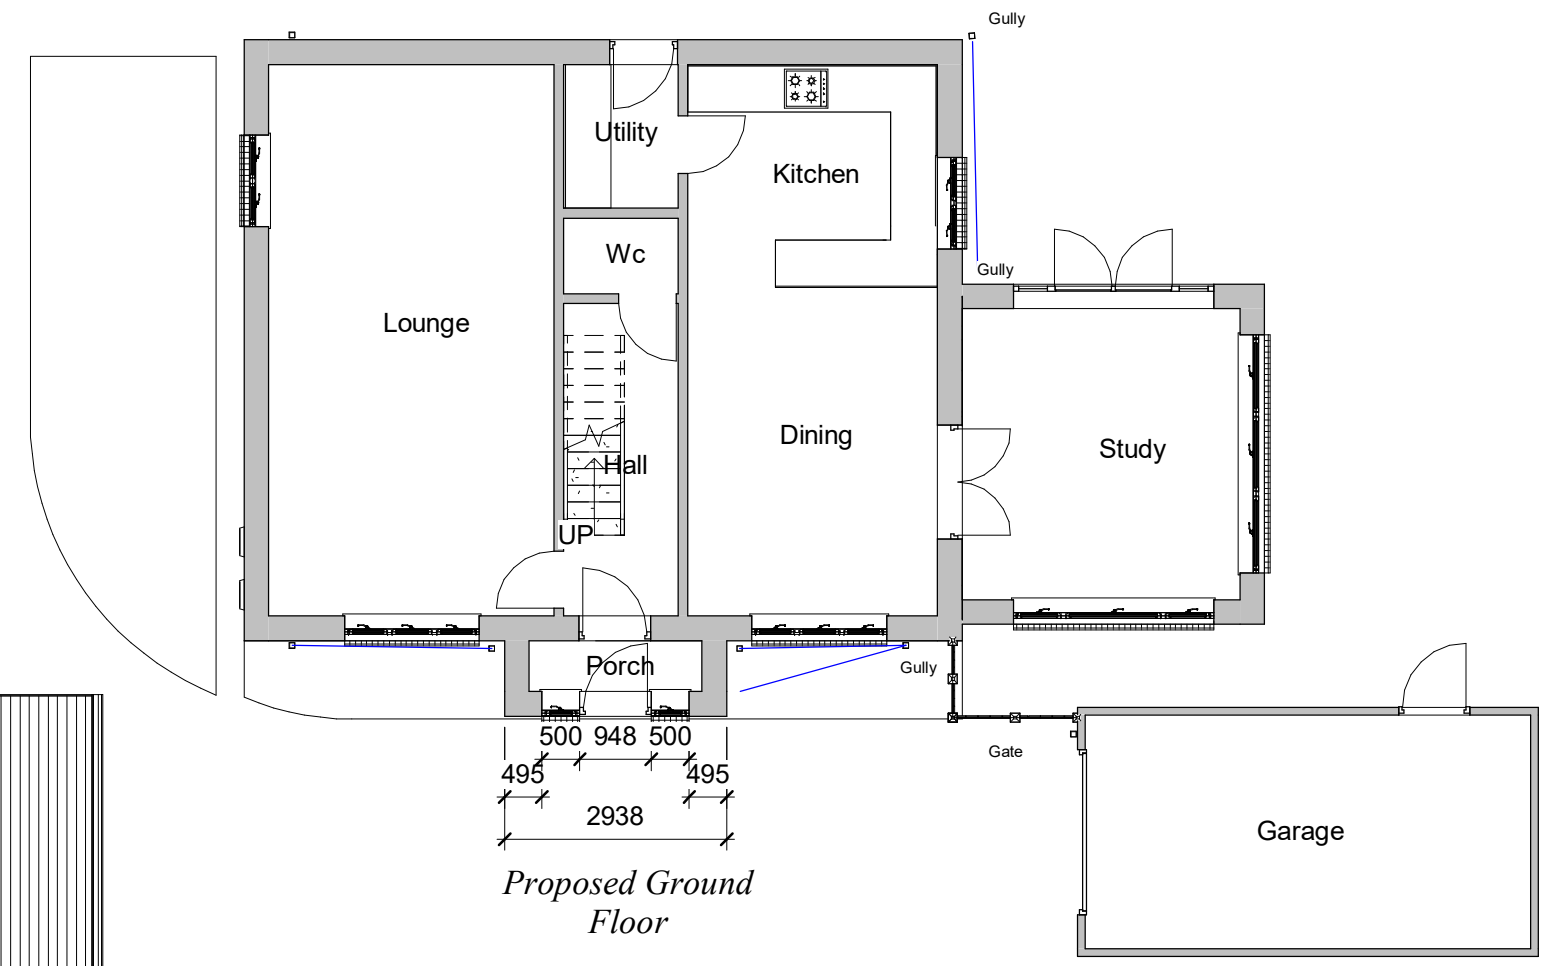

Proposed Ground Floor

INDIGO DESIGN (Part of 3dcadwales Ltd) 5 Ashlea Drive,
Merthyr Tydfil, CF47 0NY Tele 01685 385746 Mob -
07940913216 Email: philip@3dcadwales.co.uk

This Drawing is Copyright,
Dimensions to be checked
on site and not scaled from
this drawing



PURPOSE OF ISSUE
Planning Approval

DRWAING NUMBER
CB-02

PROJECT
Single storey extension to side

SHEET
Proposed Plans

Address
35 Cwrt Bevan, Merthyr Tydfil
CF47 0AQ

Checked by
JH

Drawn by
PH

Scale (@ A3)
1 : 100

Rev No	Description	Date
A	Issue	23/03/2021
B	Pavement shown	05/07/2022



Existing Front
Elevation



Existing Rear
Elevation



Existing Side 1
Elevation



Existing Side 2
Elevation

INDIGO DESIGN (Part of 3dcadwales Ltd) 5 Ashlea Drive,
Merthyr Tydfil, CF47 0NY Tele 01685 385746 Mob -
07940913216 Email: philip@3dcadwales.co.uk

This Drawing is Copyright,
Dimensions to be checked
on site and not scaled from
this drawing



PURPOSE OF ISSUE

Planning Approval

DRWAING NUMBER

CB-03

PROJECT

Single storey extension to side

SHEET

Existing Elevations

Address

35 Cwrt Bevan, Merthyr Tydfil
CF47 0AQ

Checked by

JH




Drawn by

PH

Scale (@ A3)

1 : 100

Rev No	Description	Date
A	Issue	23/03/2021
B	Pavement shown	05/07/2022

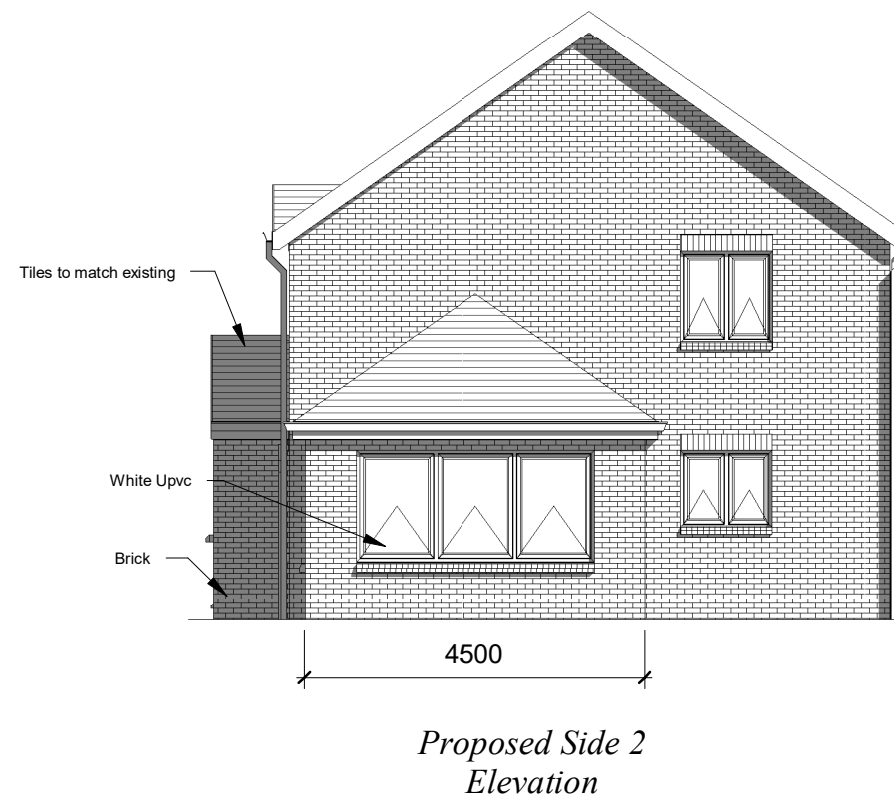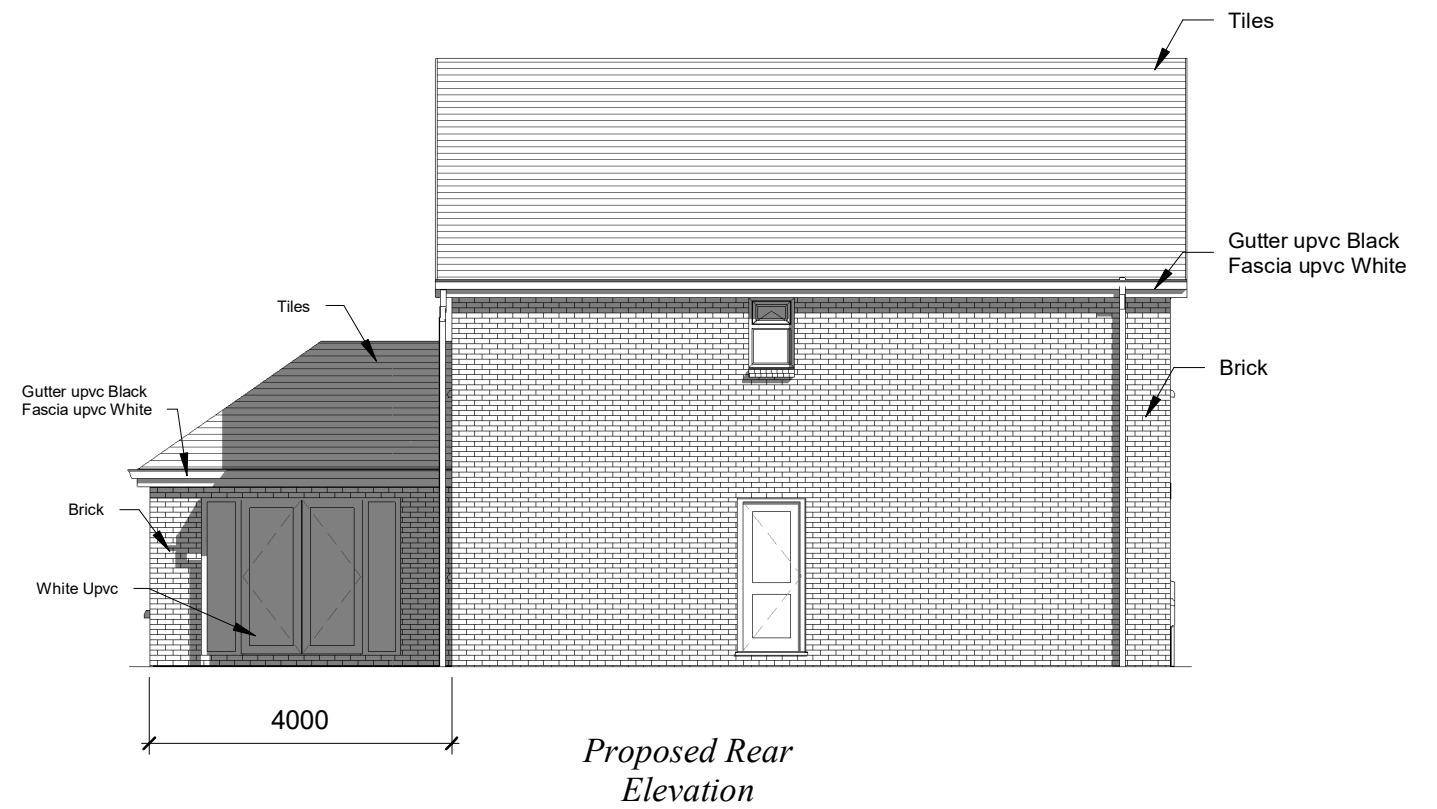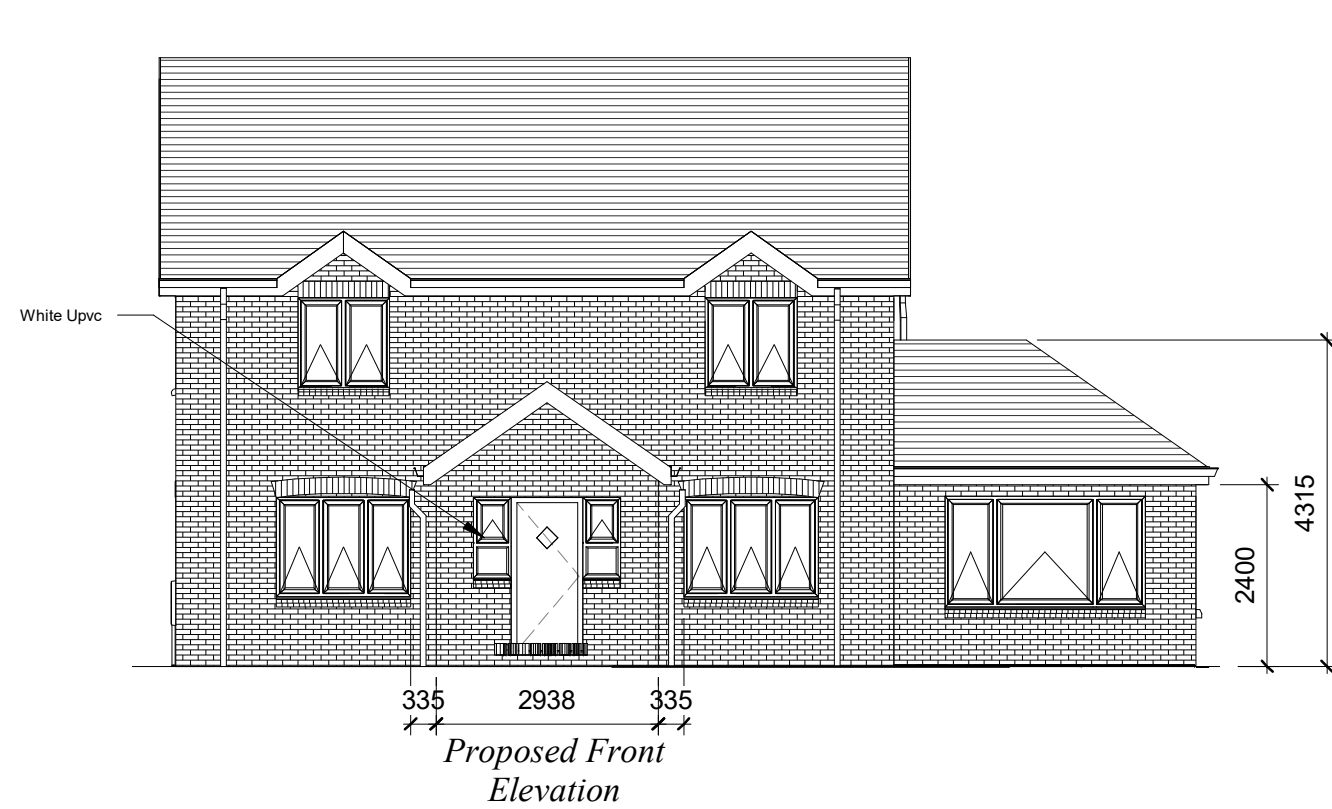

INDIGO DESIGN (Part of 3dcadwales Ltd) 5 Ashlea Drive,
Merthyr Tydfil, CF47 0NY Tele 01685 385746 Mob -
07940913216 Email: philip@3dcadwales.co.uk

This Drawing is Copyright,
Dimensions to be checked
on site and not scaled from
this drawing



PURPOSE OF ISSUE

DRWAING NUMBER

Planning Approval

CB-04

PROJECT

Single storey extension to side

SHEET

Proposed Elevations

Address

35 Cwrt Bevan, Merthyr Tydfil
CF47 0AQ

Checked by

JH

Drawn by

PH

Scale (@ A3)

1 : 100

Rev No	Description	Date
A	Issue	23/03/2021
B	Pavement shown	05/07/2022



*Existing
Illustration*



*Proposed
Illustration*

PROJECT Single storey extension to side		SHEET Illustrations		
INDIGO DESIGN (Part of 3dcadwales Ltd) 5 Ashlea Drive, Merthyr Tydfil, CF47 0NY Tele 01685 385746 Mob - 07940913216 Email: philip@3dcadwales.co.uk		Address 35 Cwrt Bevan, Merthyr Tydfil CF47 0AQ		
This Drawing is Copyright, Dimensions to be checked on site and not scaled from this drawing		Checked by JH	Drawn by PH	Scale (@ A3)
		Rev No A	Description Issue	Date 23/03/2021
PURPOSE OF ISSUE Planning Approval	DRWAING NUMBER CB-05	B	Pavement shown	05/07/2022