

This drawing must not be scaled, only figured dimensions, levels etc. are to be used. Detail drawings and larger scale drawings take precedence over smaller scales. This drawing is copyright.

No.	Date	Revision
-----	------	----------



Unit 5
Triangle Business Park
Pentrebach
Merthyr Tydfil
CF48 4TQ

TITLE
TREHARRIS LIBRARY
WINDOW SCHEDULE

Stage FEAS


Design CE Date MAY24

Drawn CE Ch -


Scale NTS

DRAWING NO.
2023-084; cai01


ground floor

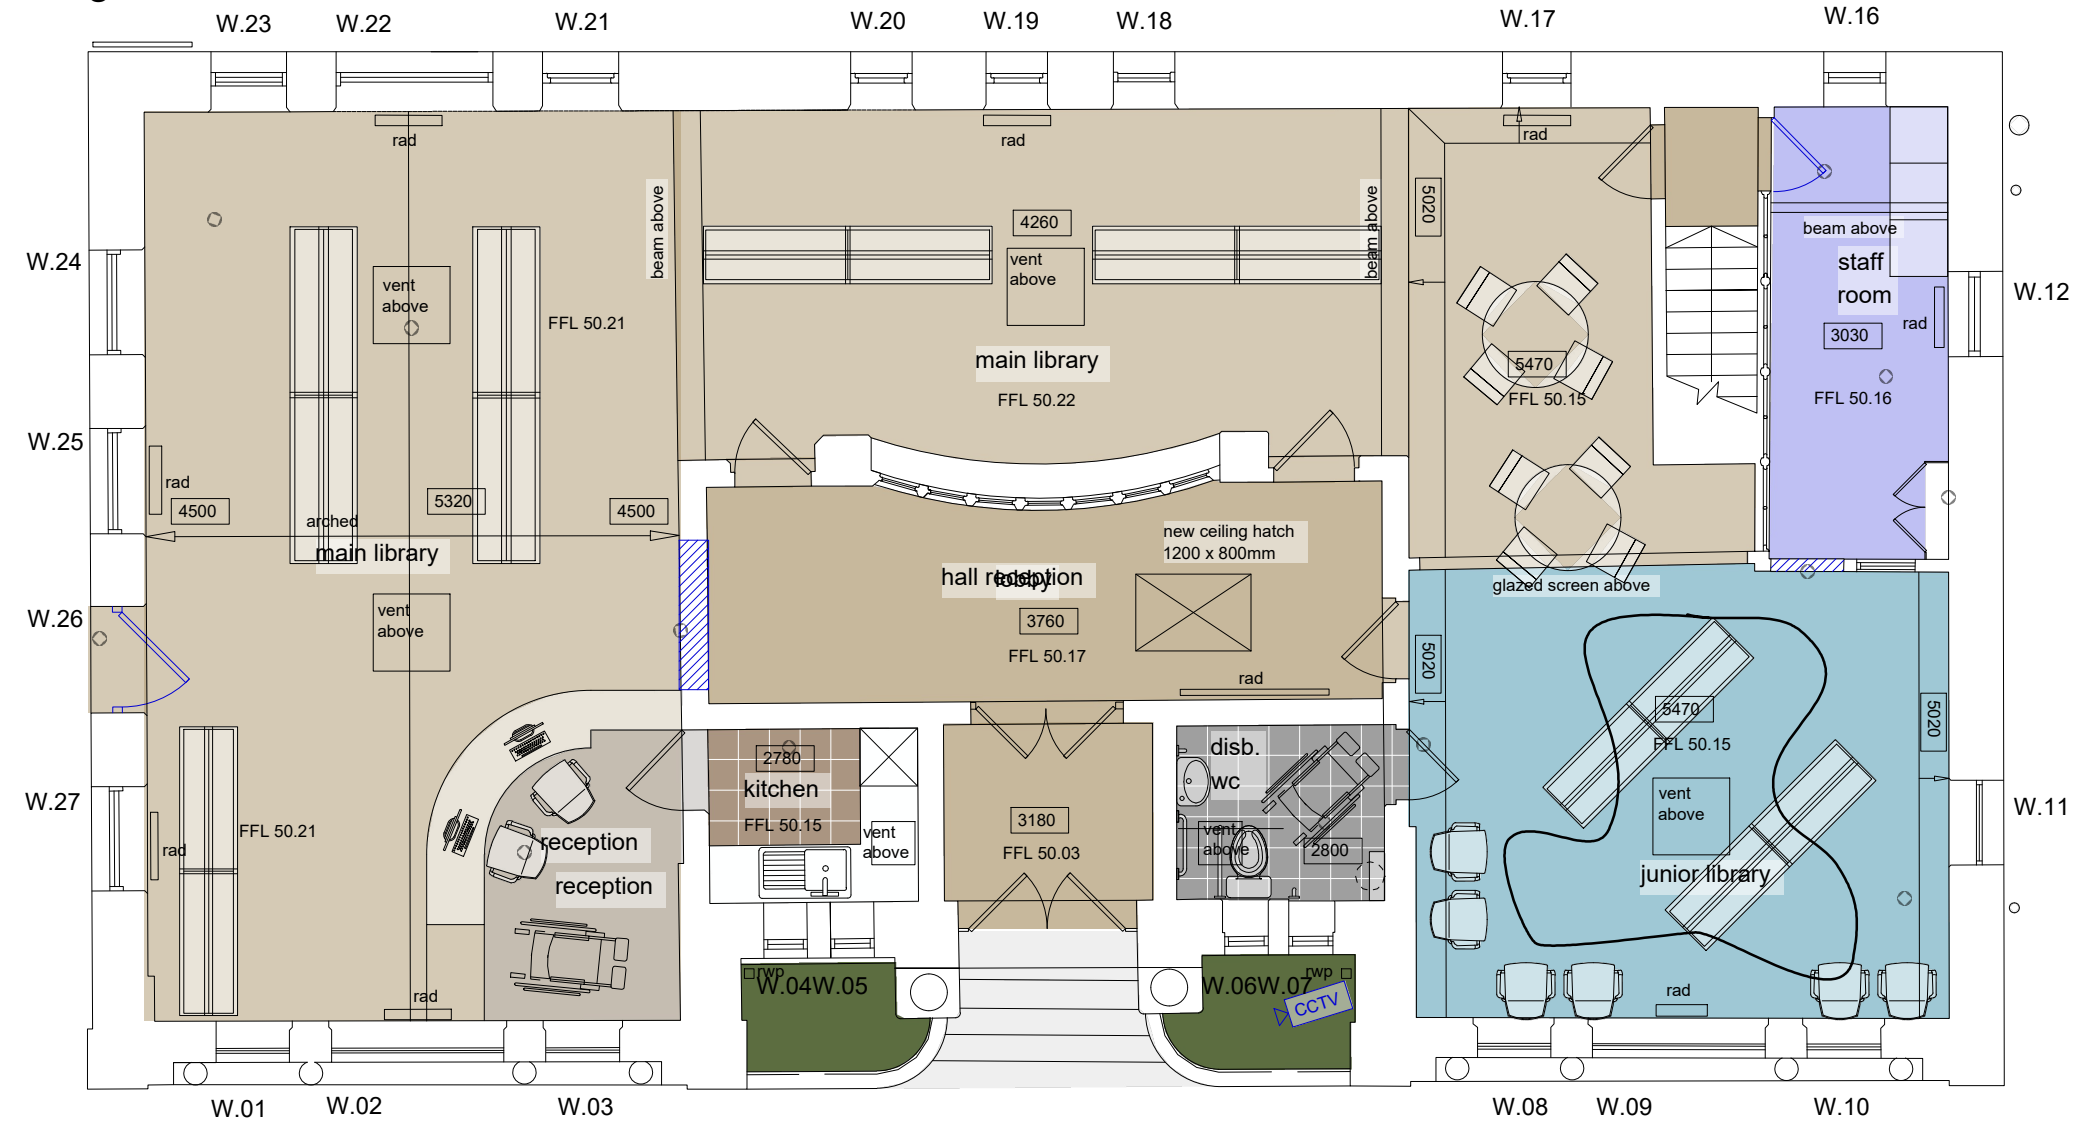


lower ground floor

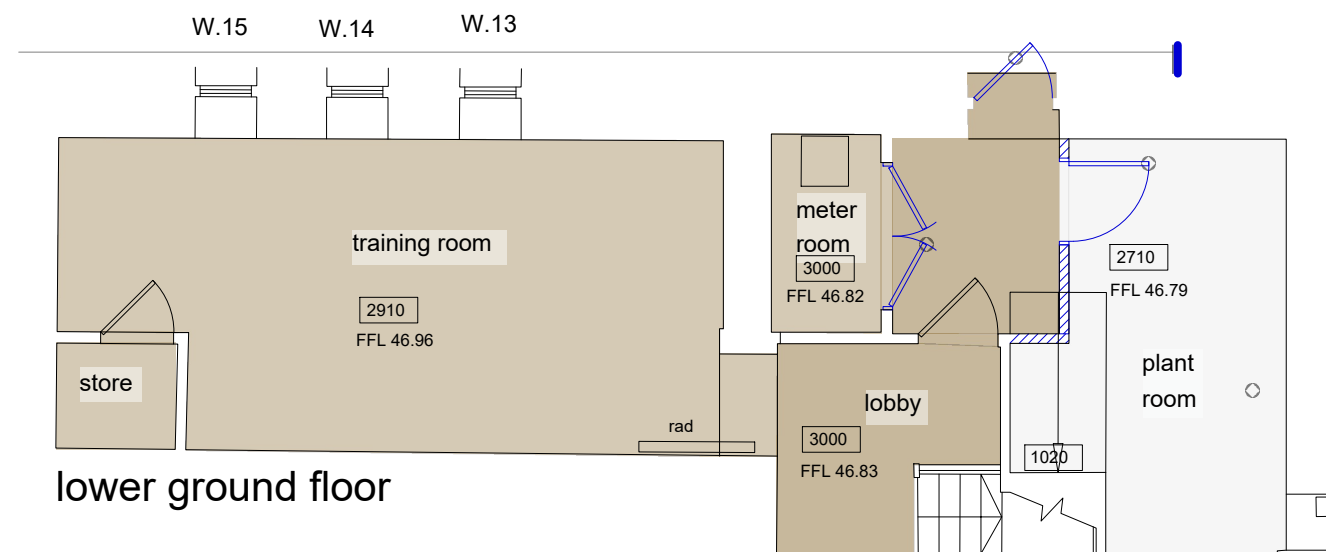

w01, 02, 03

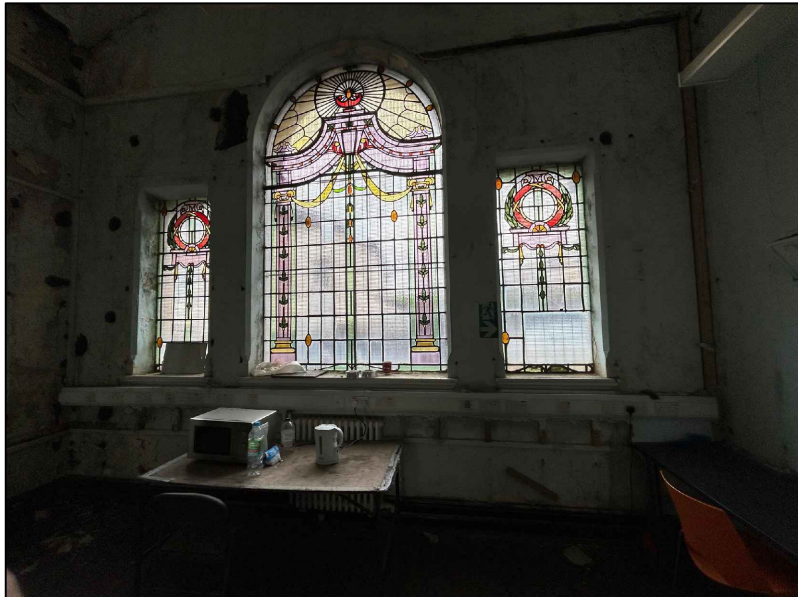


w08, 09, 10

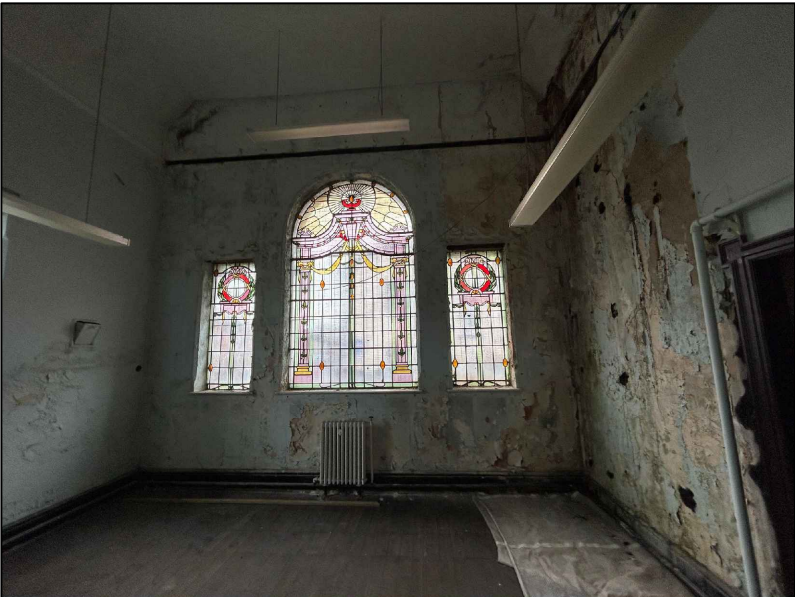


w12, 16




w04, 05

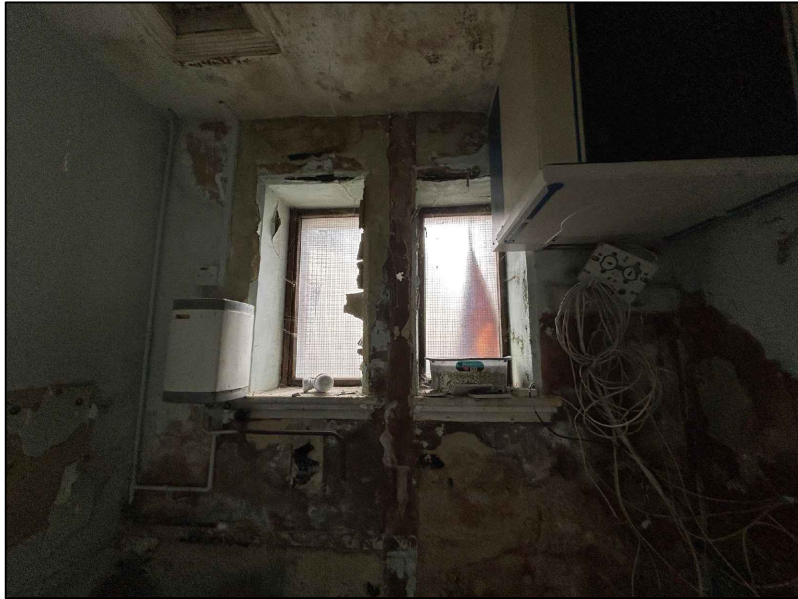


w11

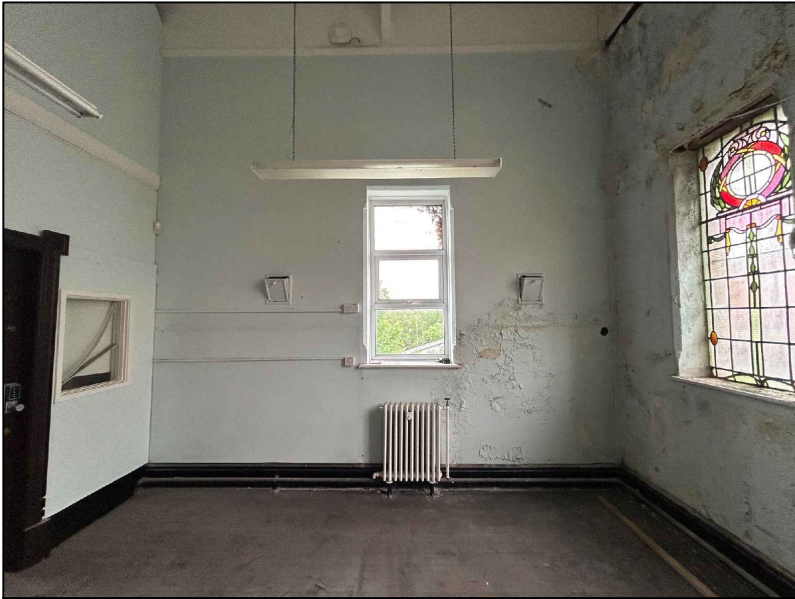

w18, 19, 20

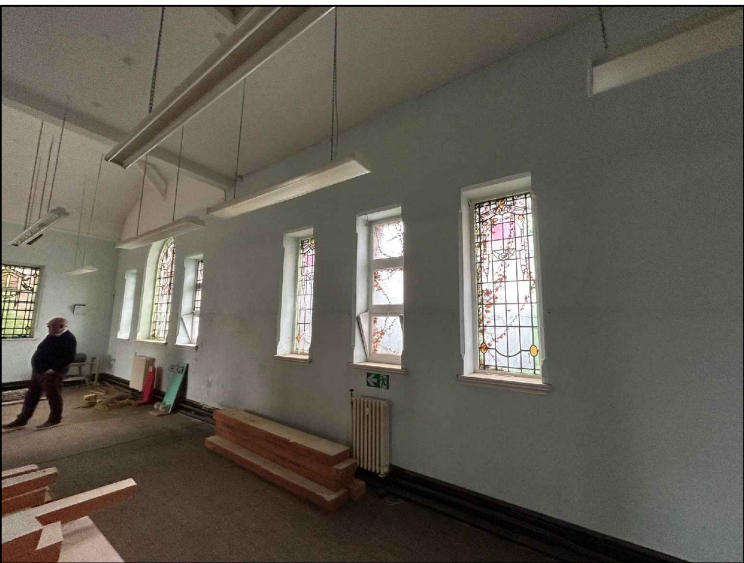

w06, 07

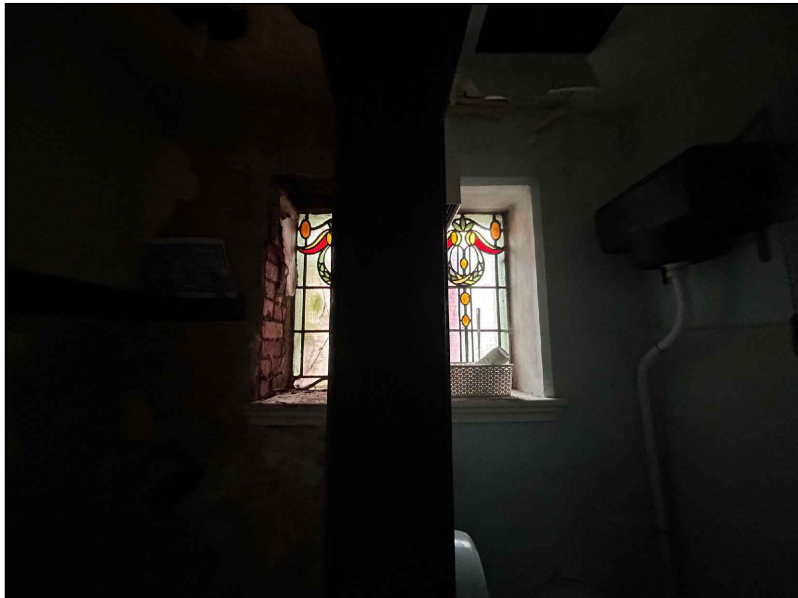

w17



This drawing must not be scaled, only figured dimensions, levels etc. are to be used. Detail drawings and larger scale drawings take precedence over smaller scales. This drawing is copyright.

No.	Date	Revision



Unit 5
Triangle Business Park
Pentrebach
Merthyr Tydfil
CF48 4TQ

TITLE
TREHARRIS LIBRARY
WINDOW SCHEDULE

Stage FEAS

Design CE

Date MAY24

Drawn CE

Ch -

Scale NTS

DRAWING NO.
2023-084; cai01

w21, 22, 23



w24, 25, 26 (Fan Light), 27



WindowSchedule		
Ref	ExistingCondition	Works Required
W01	Stained Glass	Repair Damaged stained glass only and leadwork repair. Refurbish existing ironmongery and return back to brass if applicable. Ensure window opens and closes correctly and is in full working order. <i>Any existing replacement panes can remain in situ.</i>
W02	Stained Glass	Repair Damaged stained glass only and leadwork repair. Refurbish existing ironmongery and return back to brass if applicable. Ensure window opens and closes correctly and is in full working order. <i>Any existing replacement panes can remain in situ.</i>
W03	Stained Glass	Repair Damaged stained glass only and leadwork repair. Refurbish existing ironmongery and return back to brass if applicable. Ensure window opens and closes correctly and is in full working order. <i>Any existing replacement panes can remain in situ.</i>
W04	Georgian Wre	Remain in situ, rub down, restain
W05	Georgian Wre	Remain in situ, rub down, restain
W06	Stained Glass	Repair Damaged stained glass only and leadwork repair. Refurbish existing ironmongery and return back to brass if applicable. Ensure window opens and closes correctly and is in full working order. <i>Any existing replacement panes can remain in situ.</i>
W07	Stained Glass	Repair Damaged stained glass only and leadwork repair. Refurbish existing ironmongery and return back to brass if applicable. Ensure window opens and closes correctly and is in full working order. <i>Any existing replacement panes can remain in situ.</i>
W08	Stained Glass	Repair Damaged stained glass only and leadwork repair. Refurbish existing ironmongery and return back to brass if applicable. Ensure window opens and closes correctly and is in full working order. <i>Any existing replacement panes can remain in situ.</i>
W09	Stained Glass	Repair Damaged stained glass only and leadwork repair. Refurbish existing ironmongery and return back to brass if applicable. Ensure window opens and closes correctly and is in full working order. <i>Any existing replacement panes can remain in situ.</i>
W10	Stained Glass	Repair Damaged stained glass only and leadwork repair. Refurbish existing ironmongery and return back to brass if applicable. Ensure window opens and closes correctly and is in full working order. <i>Any existing replacement panes can remain in situ.</i>
W11	UPVC	Remain in situ, lubricate hinges and replace missing keys
W12	Timber Window	Rub down and redecorate
W13	UPVC Lgf	Remain in situ, lubricate hinges and replace missing keys
W14	UPVC Lgf	Remain in situ, lubricate hinges and replace missing keys
W15	UPVC Lgf	Remain in situ, lubricate hinges and replace missing keys
W16	Stained Glass	Repair Damaged stained glass only and leadwork repair. Refurbish existing ironmongery and return back to brass if applicable. Ensure window opens and closes correctly and is in full working order. <i>Any existing replacement panes can remain in situ.</i>
W17	Timber Window	Rub down and redecorate
W18	Stained Glass	Repair Damaged stained glass only and leadwork repair. Refurbish existing ironmongery and return back to brass if applicable. Ensure window opens and closes correctly and is in full working order. <i>Any existing replacement panes can remain in situ.</i>
W19	Timber Window	Rub down and redecorate
W20	Stained Glass	Repair Damaged stained glass only and leadwork repair. Refurbish existing ironmongery and return back to brass if applicable. Ensure window opens and closes correctly and is in full working order. <i>Any existing replacement panes can remain in situ.</i>
W21	Stained Glass	Repair Damaged stained glass only and leadwork repair. Refurbish existing ironmongery and return back to brass if applicable. Ensure window opens and closes correctly and is in full working order. <i>Any existing replacement panes can remain in situ.</i>
W22	Stained Glass	Repair Damaged stained glass only and leadwork repair. Refurbish existing ironmongery and return back to brass if applicable. Ensure window opens and closes correctly and is in full working order. <i>Any existing replacement panes can remain in situ.</i>
W23	Stained Glass	Repair Damaged stained glass only and leadwork repair. Refurbish existing ironmongery and return back to brass if applicable. Ensure window opens and closes correctly and is in full working order. <i>Any existing replacement panes can remain in situ.</i>
W24	Stained Glass	Repair Damaged stained glass only and leadwork repair. Refurbish existing ironmongery and return back to brass if applicable. Ensure window opens and closes correctly and is in full working order. <i>Any existing replacement panes can remain in situ.</i>
W25	Stained Glass	Repair Damaged stained glass only and leadwork repair. Refurbish existing ironmongery and return back to brass if applicable. Ensure window opens and closes correctly and is in full working order. <i>Any existing replacement panes can remain in situ.</i>
W26	Stained Glass Fanlight above door	Repair Damaged stained glass only and leadwork repair. Refurbish existing ironmongery and return back to brass if applicable. Ensure window opens and closes correctly and is in full working order. <i>Any existing replacement panes can remain in situ.</i>
W27	Stained Glass	Repair Damaged stained glass only and leadwork repair. Refurbish existing ironmongery and return back to brass if applicable. Ensure window opens and closes correctly and is in full working order. <i>Any existing replacement panes can remain in situ.</i>

This drawing must not be scaled, only figured dimensions, levels etc. are to be used. Detail drawings and larger scale drawings take precedence over smaller scales. This drawing is copyright.

No.	Date	Revision



Unit 5
Triangle Business Park
Pentrebach
Merthyr Tydfil
CF48 4TQ

TITLE
TREHARRIS LIBRARY
WINDOW SCHEDULE

Stage FEAS

Design CE

Date MAY24

Drawn CE

Ch

-

Scale NTS

DRAWING NO.
2023-084; cai01