


200107

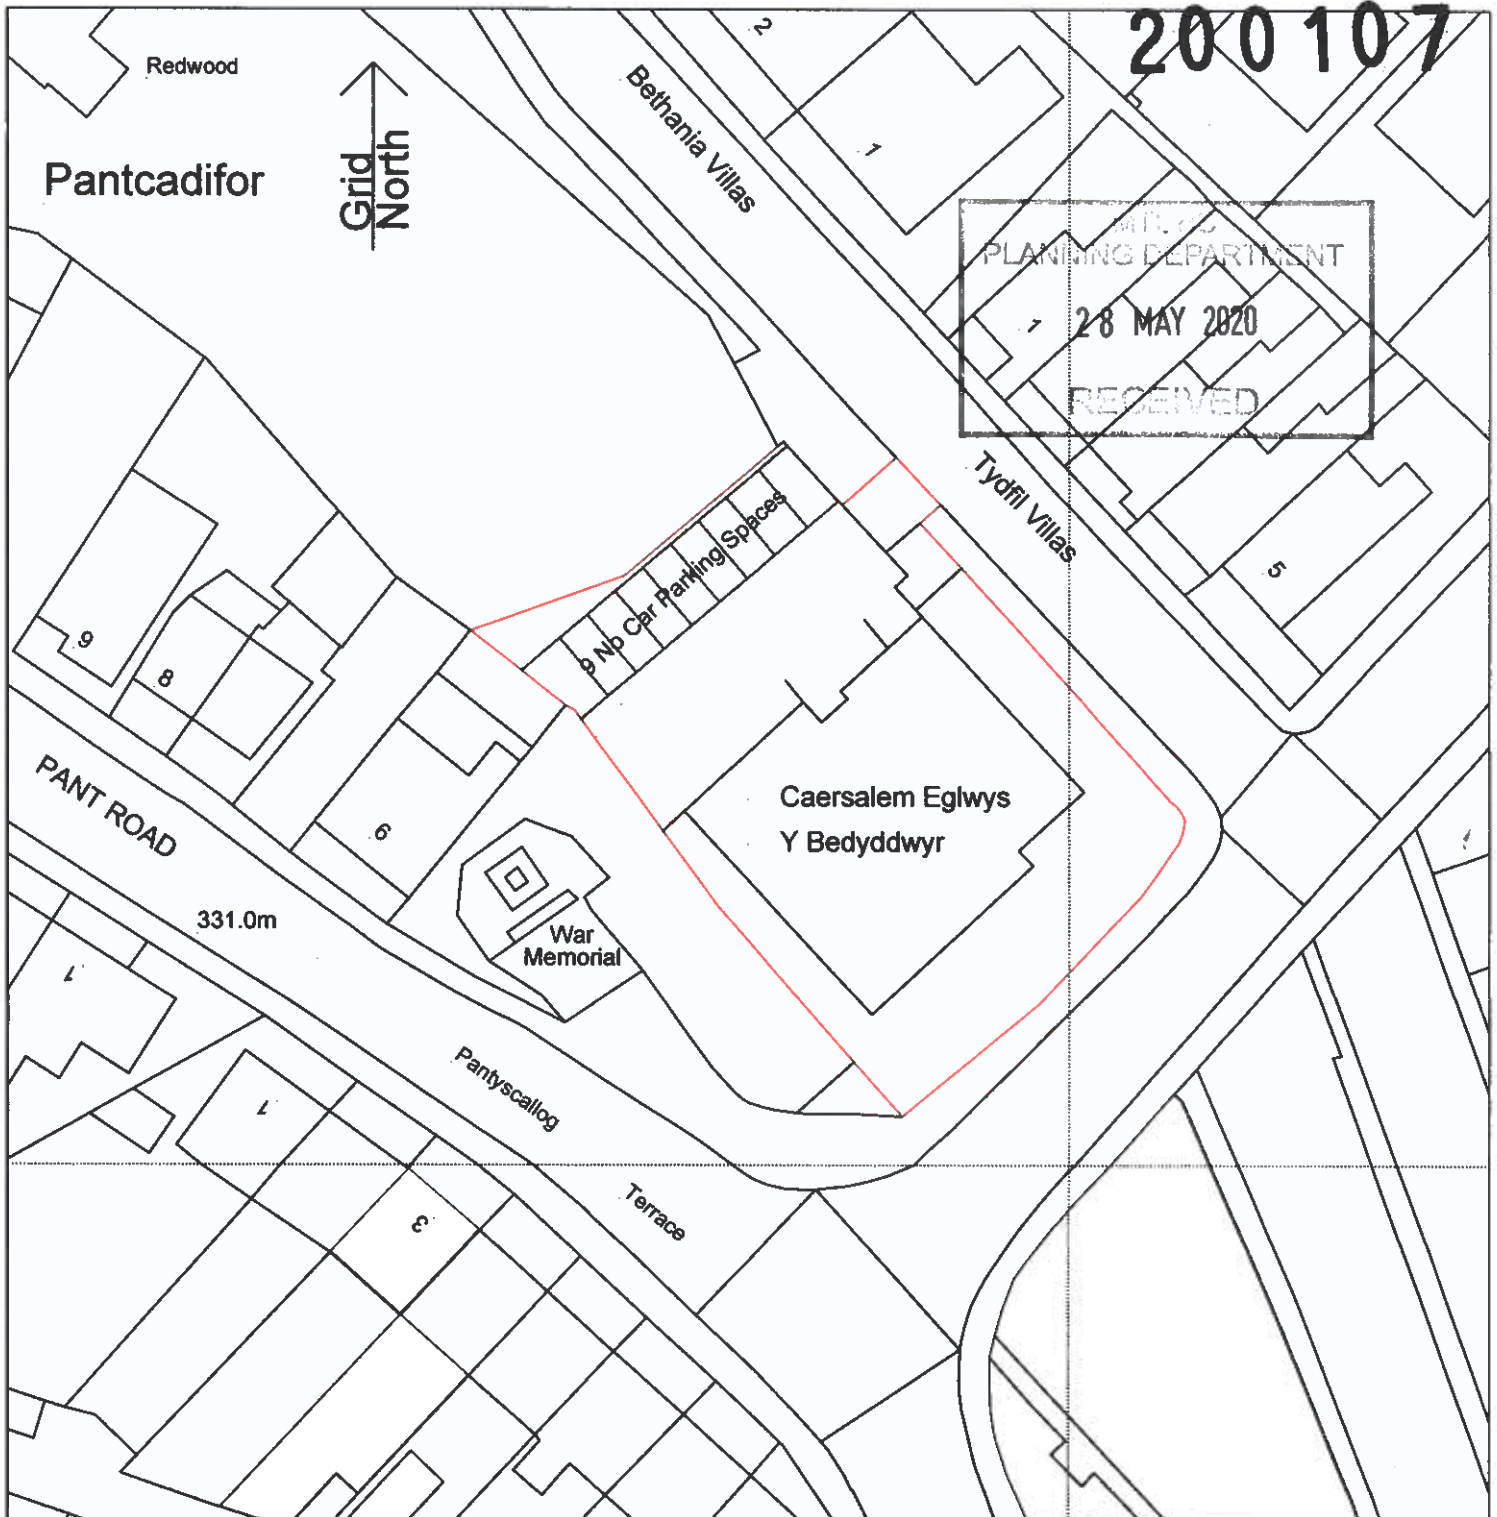

SITE LOCATION PLAN.

PROPOSED FUNERAL DIRECTORS PREMISES
PROPOSED UNDERTAKERS PREMISES.

Philip Griffiths - Architect.
3, St Johns Close, Cefn Coed,
Merthyr Tydfil. CF8 2PE.
Tel: 01685 370812
Email: Philip@philipgriffiths.co.uk.

Client: Harp Funeral Services,
The Harp Funeral Home,
Swansea Rd, Merthyr Tydfil. CF48 1HS.
Tel: 01685 385538
Mob: 07850 263783

PROPOSED FUNERAL PREMISES,
Storage & Service Chapel Annex, Caersalem Chapel,
Pant Road, Merthyr Tydfil. CF48 2BN

SITE LOCATION PLAN.
(Showing Car Parking Provision)

May. 2020.

Drawn by.	PG.
Scale.	1:500 mm
Drawing Number.	01