

FILENAME : E:\PROJECTS\DR-1302 TREHARRIS LIBRARY AND CAEDRAW EXTENSION\02 CAD\WEP\ELECTRICAL\DR-1302-E-04 (T0) PROPOSED ROOF LEVEL SMALL POWER & ANCILLARY SERVICES.DWG | PLOTTED BY : MATT PHILLIPS | PLOTTED DATE : 02 May 2023 12:38:56

LEGEND:

- ML

MAGLOCK
- KP

KEY PAD
- CCTV4

CCTV CAMERA
- IAP

INTRUDER ALARM PANEL
- 2

TWIN SWITCHED SOCKET OUTLET
- SINGLE SWITCHED SOCKET OUTLET
- TV

TV AERIAL OUTLET
- TELEPHONE OUTLET
- 2

DATA OUTLET '2' DENOTES TWIN
- SWITCHED FUSED CONNECTION UNIT
- UNSWITCHED FUSED CONNECTION UNIT
- 3 POLE FAN ISOLATOR
- SP&N /TP&N ISOLATOR
- PUSH TO EXIT BUTTON
- DOOR ACCESS EMERGENCY DOOR RELEASE
- AC

DOOR ACCESS CONTROL & SUPPLY
- PA

PERSONAL ATTACK ALARM
- DISTRIBUTION BOARD
- M

METER
- ONT

BT FIBRE / ONT POINT
- ALARM PULL CORD
- DISABLED ALARM FLASHING BEACON
- R

DISABLED ALARM RESET UNIT
- DC

DISABLED CALL UNIT
- 2 COMPARTMENT DADO TRUNKING 150mm(H)
- DFA

DADO TRUNKING DROP FROM CEILING
- CRU

CARDIAC RESUS UNIT
- CL


CLOCK SUPPLY
- EF

EXTRACT FAN
- HD

HAND DRYER
- WB

WATER BOILER
- TH

TRENCH HEATER

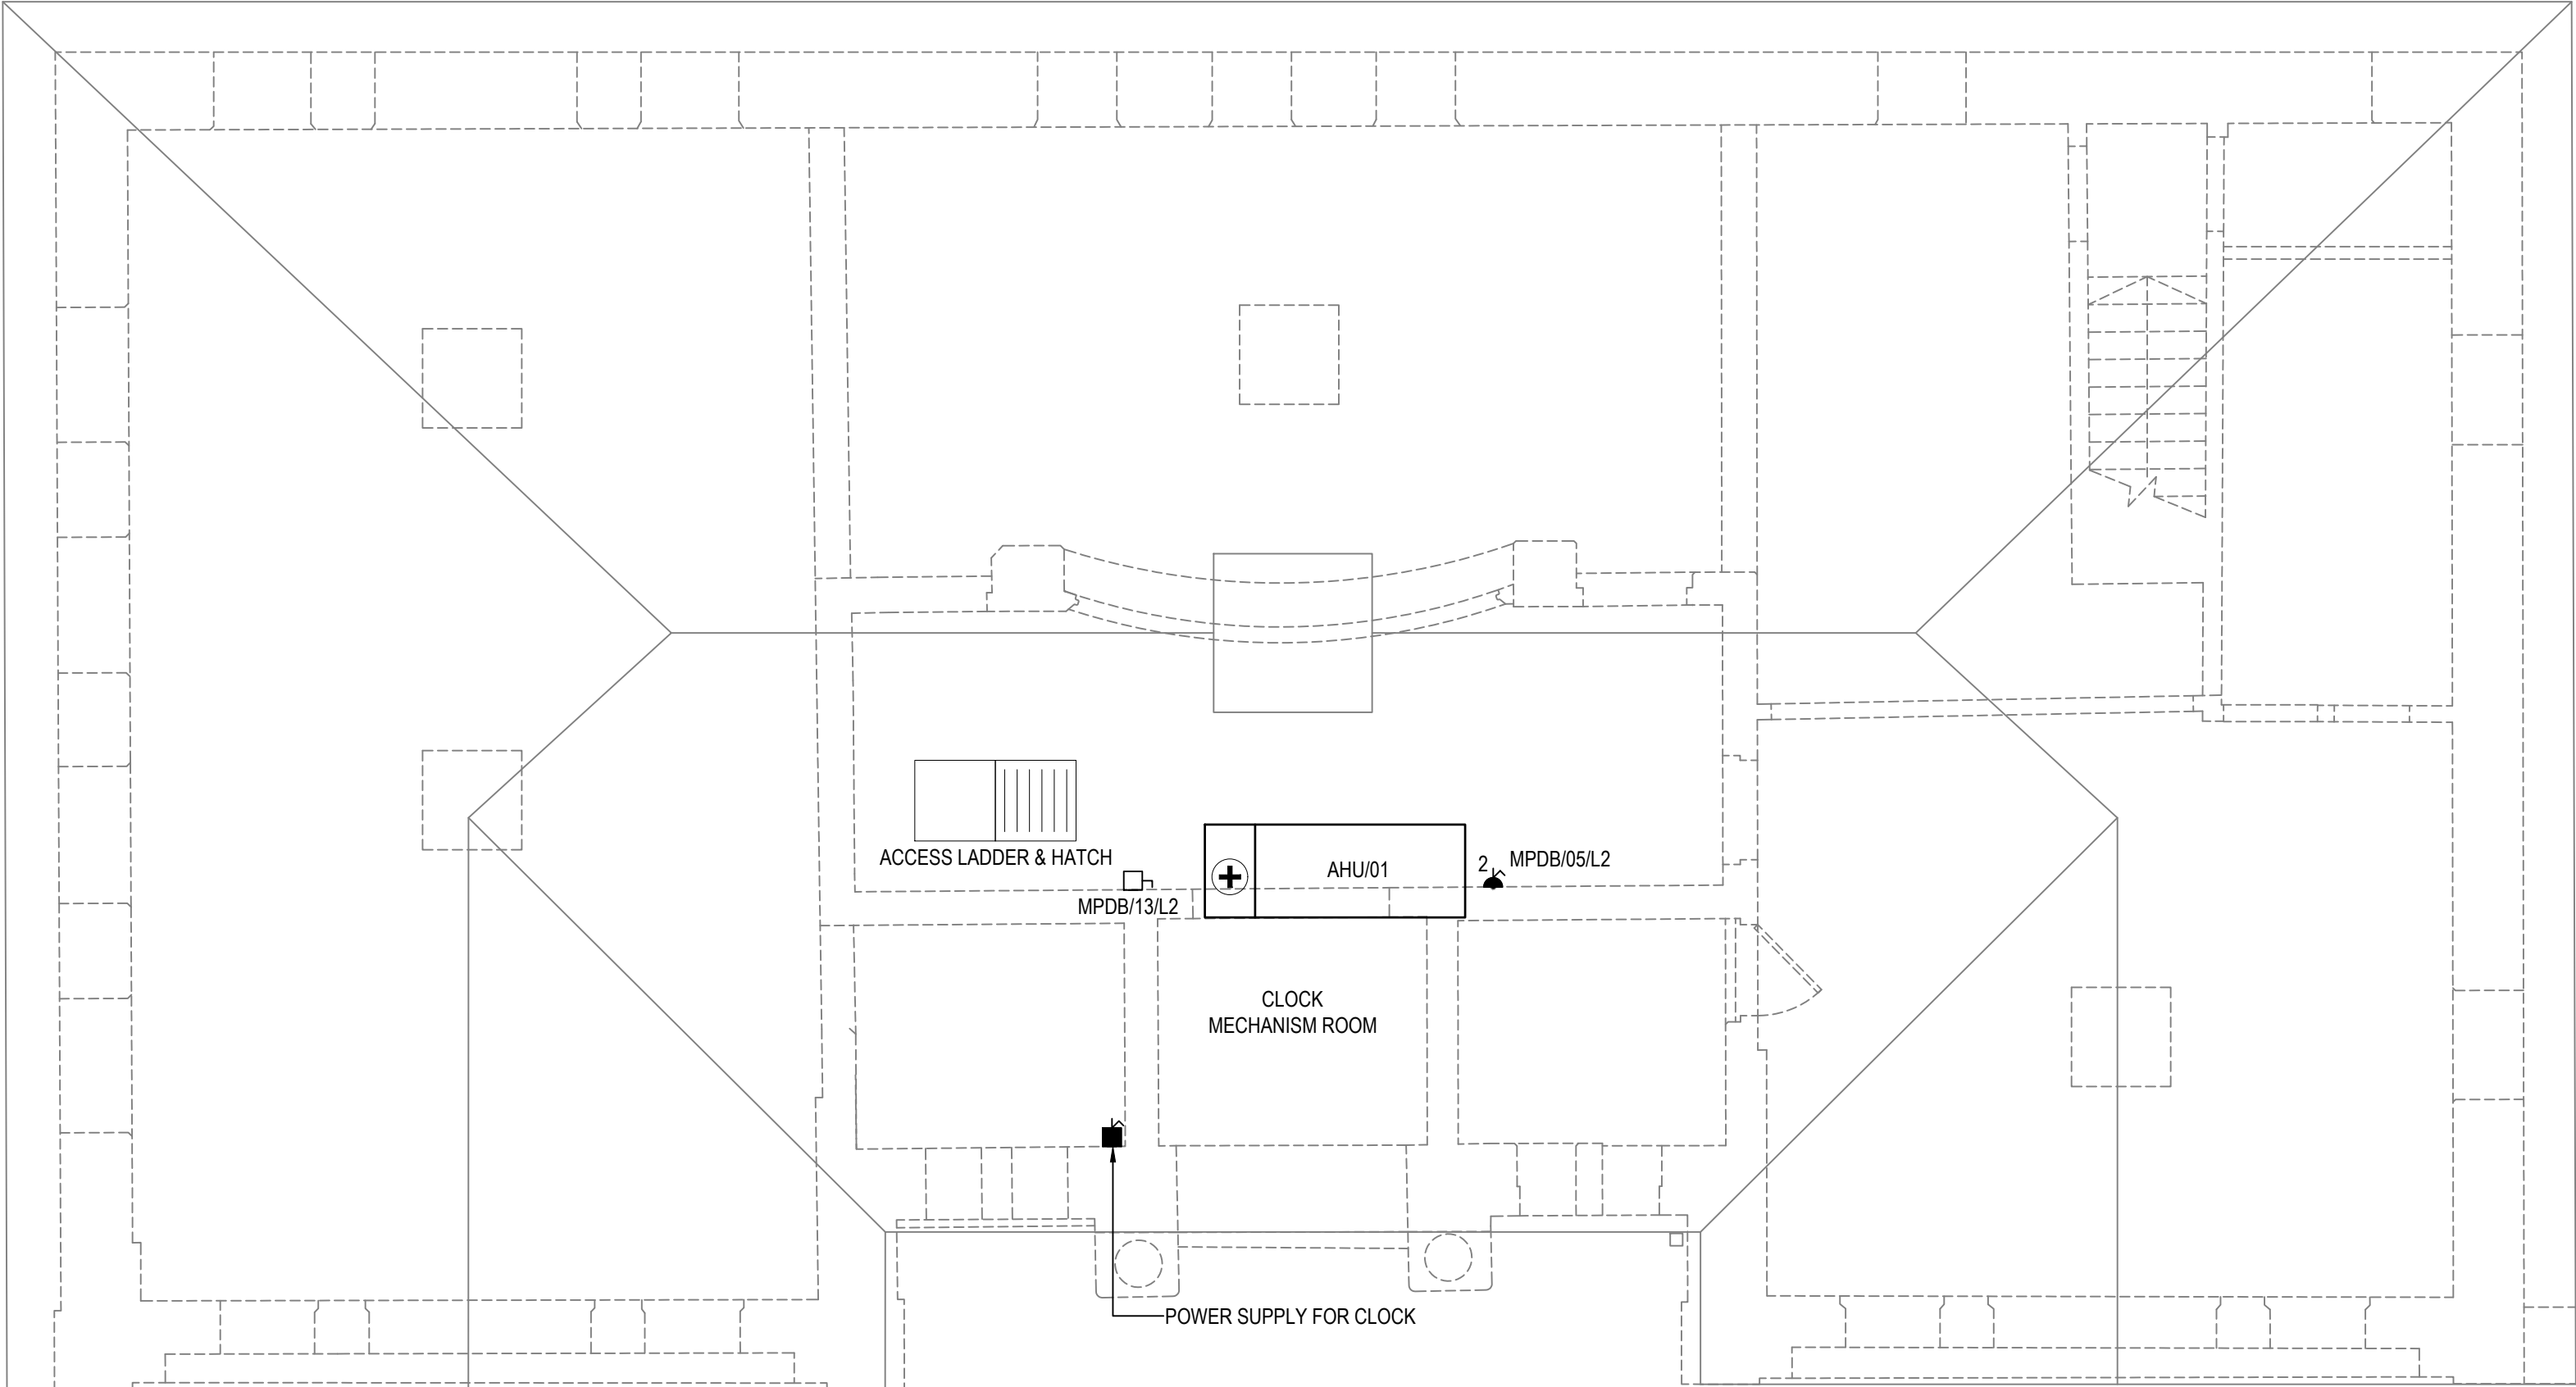

ROOF LEVEL
SCALE 1:50

0 500 1000 1500 2000 2500mm
SCALE 1:50 @ A1; 1:100 @ A3

- NOTES :
- DO NOT SCALE: CONTRACTOR TO CHECK ALL DIMENSIONS AND REPORT ANY OMISSIONS OR ERRORS
 - ALL DIMENSIONS ARE IN MILLIMETRES, UNLESS NOTED OTHERWISE
 - THIS DRAWING IS NOT FOR INSTALLATION PURPOSES. DESIGN, INSTALLATION AND CO-ORDINATION DRAWINGS SHALL BE PROVIDED BY THE CONTRACTOR IN ACCORDANCE WITH THE SPECIFICATION. THE CONTRACTOR IS TO READ THIS DRAWING IN CONJUNCTION WITH THE HEALTH AND SAFETY PLAN AND DESIGN HAZARD INFORMATION.

TENDER ISSUE

T0	TENDER ISSUE	DB	28.04.23
REV	DESCRIPTION	CHK APP	DATE

Client:

MERTHYR TYDFIL COUNTY BOROUGH COUNCIL
CIVIC CENTRE, CASTLE STREET,
MERTHYR TYDFIL, CF47 8AN



MERTHYR TYDFIL
County Borough Council
Cymor Bwrdeistref Sael
MERTHYR TYDFIL

4 Ty Nant Court,
Morganstown,
Cardiff,
CF15 8LW



DRAC
Building Services and
Sustainability Consultants

T: 02920 811266
F: 02920 814459
W: www.draconsulting.com

Project:
TREHARRIS LIBRARY

Drawing Title:
PROPOSED ROOF LEVEL
SMALL POWER & ANCILLARY SERVICES

Scale @ A1 1:50	Drawn M.P.	Checked	Approved	Date XX.XX.23
Drawing No.	DR-1302-E-04			Revision T0