




FIRST FLOOR

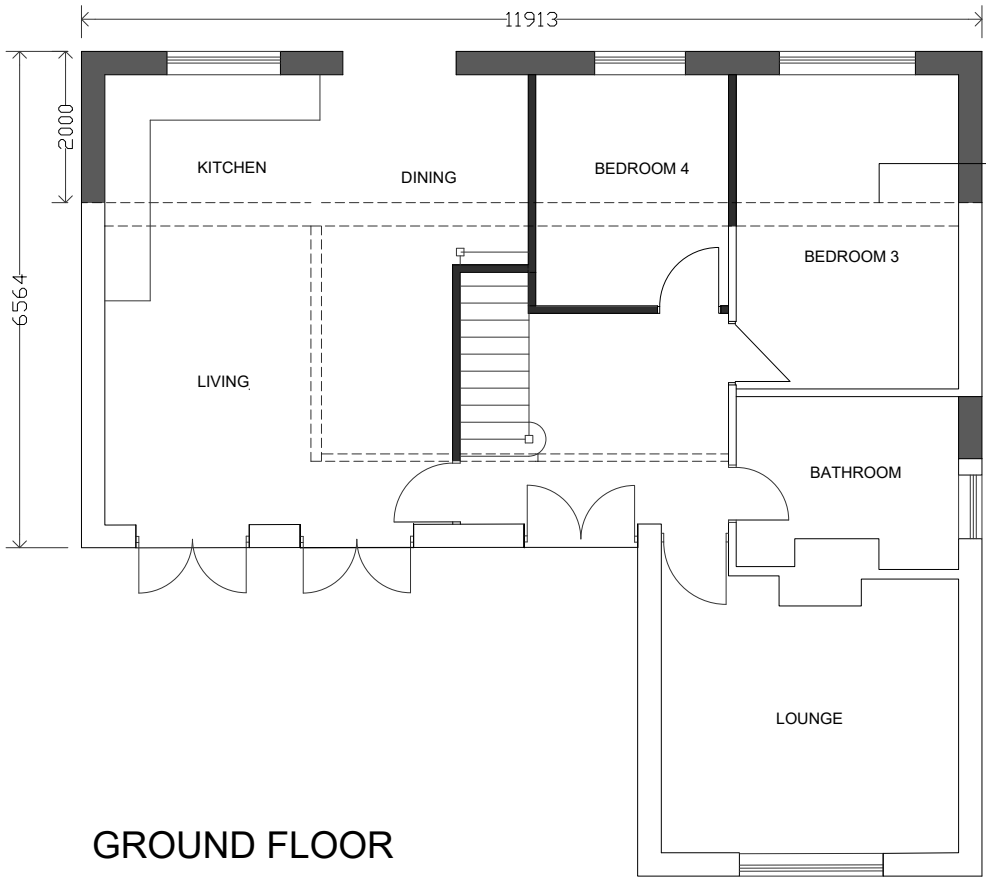

GROUND FLOOR

k.j.lloyd AADip. RIBA CHARTERED ARCHITECT		49 Coed Y Pia, LLanbradach Caerphilly, CF83 3PT	
PROJECT PROPOSED ALTERATIONS AND EXTENSION THIRLMERE PENTWYN DEINTYR TREHARRIS CF46 5EA		SCALE 1:100 @ A3	DATE JAN 2020
DRAWING PROPOSED PLANS		DRAWN KL	DRG. NO. 02