


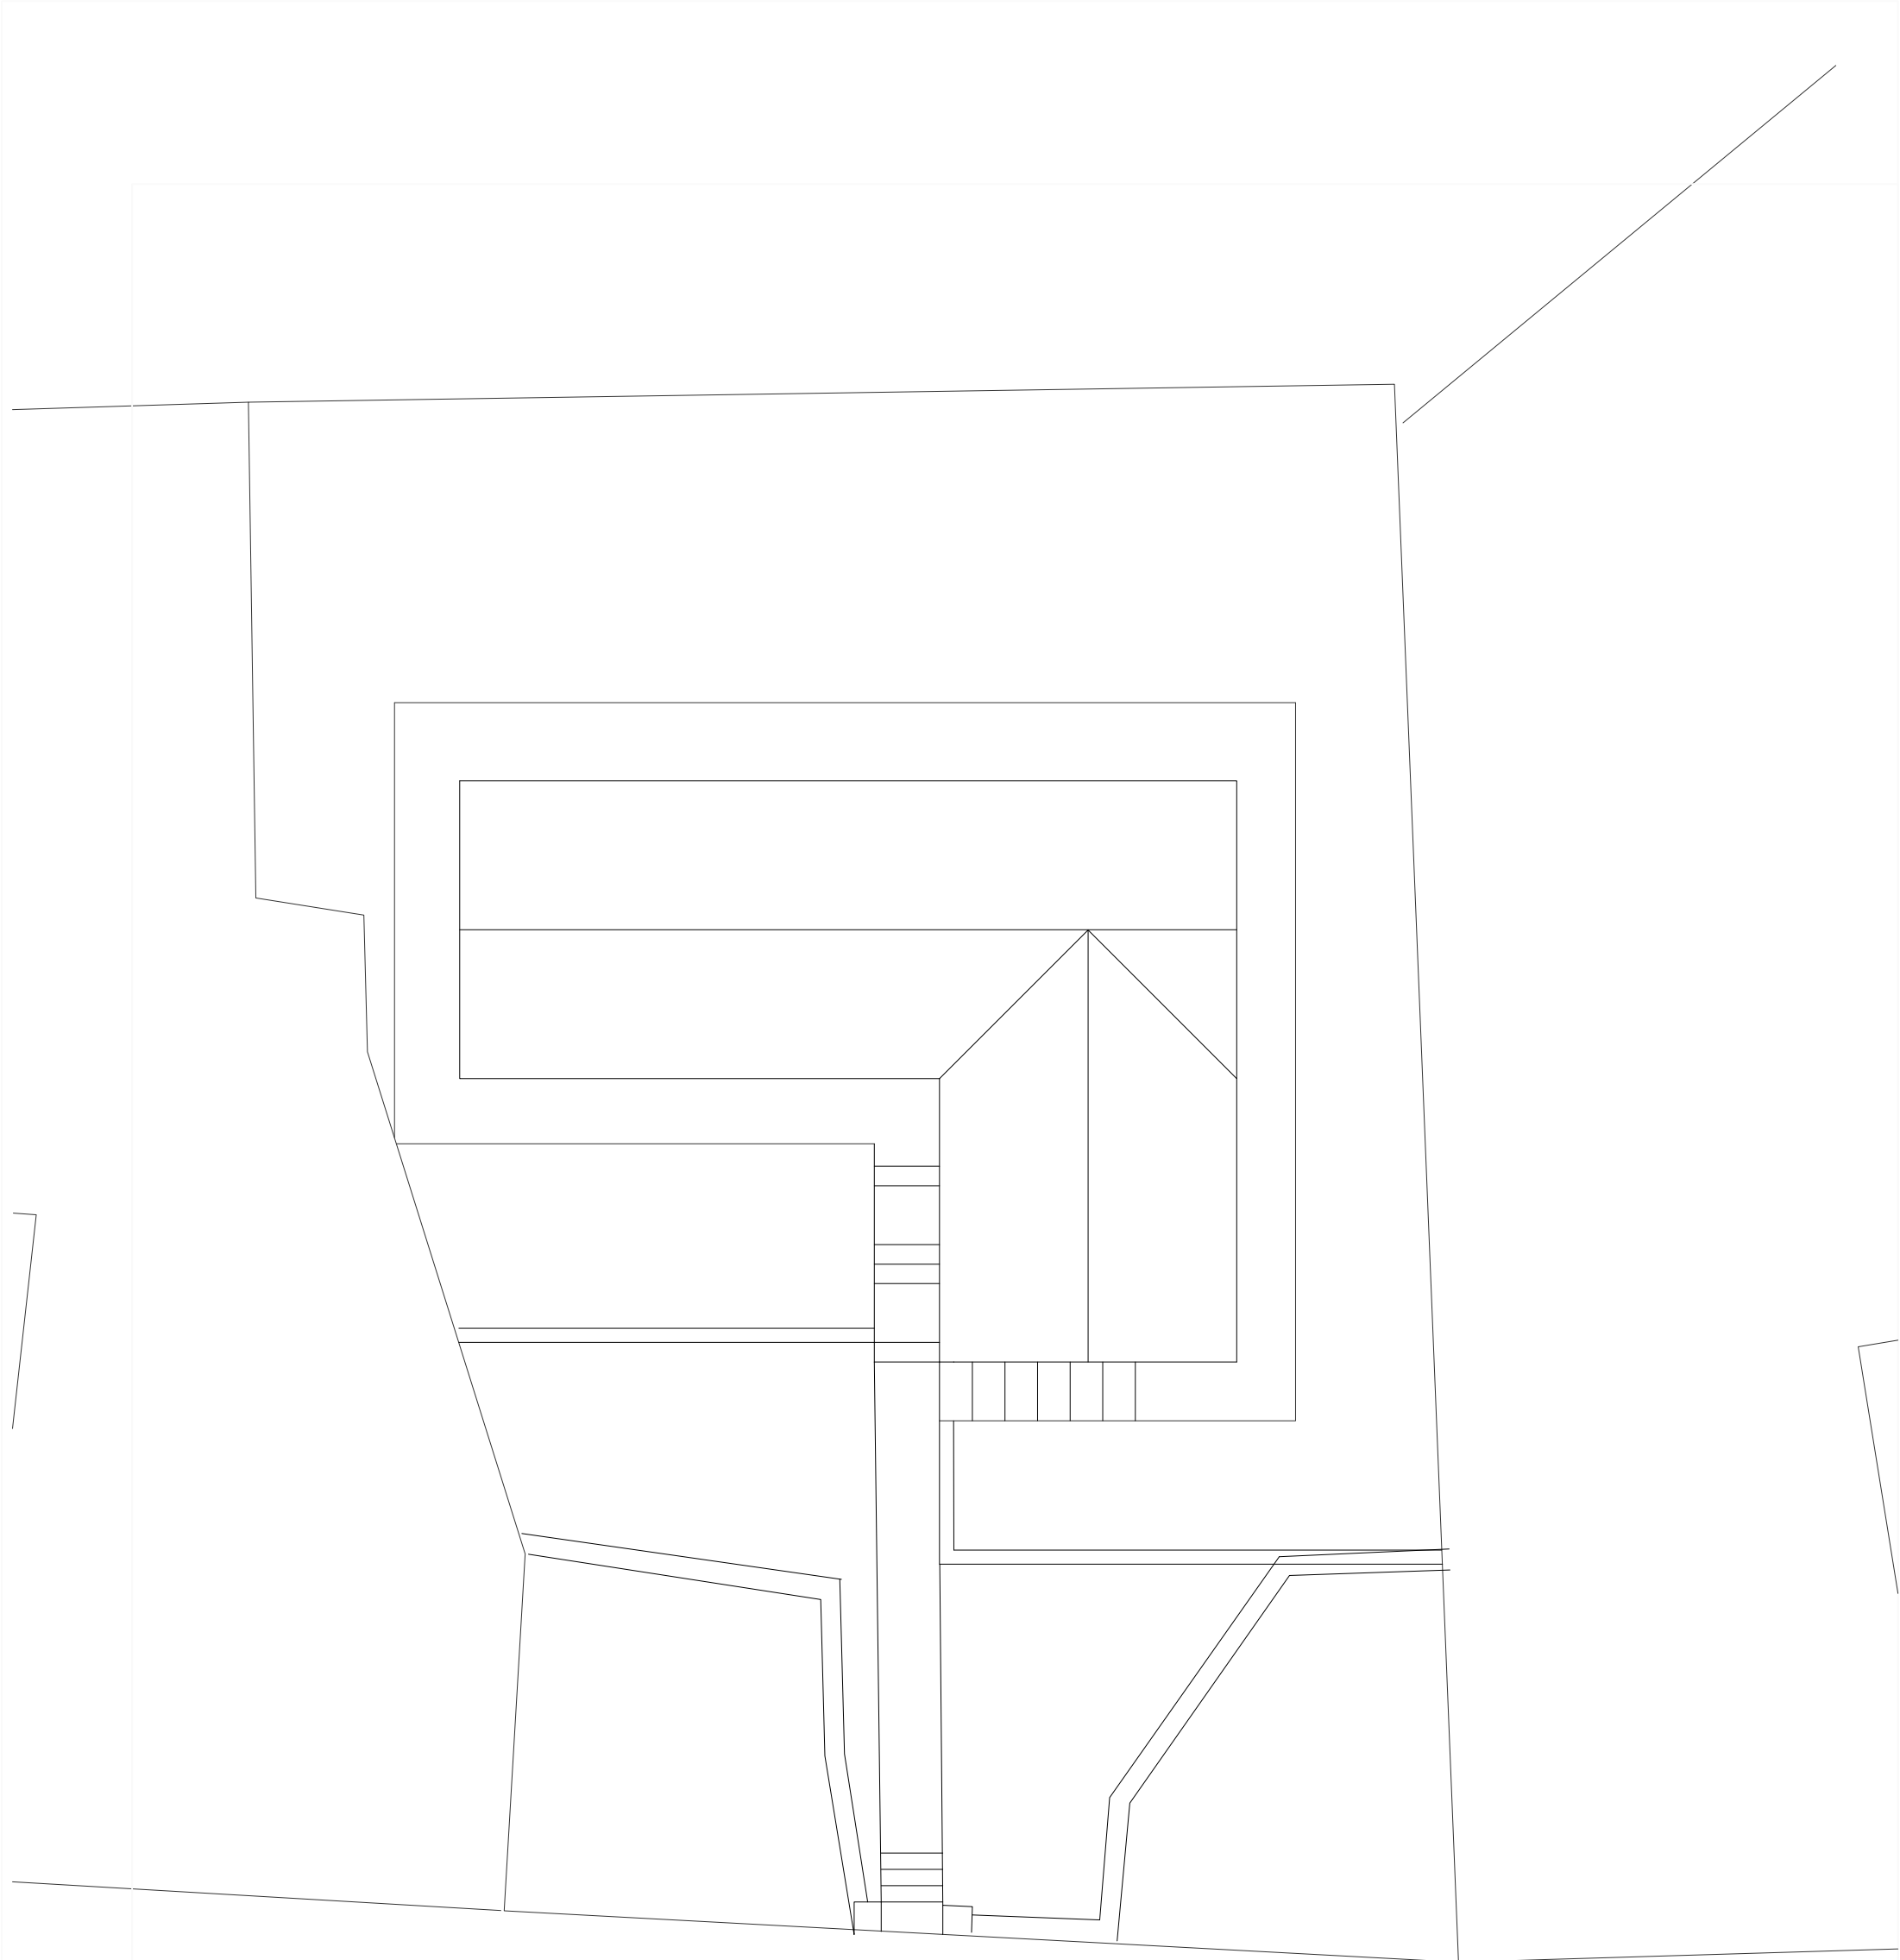

PENTWYN DEINTYR

|   |  |                                                    |                  |
|---|--|----------------------------------------------------|------------------|
| <b>k.j.lloyd</b> AADip. RIBA<br>CHARTERED ARCHITECT                                                 |  | 49 Coed Y Pia, LLanbradach<br>Caerphilly, CF83 3PT |                  |
| PROJECT<br>PROPOSED ALTERATIONS AND EXTENSION<br>THIRLMERE<br>PENTWYN DEINTYR<br>TREHARRIS CF46 5EA |  | SCALE<br>1:100 @ A3                                | DATE<br>JAN 2020 |
| DRAWING<br>EXISTING SITE LAYOUT                                                                     |  | DRAWN<br>KL                                        | DRG.NO.<br>04    |