


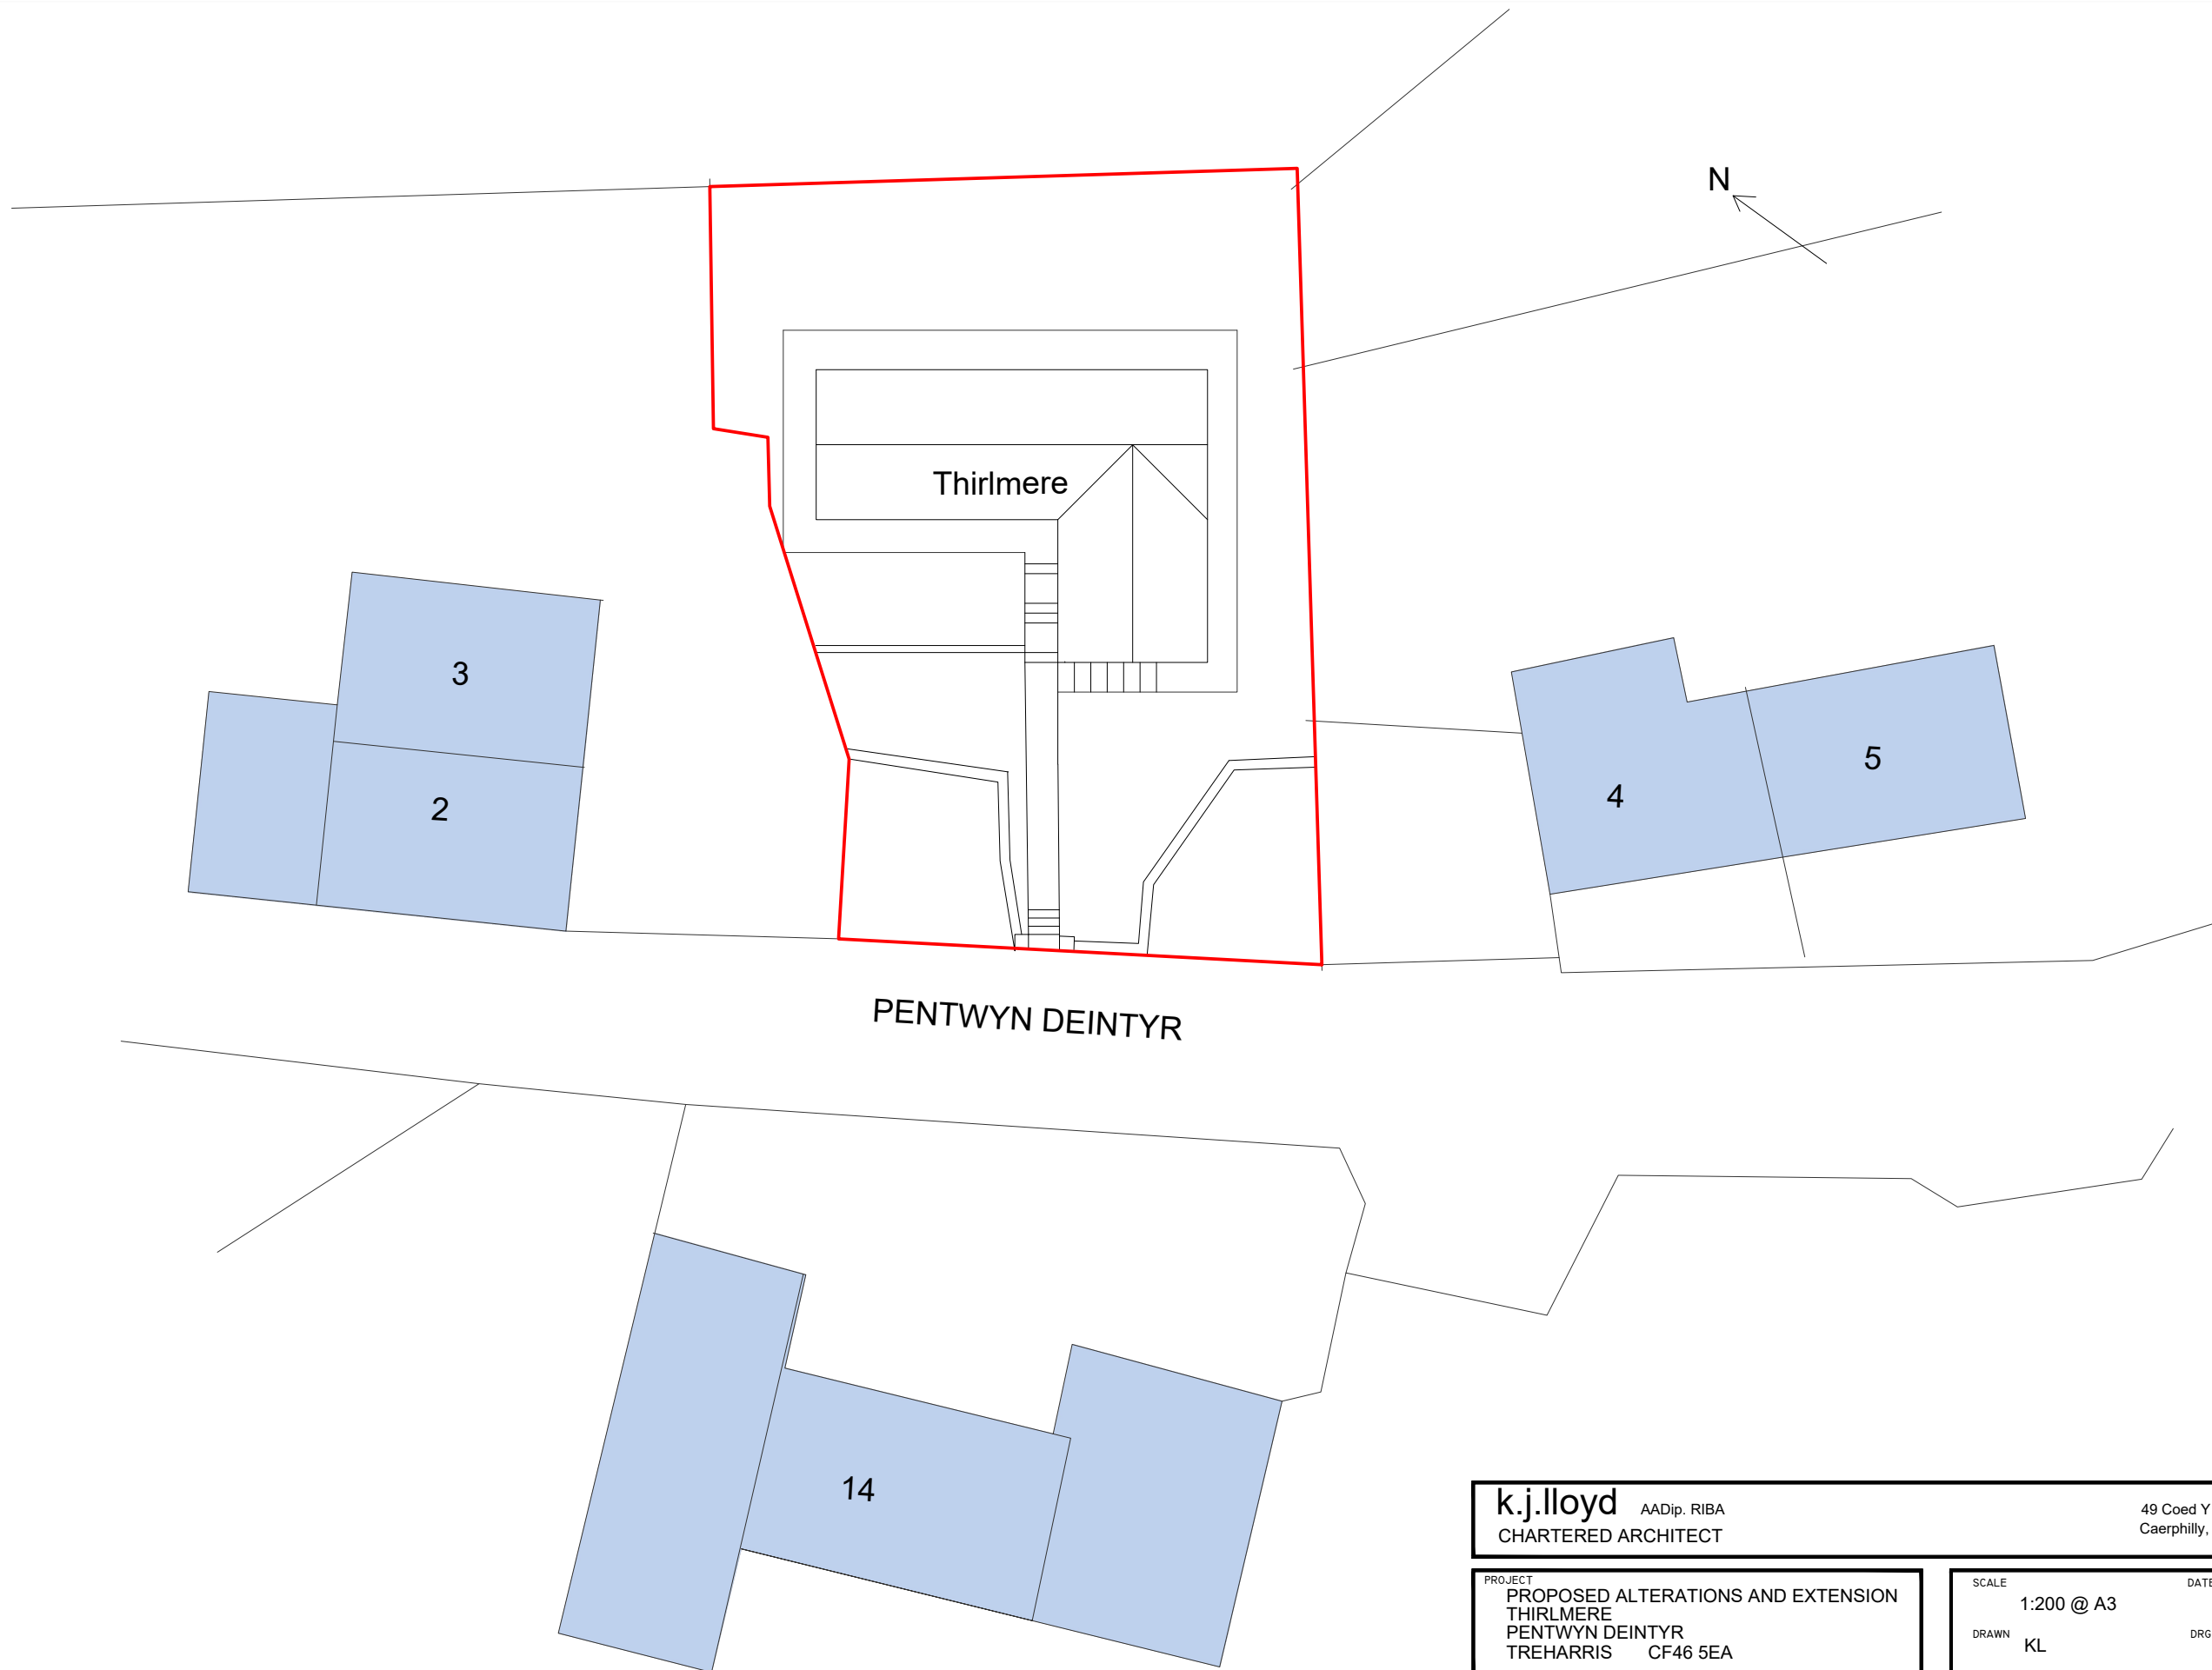

k.j.lloyd AADip. RIBA CHARTERED ARCHITECT		49 Coed Y Pia, Llanbradach Caerphilly, CF83 3PT	
PROJECT PROPOSED ALTERATIONS AND EXTENSION THIRLMERE PENTWYN DEINTYR TREHARRIS CF46 5EA		SCALE 1:200 @ A3	DATE JAN 2020
DRAWING EXISTING BLOCK PLAN		DRAWN KL	DRG.NO. BL.01

THIS DRAWING IS COPYRIGHT