



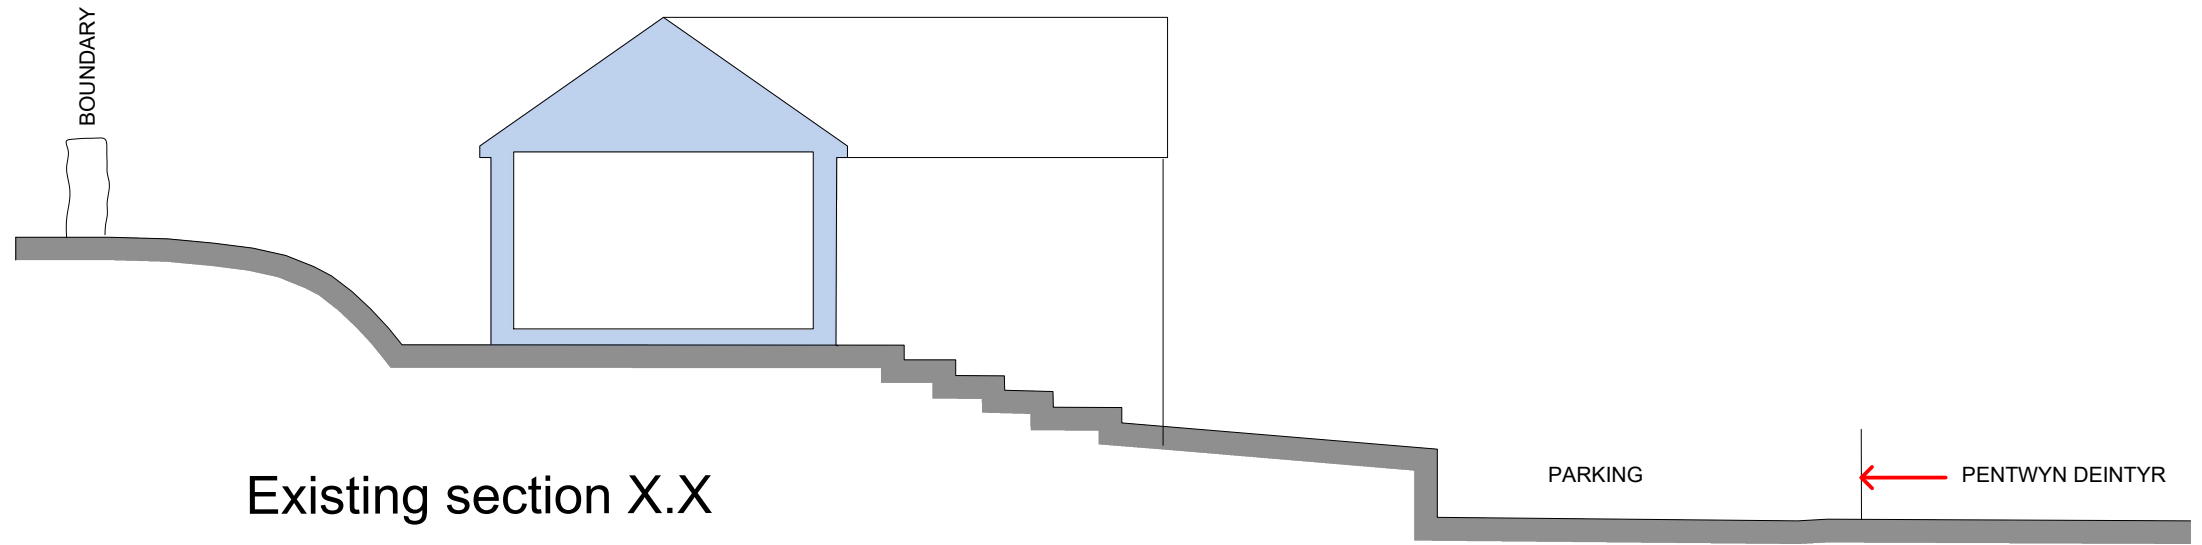

Existing section X.X

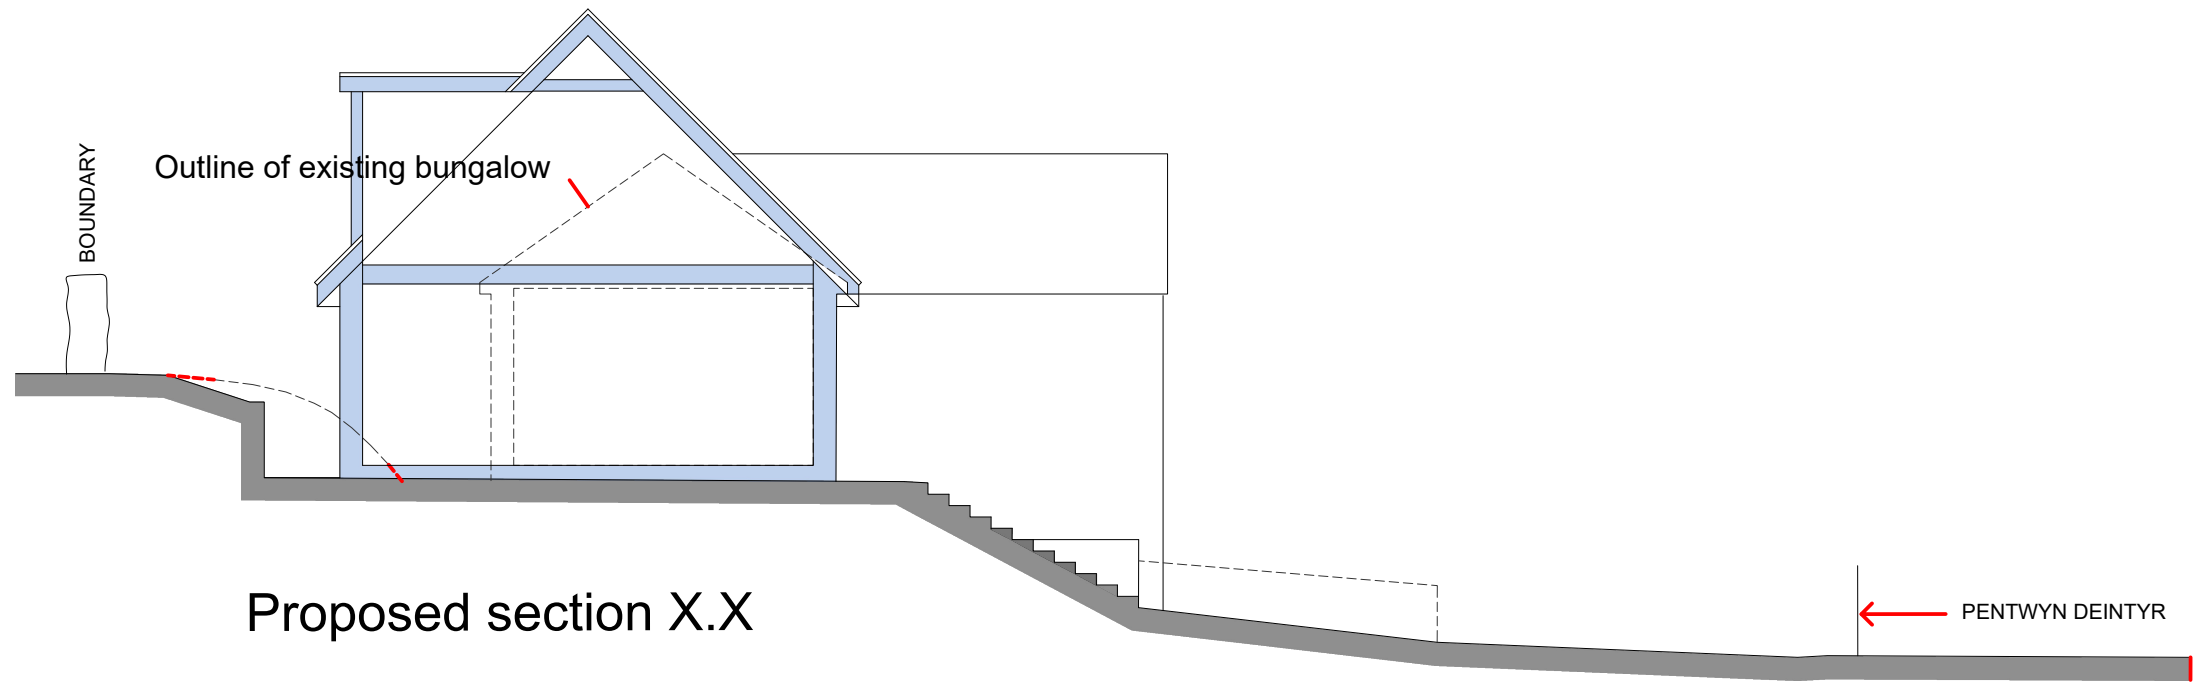

Proposed section X.X

k.j.lloyd AADip. RIBA CHARTERED ARCHITECT		49 Coed Y Pia, LLanbradach Caerphilly, CF83 3PT	
PROJECT PROPOSED ALTERATIONS AND EXTENSION THIRLMERE PENTWYN DEINTYR TREHARRIS CF46 5EA		SCALE 1:100 @ A3	DATE JAN 2020
DRAWN KL		DRG. NO. SS.01	
DRAWING EXISTING AND PROPOSED SITE SECTIONS			