


George and Co.

62 Twelfth Ave
Merthyr Tydfil
CF47 9TD

1204.02	ELEVATION		
Planning	1:50@A1	JUL 26	CG
George + Co Crowlaid House, Swan Street, Merthyr Tydfil, Mid Glamorgan, Wales, CF47 8EU TEL 01856 265652 info@georgeandco.co.uk			
DO NOT SCALE THIS DRAWING			© George and Co.

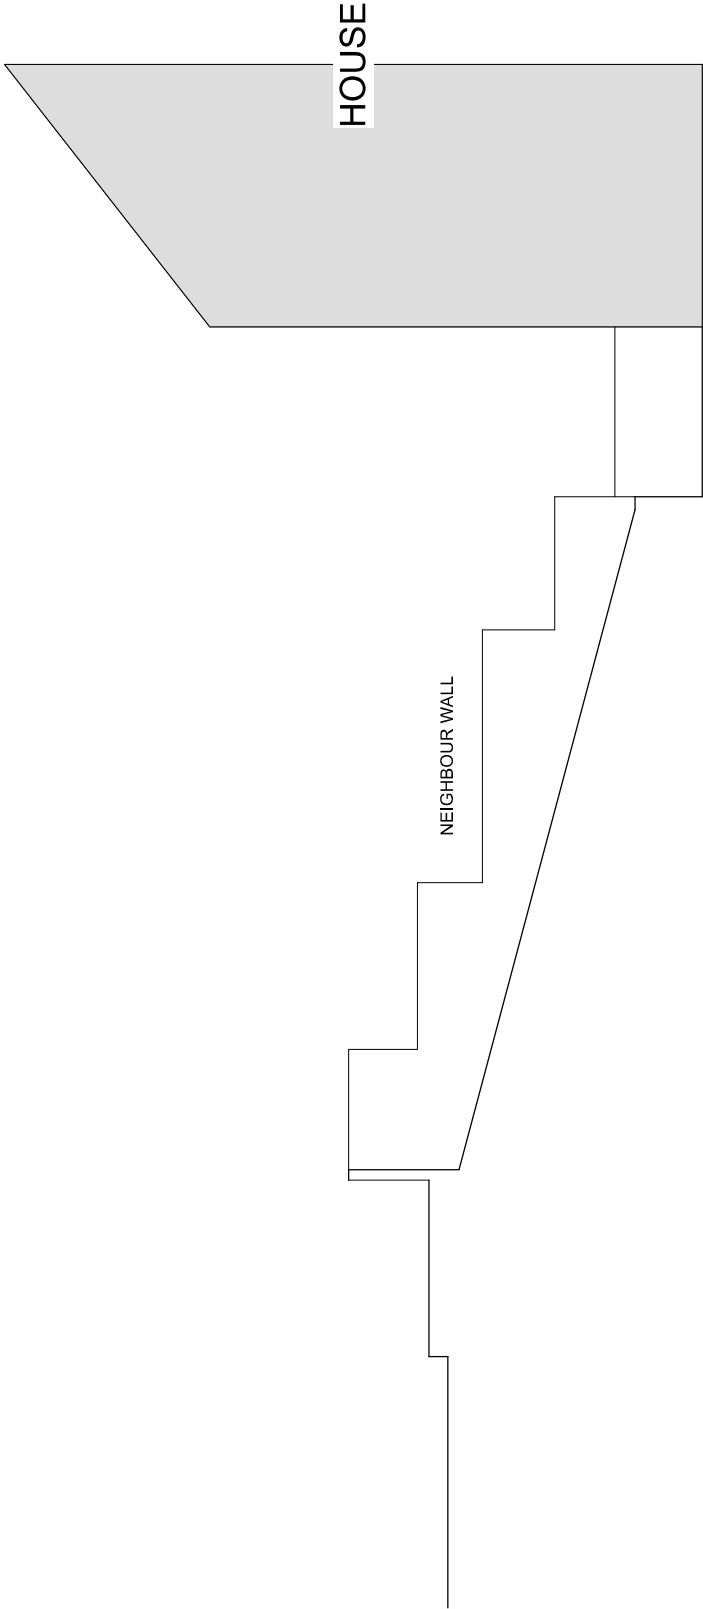

EXISTING SECTION A-A



EXISTING FRONT ELEVATION