




George and Co.

62 Twelfth Ave

Merthyr Tydfil

CF47 9TD

1204.05	ELEVATION		
Planning	1:50@A1	JUL 26	CG
George & Co Crownford House, Swan Street, Merthyr Tydfil, Mid Glamorgan, Wales, CF47 9BU TEL: 07503026852 EMAIL: info@georgeandco.co.uk			
DO NOT SCALE THIS DRAWING			
© George and Co.			

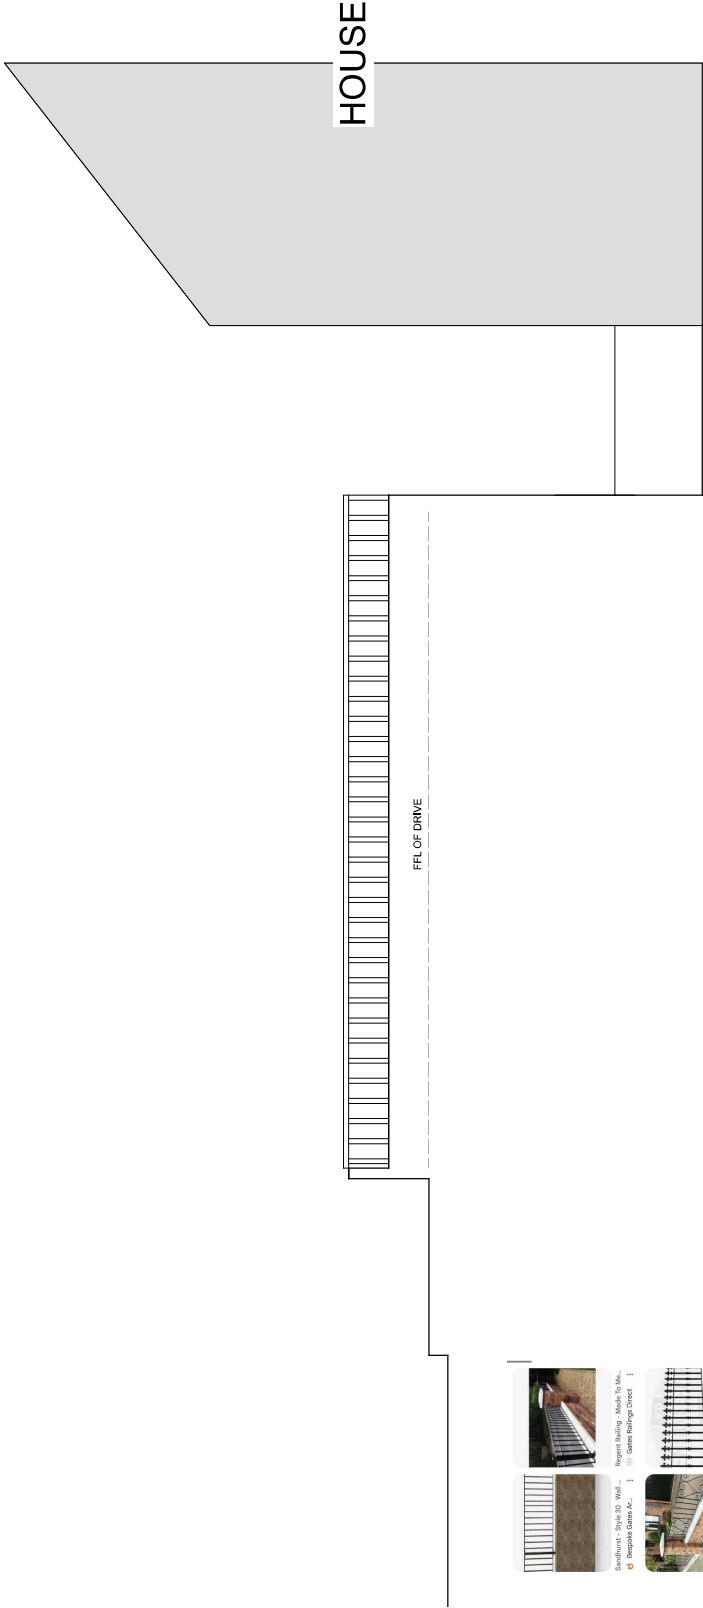

PROPOSED SECTION A-A



PROPOSED FRONT ELEVATION