


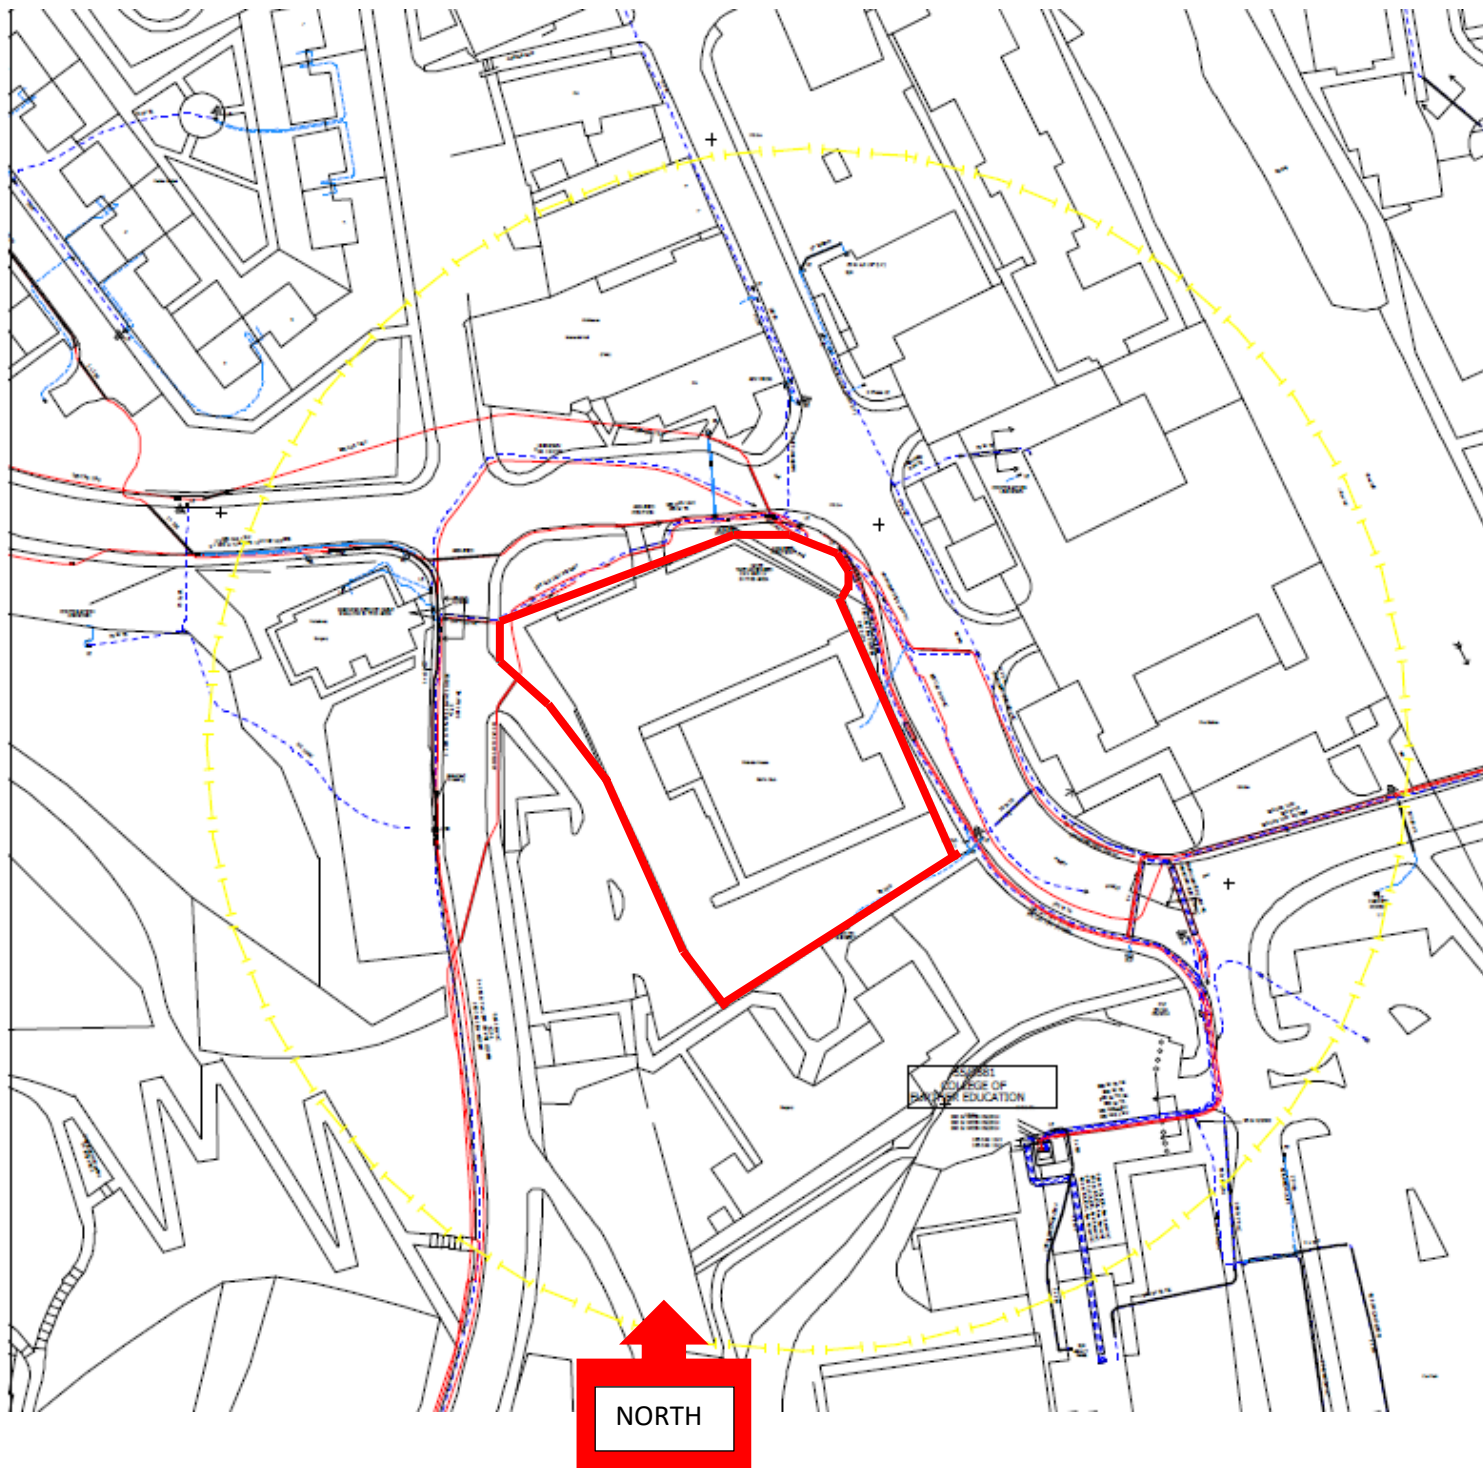

Location plan for.....

Clwb Crown, Dynevor Street, Georgetown, Merthyr Tydfil, CF48 1BA.

Scale – 1:1250

Paper – A4