



Various external works still ongoing
from previous planning approval

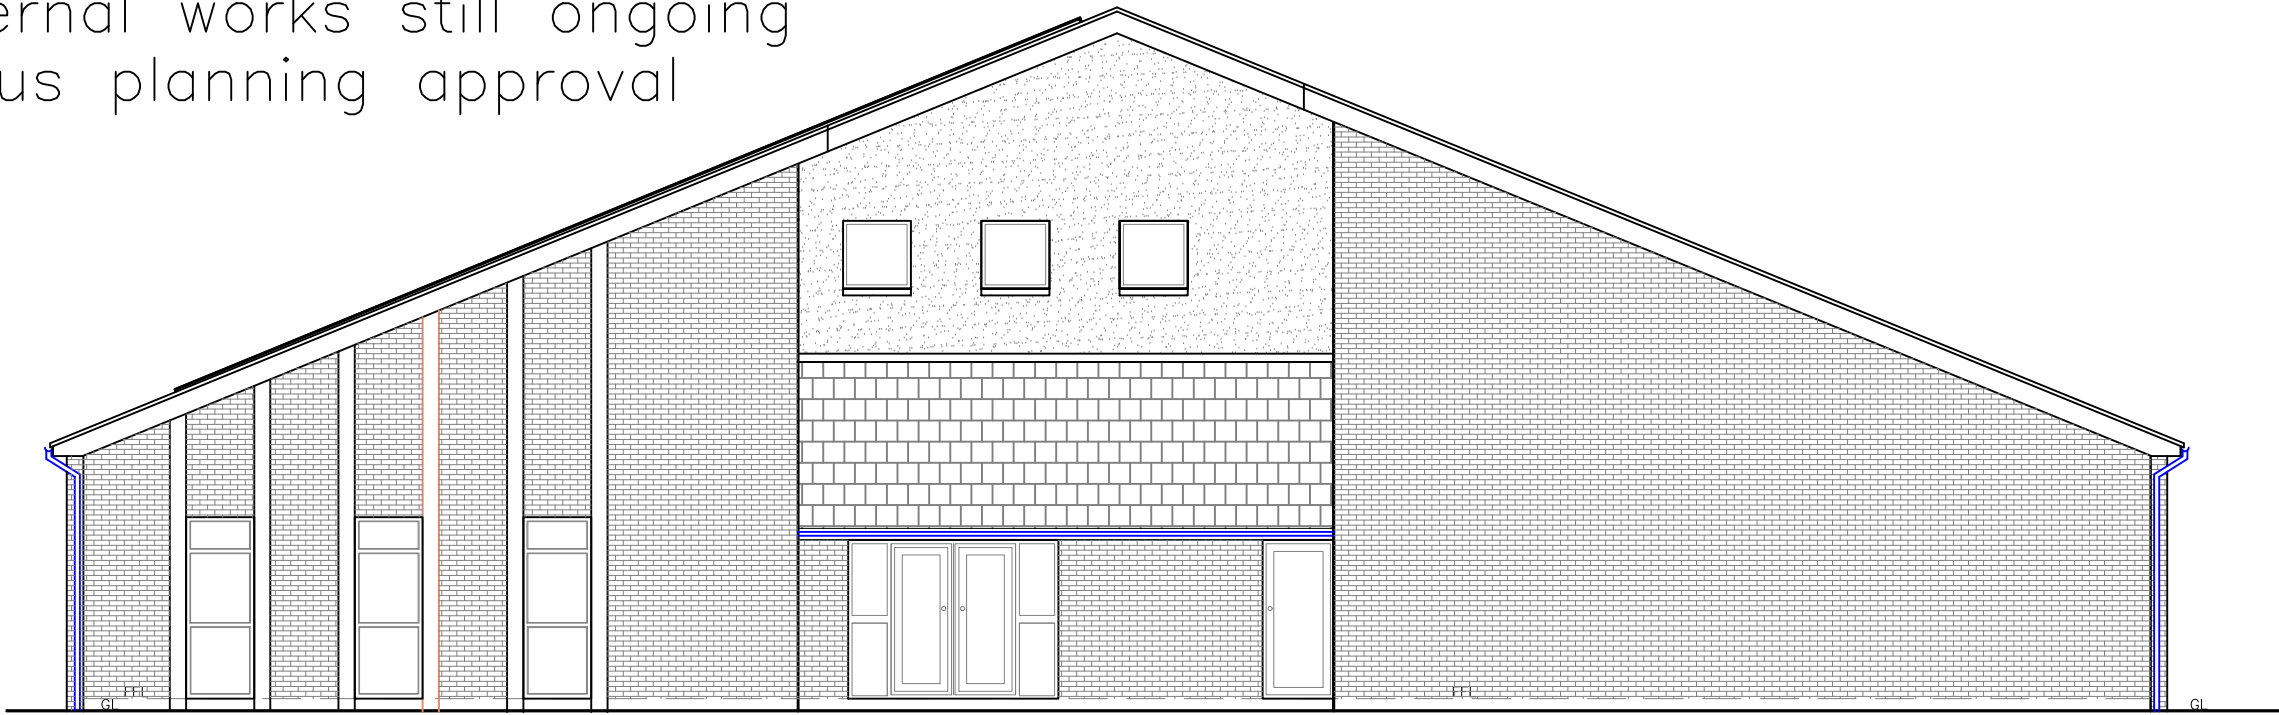


Existing Front Elevation
1:100



Existing Rear Elevation
1:100

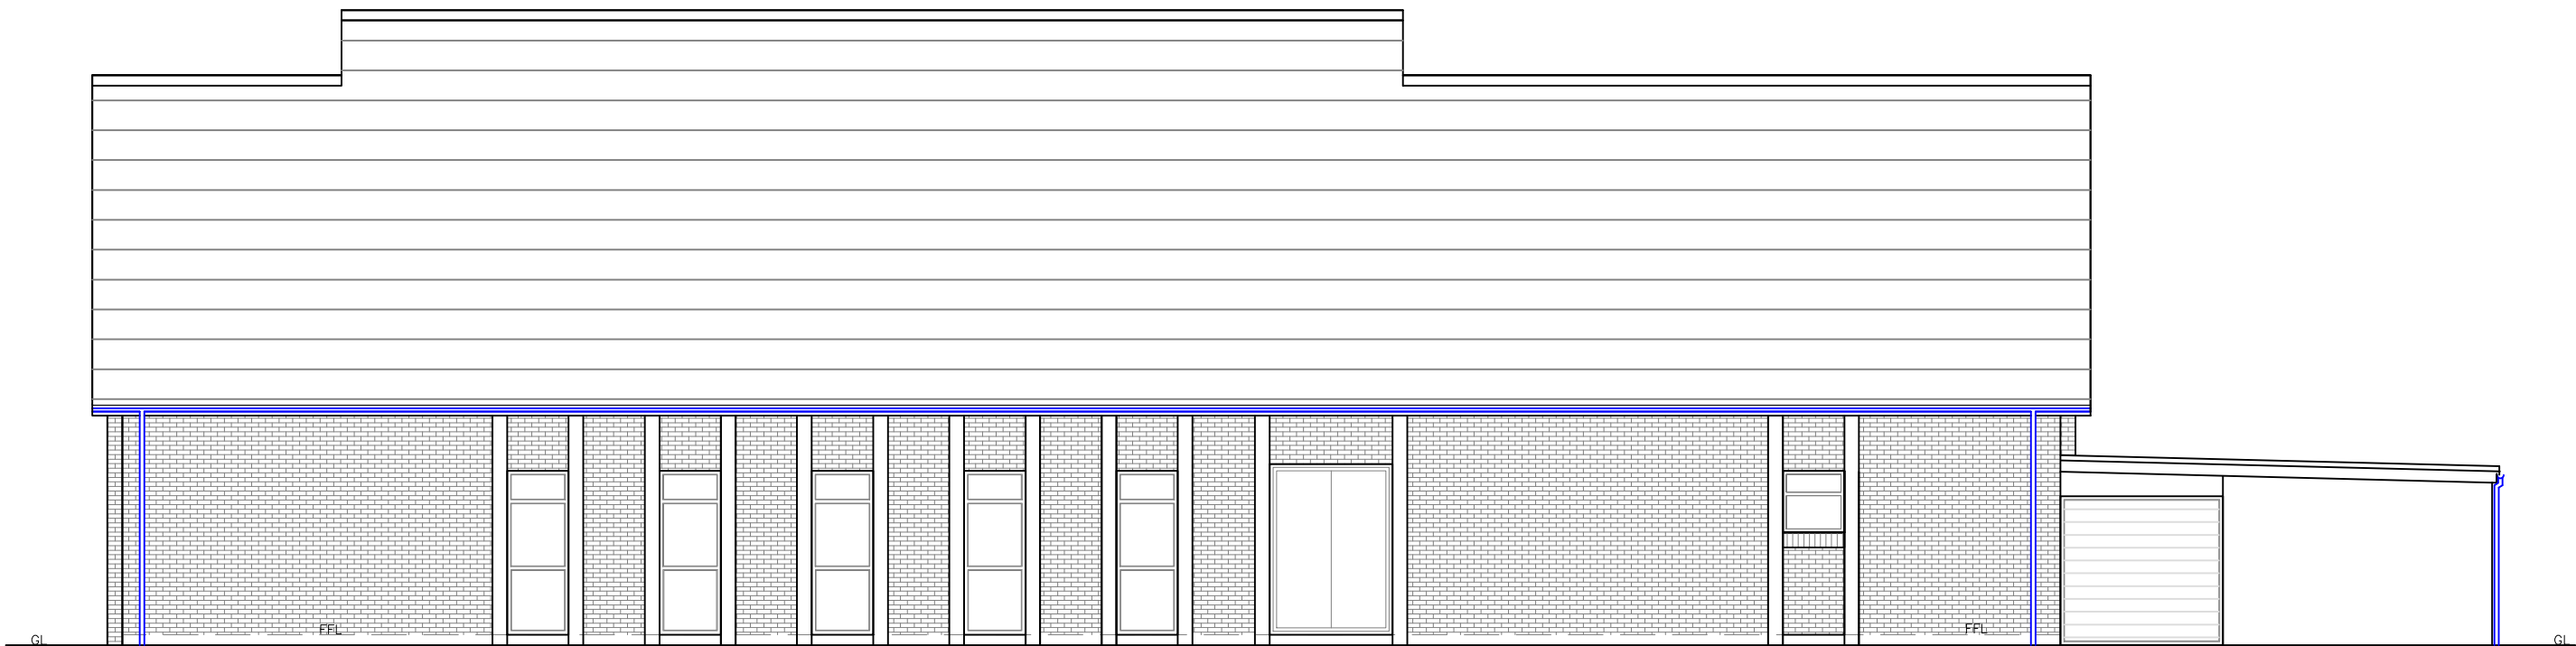

Existing Side Elevation
1:100

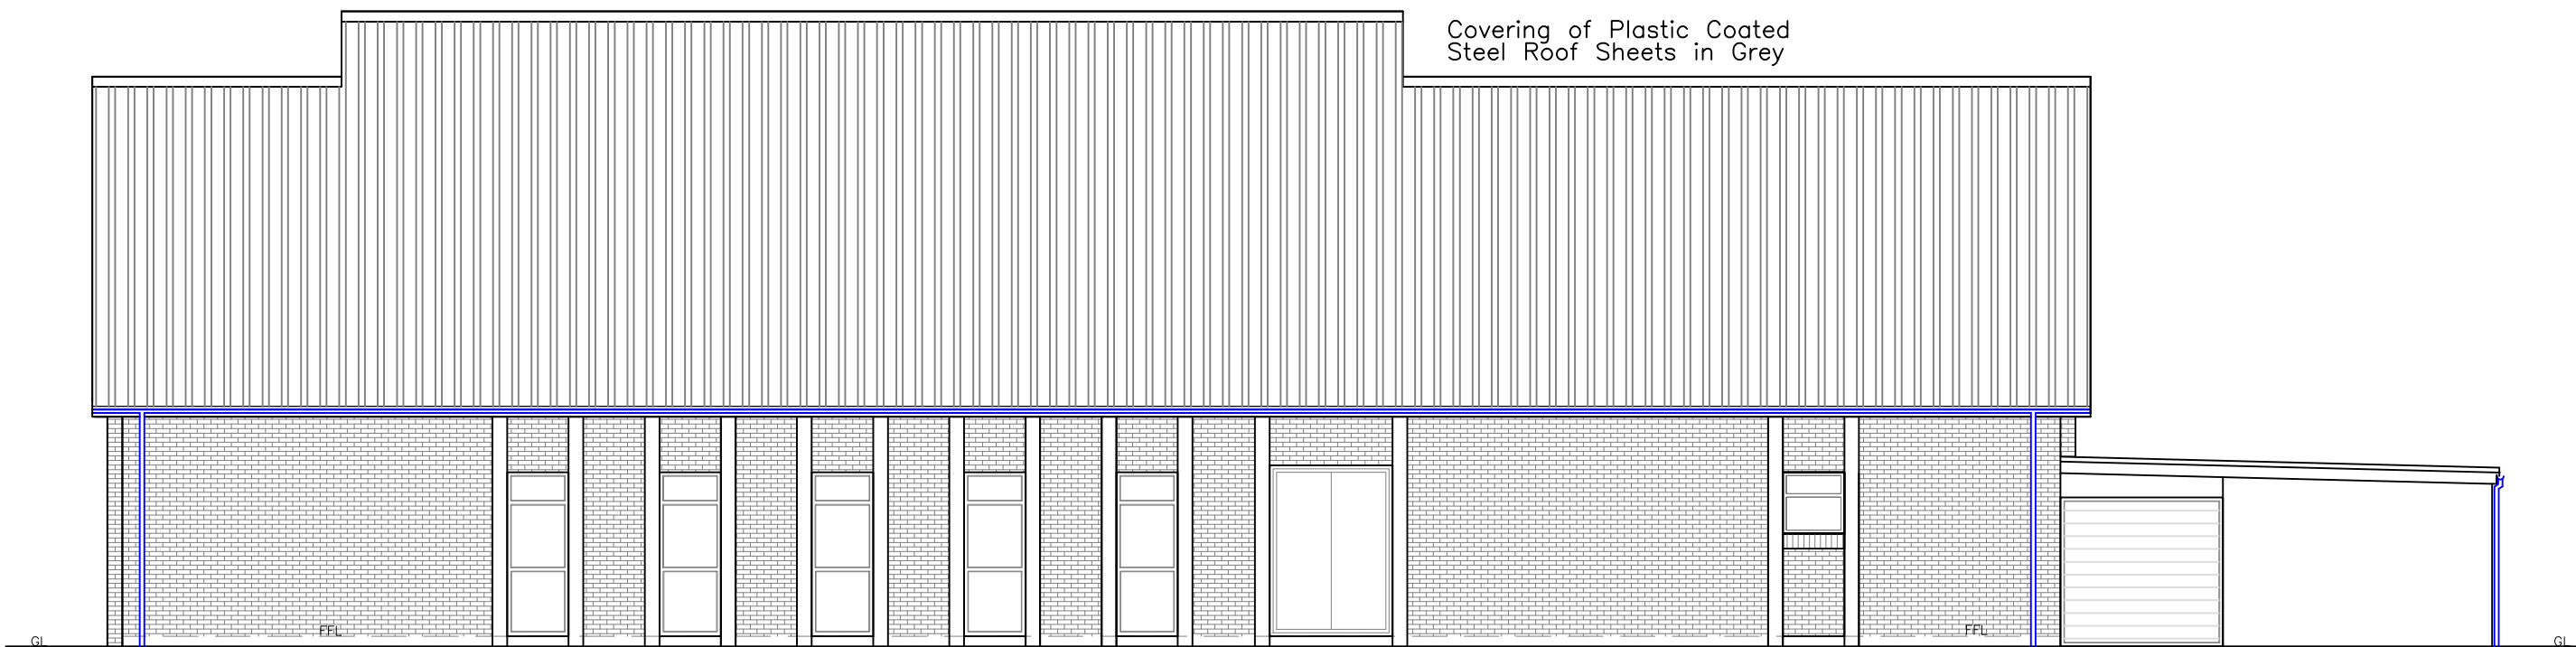

Proposed Side Elevation
1:100



Utopia Design
Architectural Services



Utopia Design
Architectural Services

Building Planning Application Support
Paul Thomas: BSc (Hons)
Tel: 01685 559230. Mob: 07908 725065

e-mail: utopiadas@hotmail.com
www.utopiadesigns.co.uk

Issued Only for Purpose Indicated

Drawing Status: FOR PLANNING PURPOSES ONLY

Address

Clwb Crown
Dynevor Street
Georgetown
Merthyr Tydfil
CF48 1BA

Project

Proposed Temporary Roof
Covering of Plastic Coated
Steel Roof Sheets in Grey
to the North Facing Roof

Title

Date

Scale

Paper

Drwg No

Existing &
Proposed
Elevations

AUG 24
1:200
A2
CLWB CROWN TEMP ROOF 01