



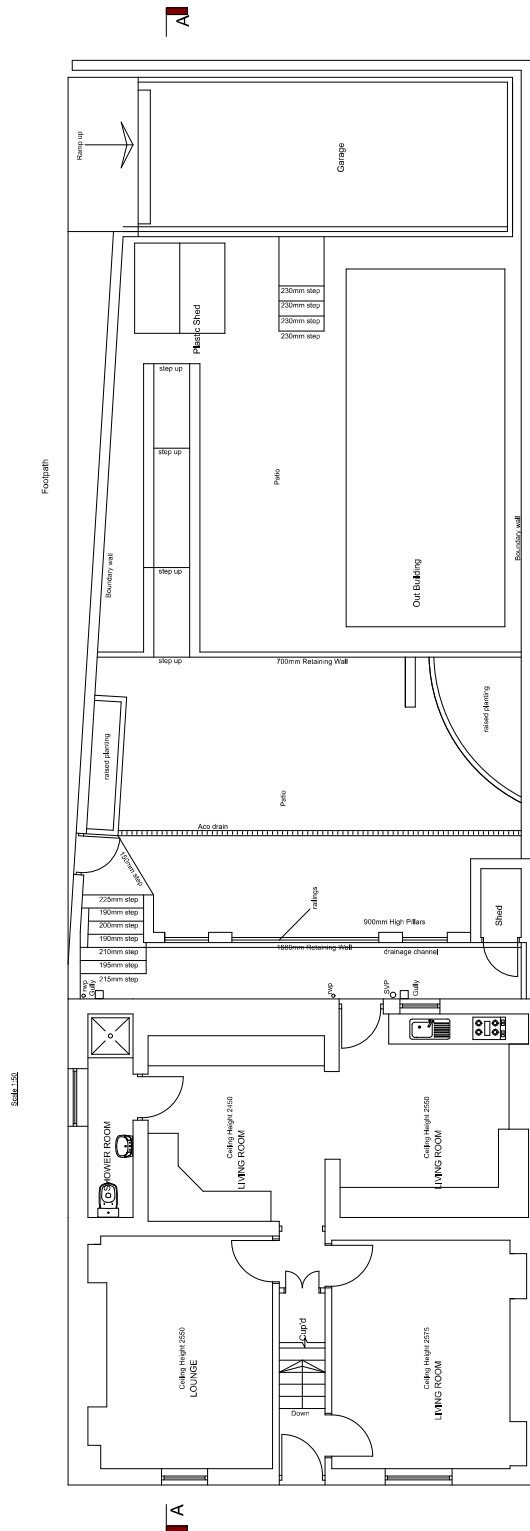

EXISTING GROUND FLOOR

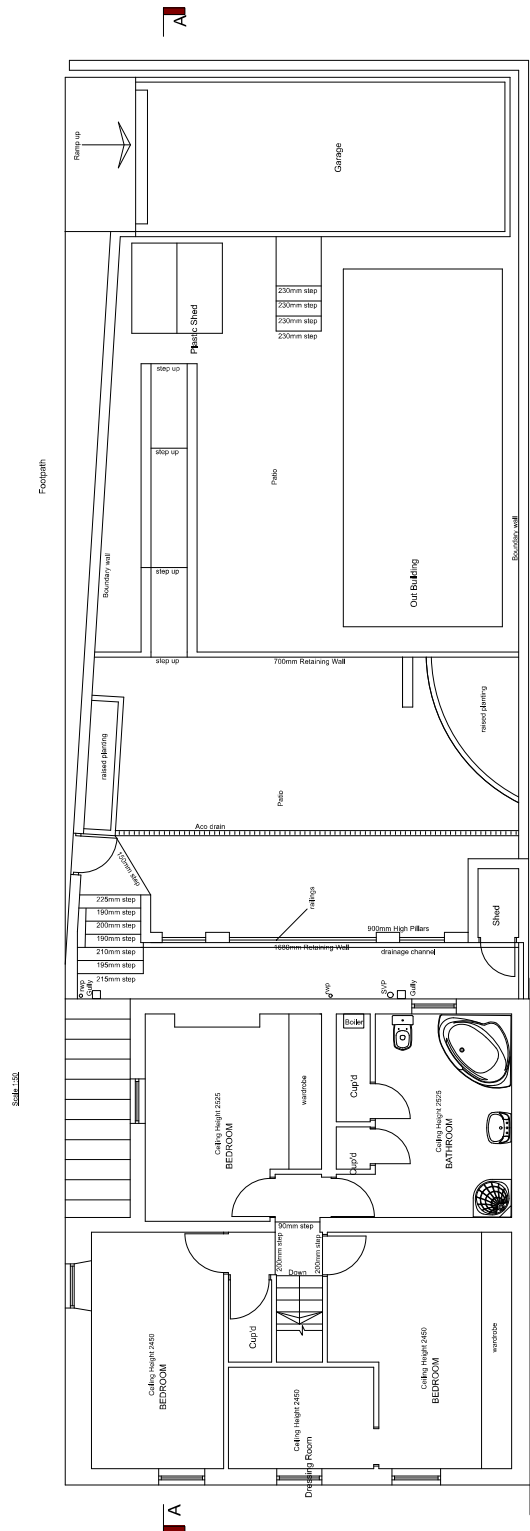

EXISTING FIRST FLOOR