


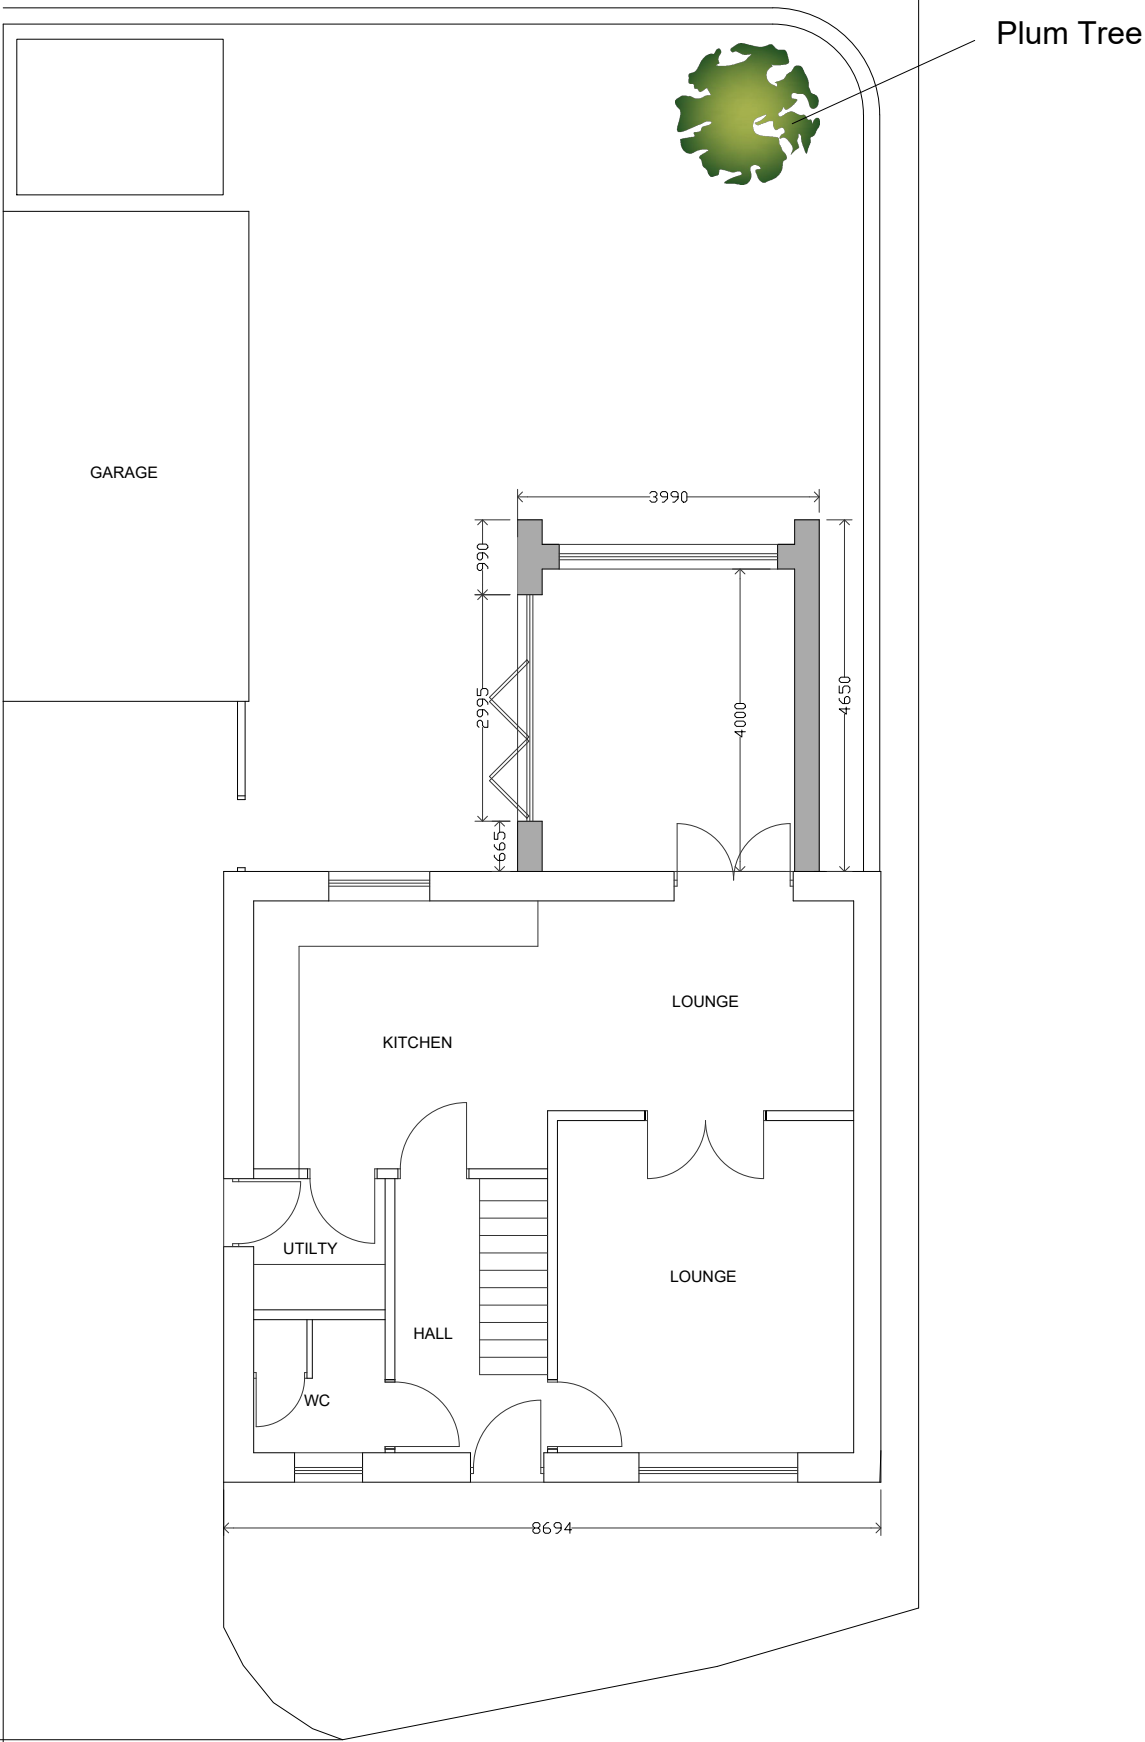

AMENDMENTS: A. tree added. March 2025

k.j.lloyd AADip. RIBA CHARTERED ARCHITECT		49 Coed Y Pia, LLanbradach Caerphilly, CF83 3PT	
PROJECT	GARDEN OUTBUILDING 82 KINGFISHER CRESCENT MERTHYR TYDFIL CF48 4TL	SCALE	DATE
		1:100 @ A3	FEB 2025
		DRAWN	DRG. NO.
		KL	02
DRAWING			
PROPOSED PLAN			
THIS DRAWING IS COPYRIGHT			