



EXISTING

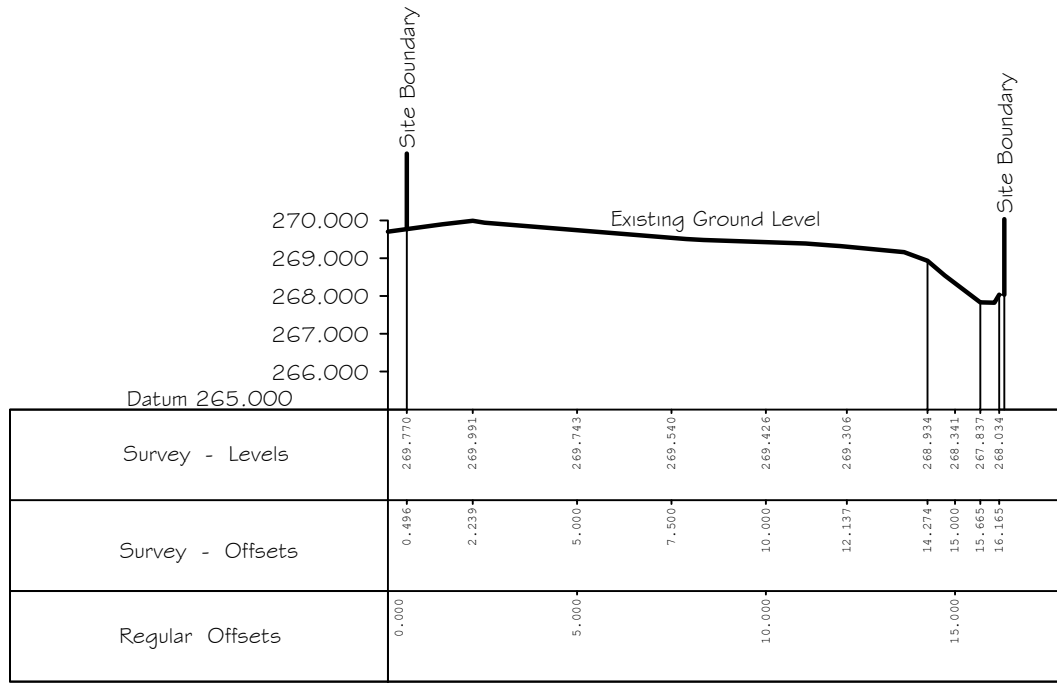

Section A - A  
Scale 1 : 200

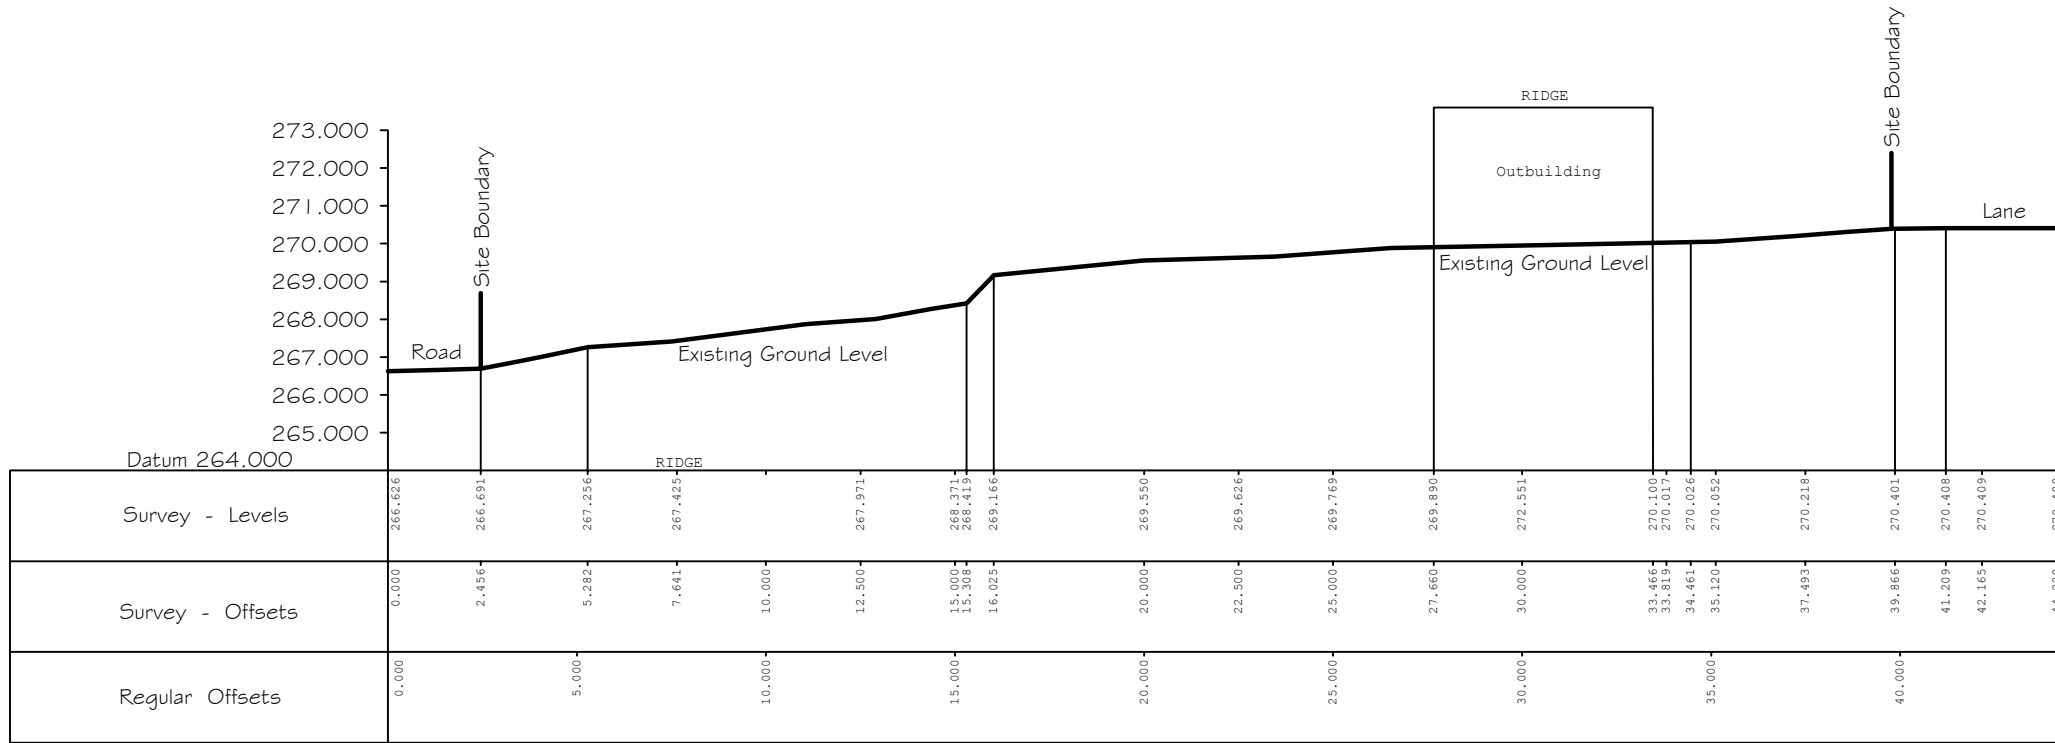


Section B - B  
Scale 1 : 200

PROPOSED



Section A - A  
Scale 1 : 200

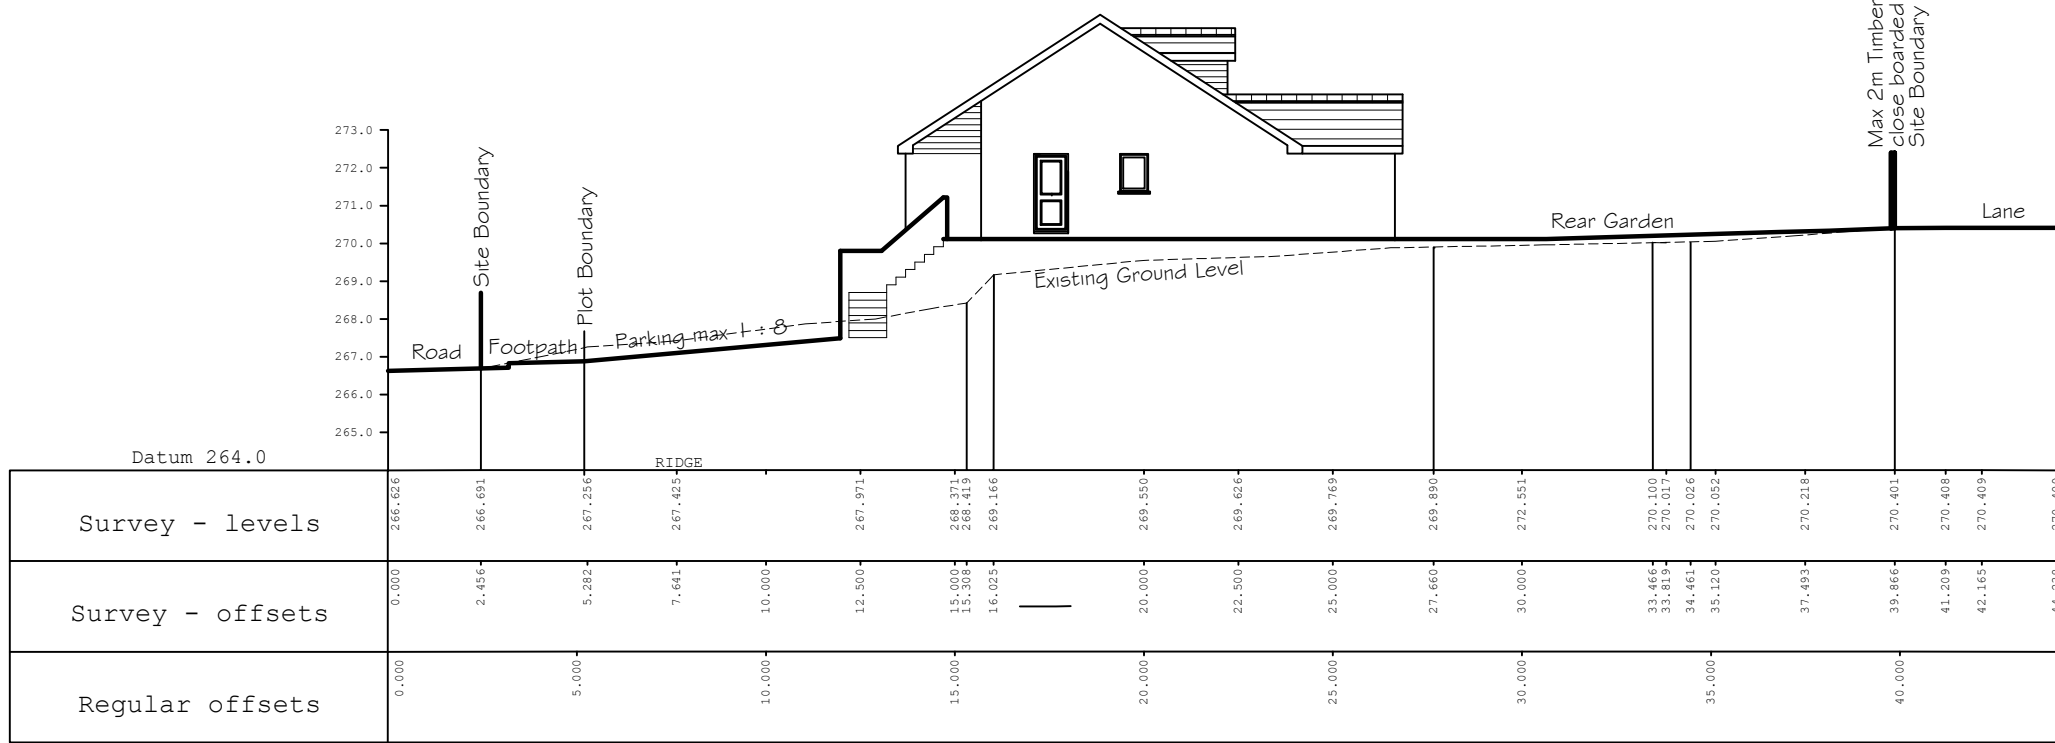

Section B - B  
Scale 1 : 200

Note: This drawing is copyright ©

**Monarch**  
Architectural Services Ltd

Revision: Planning December 2023

Project:  
Proposed One Pair of Three Bedroom  
Semi Detached Houses  
at  
Land adjacent to 1 Mansfield Terrace  
Merthyr Tydfil  
CF47 0LB  
Client

Title:  
Existing and Proposed  
Site Layout and Site Sections

Date: November 2023  
Scale: 1 : 200, 1 : 500

Drawn: W. S.  
Drawing No. 23/07/02  
Rev. A

EXISTING

EXISTING

PROPOSED

PROPOSED

Site Layout  
Scale 1 : 500

Site Layout  
Scale 1 : 200

Site Layout  
Scale 1 : 500

Site Layout  
Scale 1 : 200