
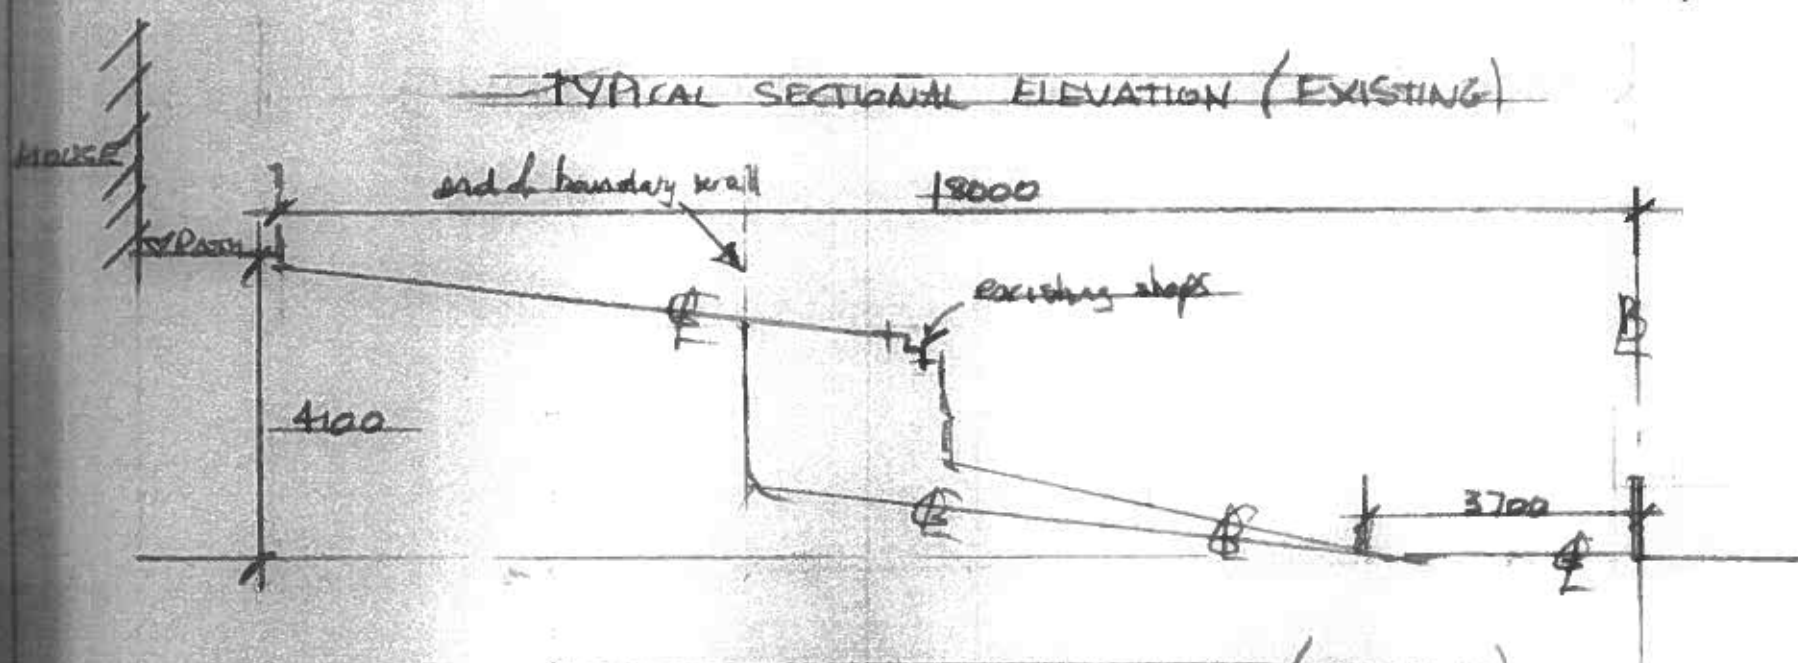
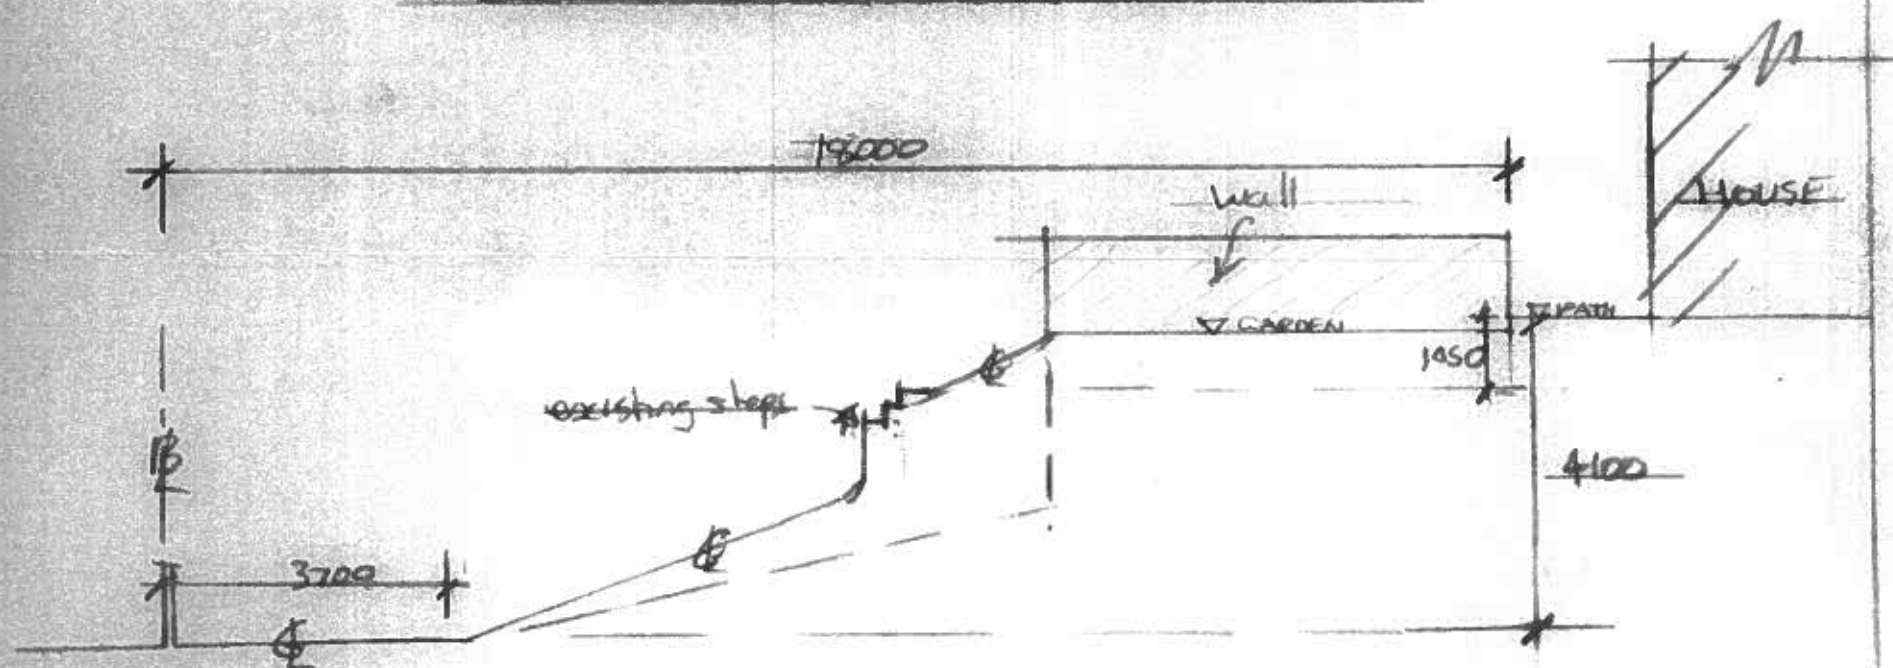


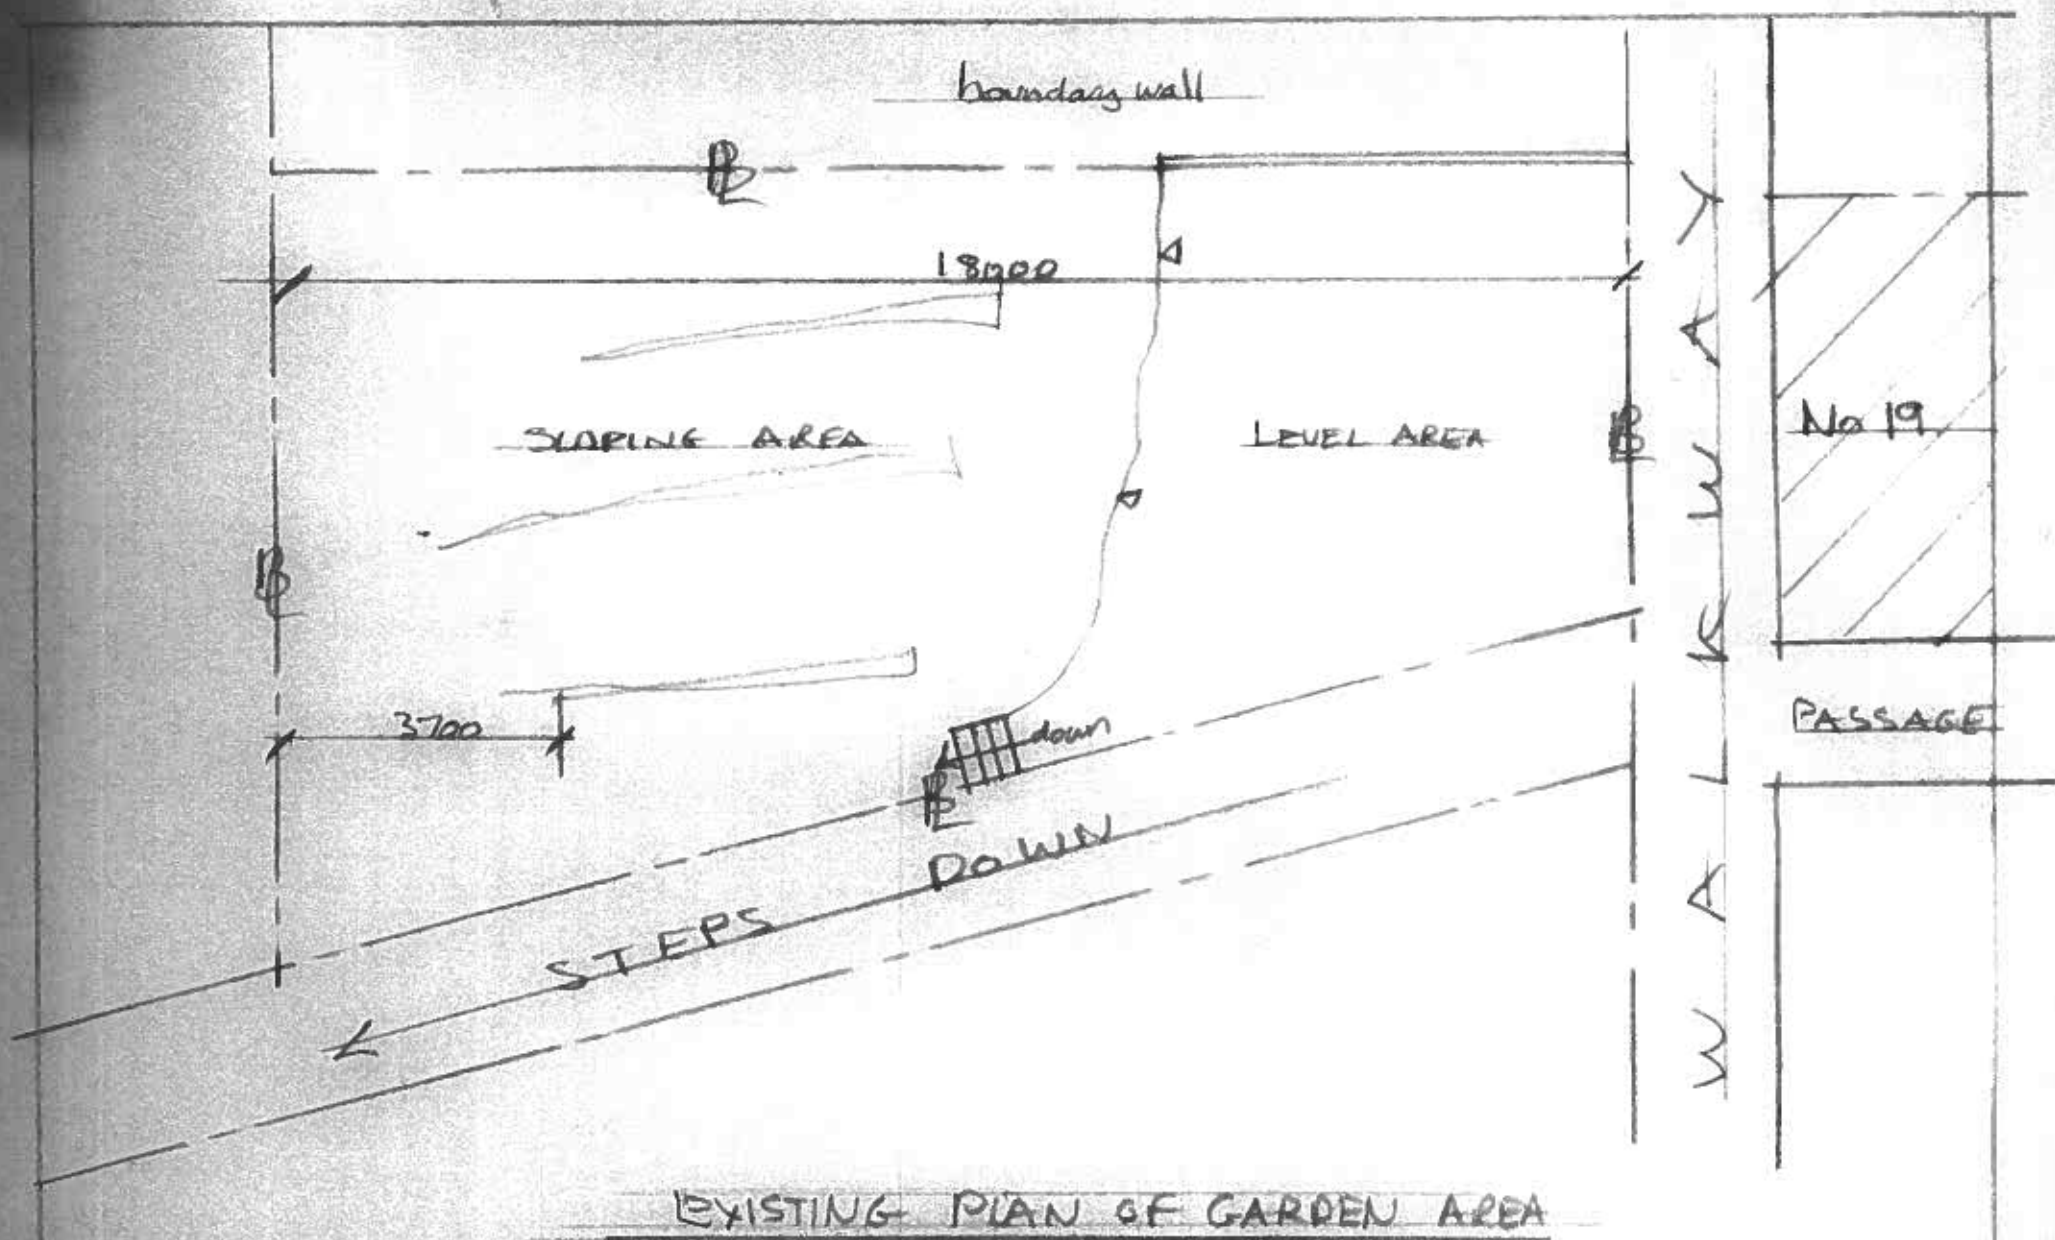

PROPOSED EXTENSION OF RAISED GARDEN

ADDRESS
19 GELIFAELOG TERRACE, PENYDARREN,
MERTHYR TYDFIL, CF47 9HL

DRAWN NO 1 of 2	SCALE 1:100	DATE JUNE 2021	DRAWN A COLLINS
--------------------	----------------	-------------------	--------------------