




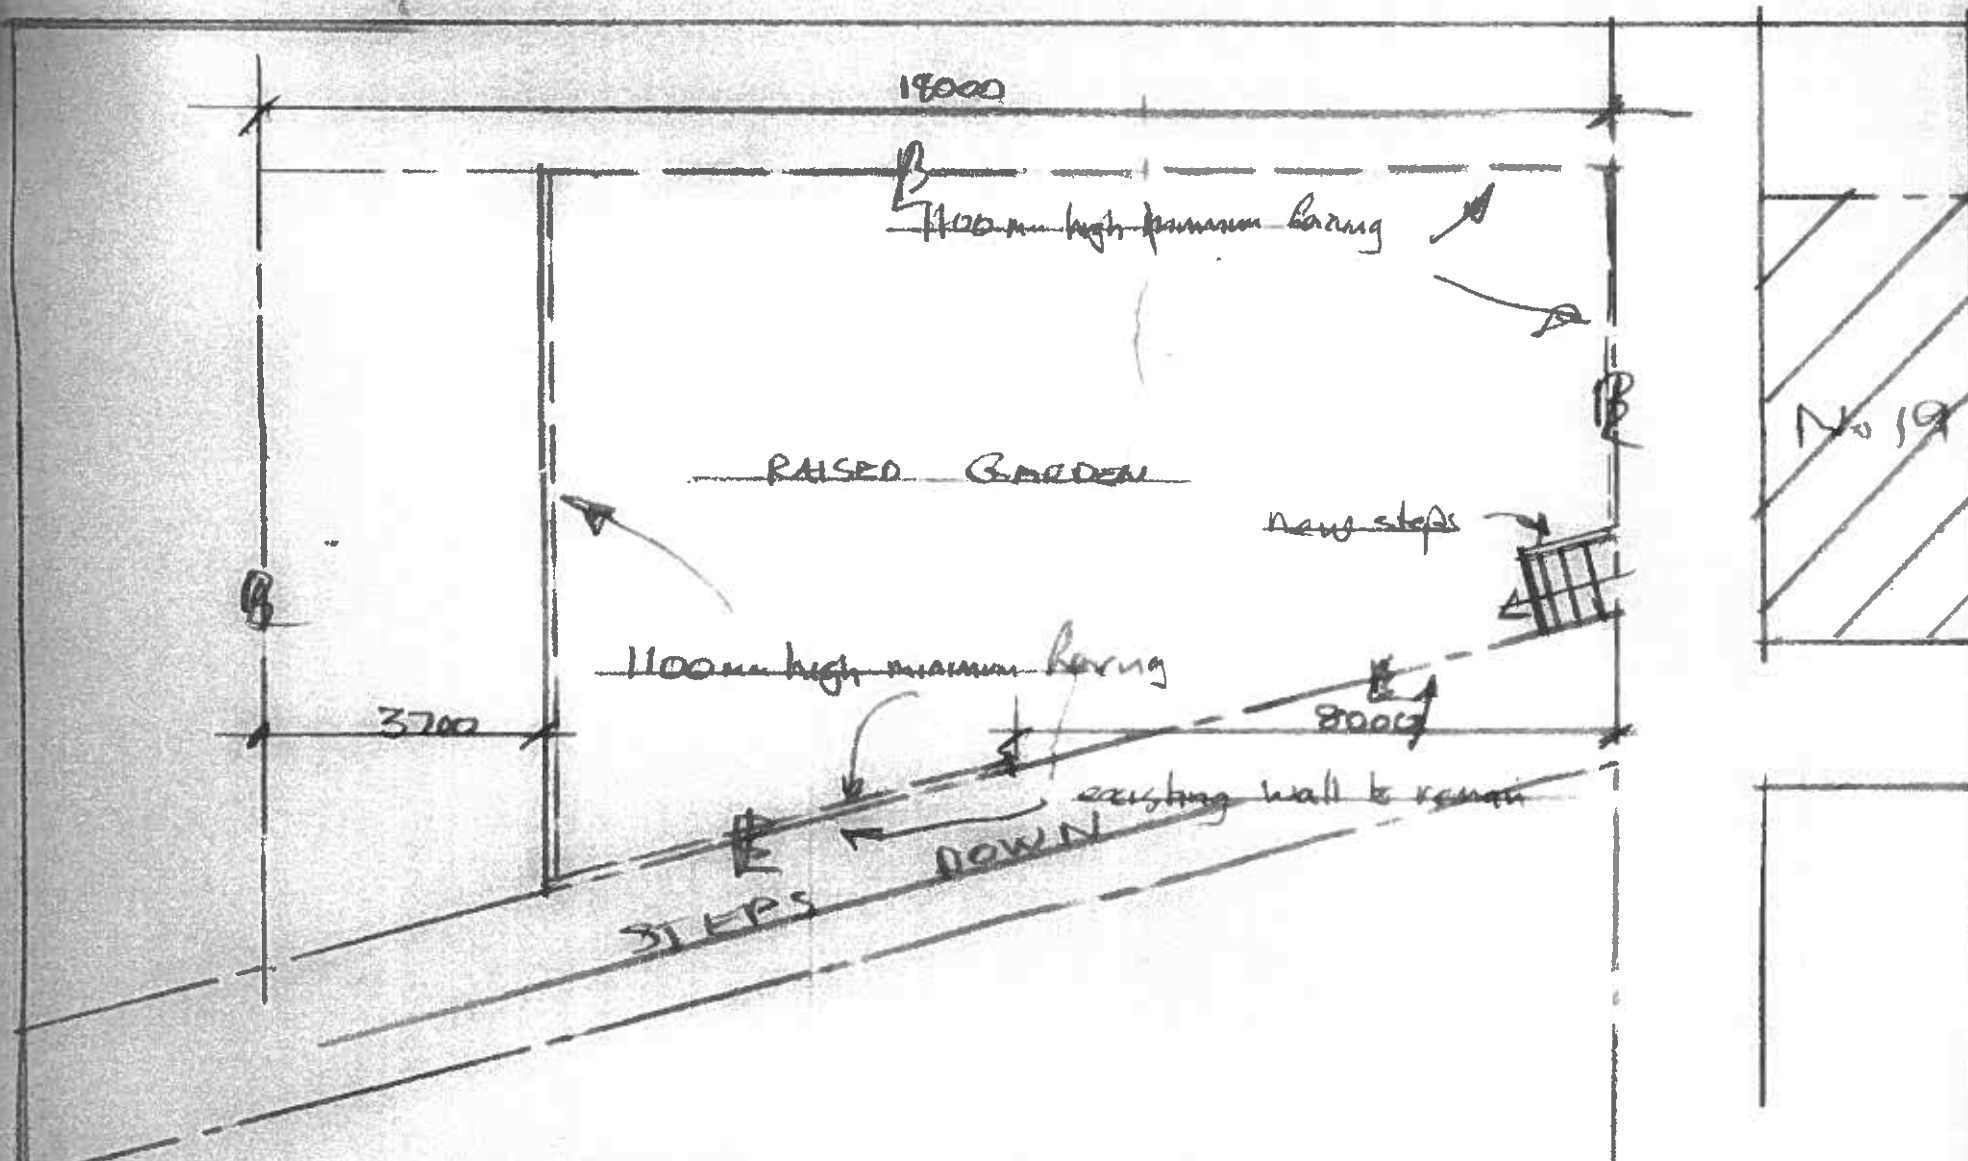

PROPOSED PLAN OF GARDEN AREA

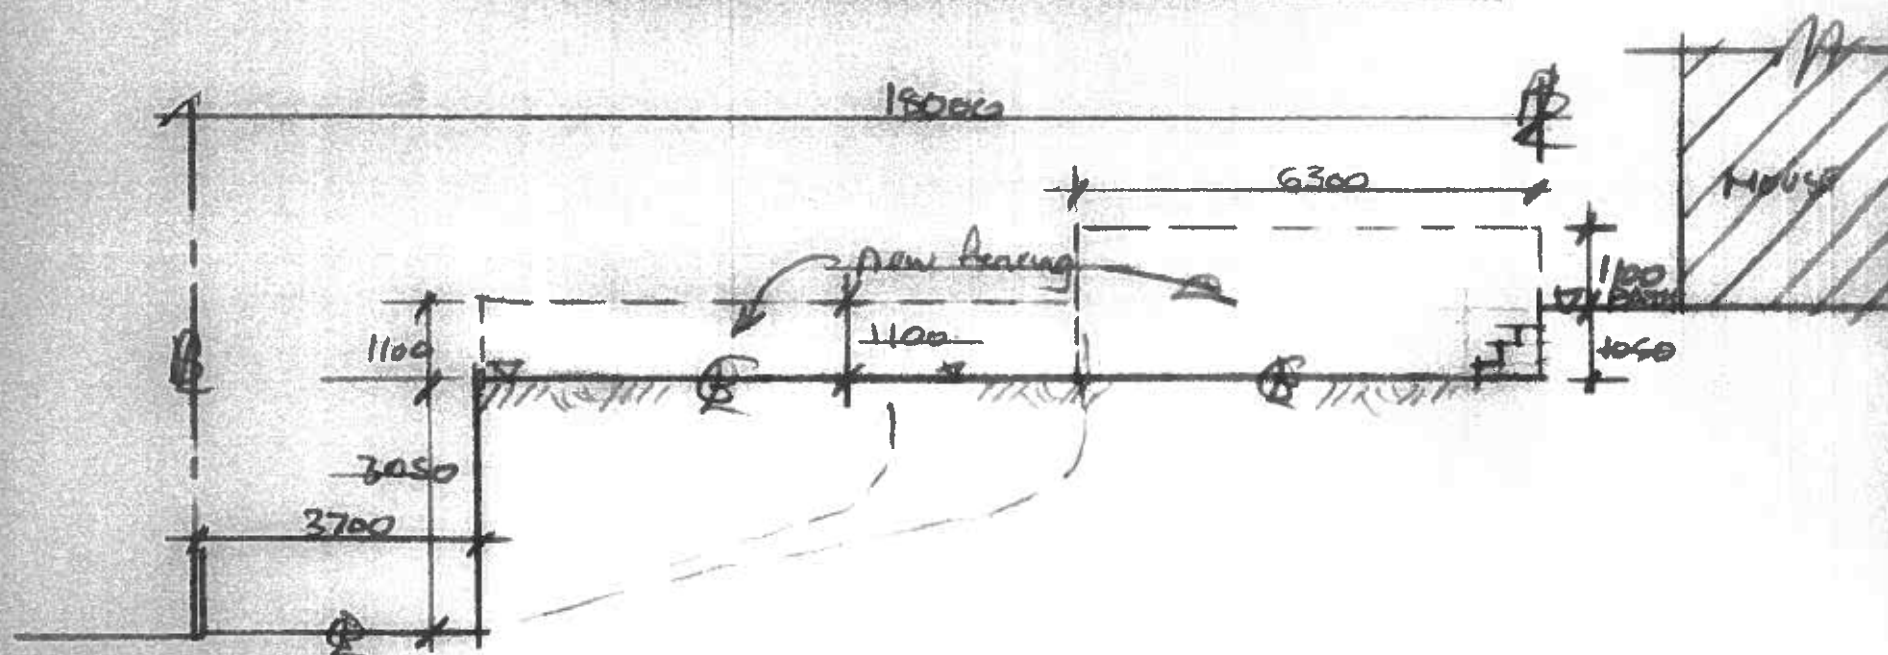

TYPICAL SECTIONAL ELEVATION (PROPOSED)

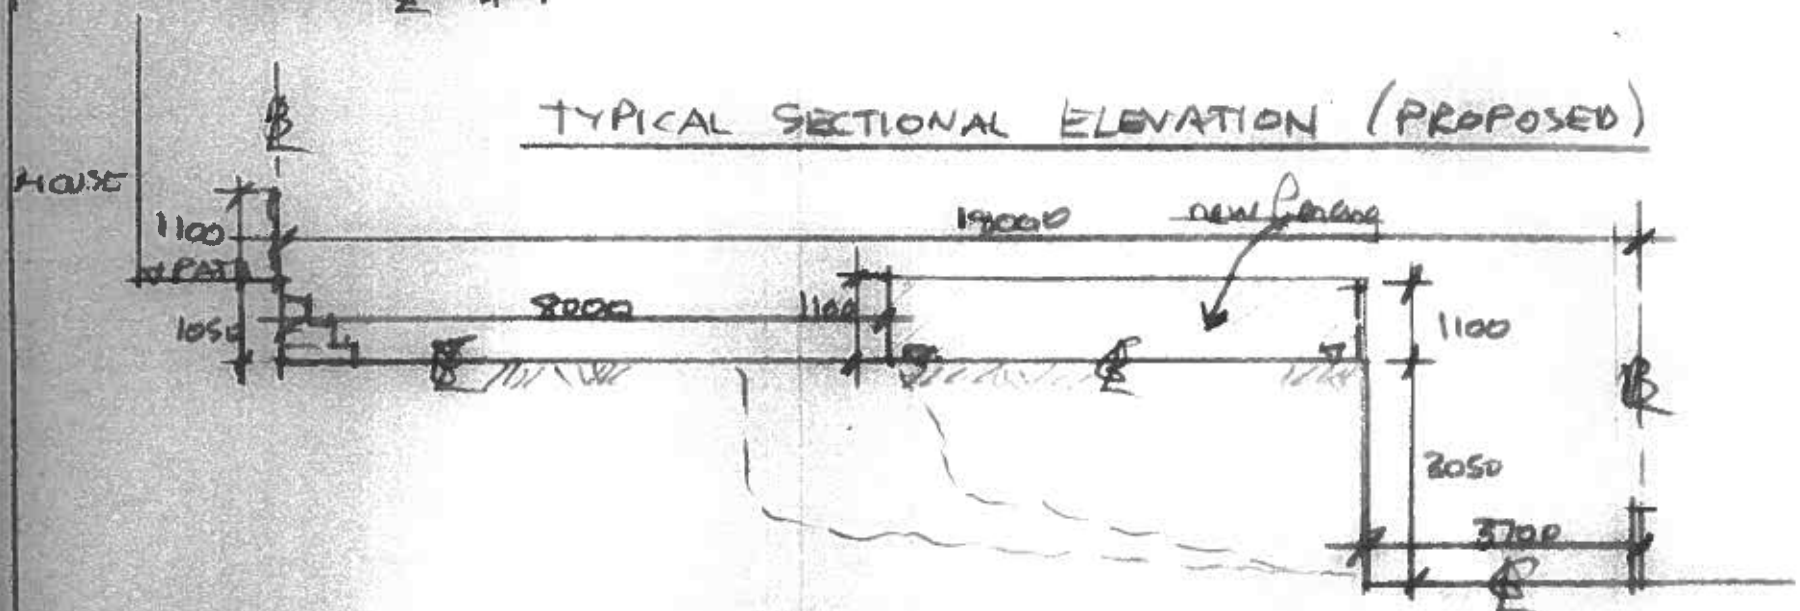

TYPICAL SECTIONAL ELEVATION (PROPOSED)

JOB PROPOSED EXTENSION of RAISED GARDEN			
ADDRESS 19 GELLIFAELOG TERRACE, PENYDARREN MERTHYR TYDFIL CF47 9HL			
DRAWING No. 2 of 2	SCALE 1:100	DATE JUNE 2021	DRAWN A. COLLINS