




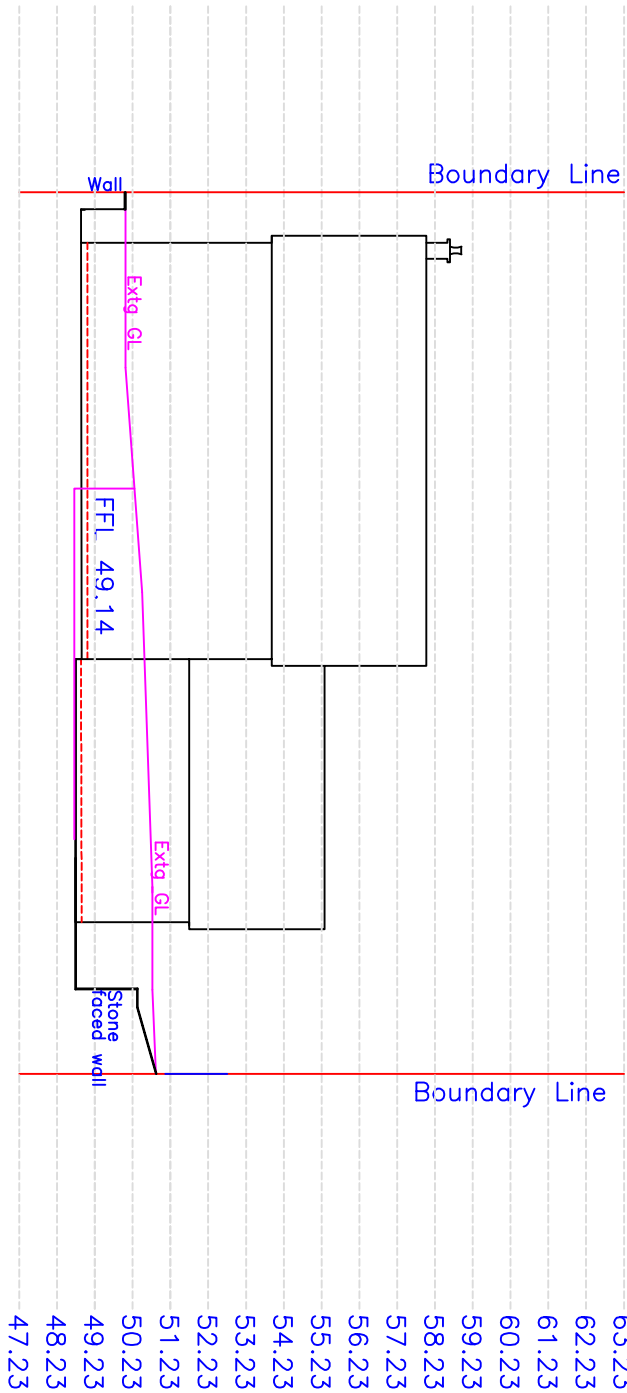


Section D-D

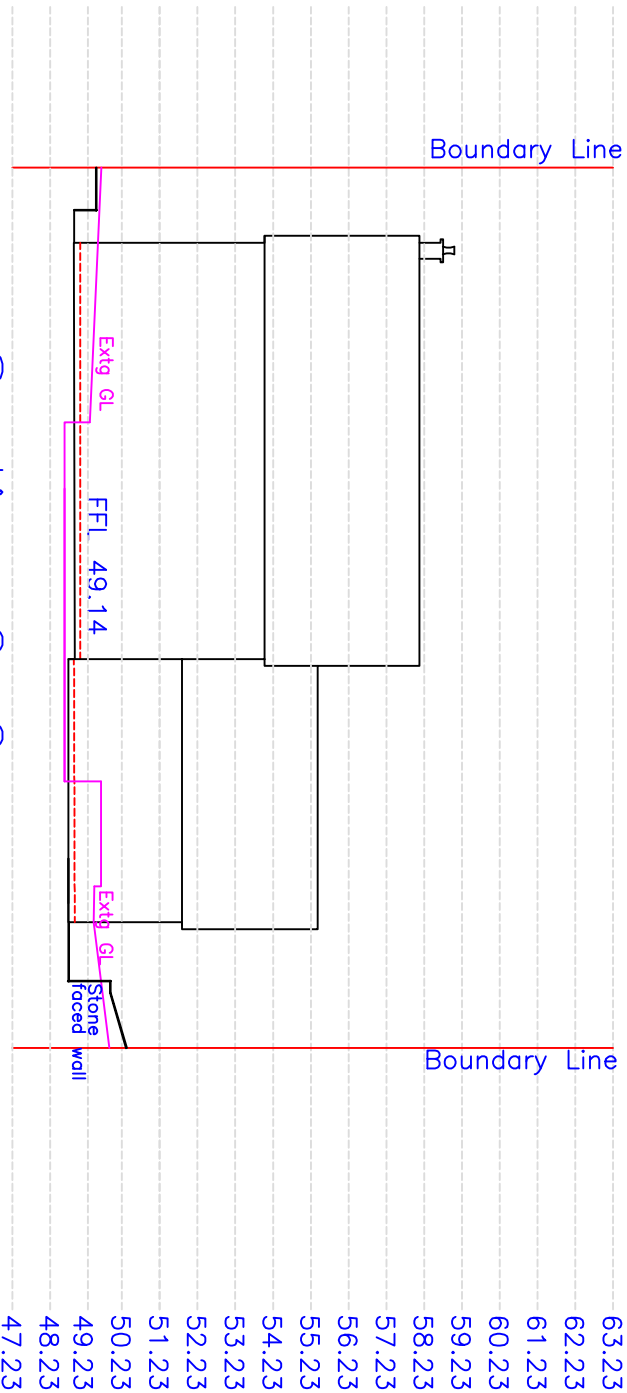


Section C-C

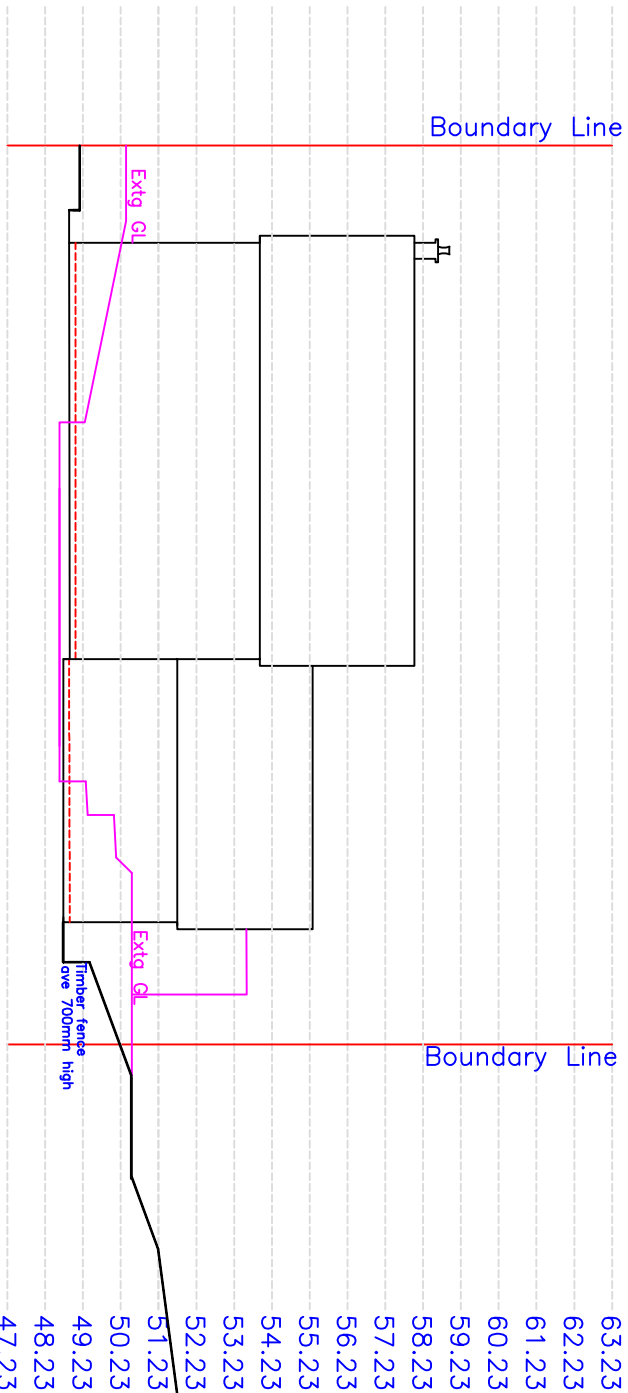


Section B-B

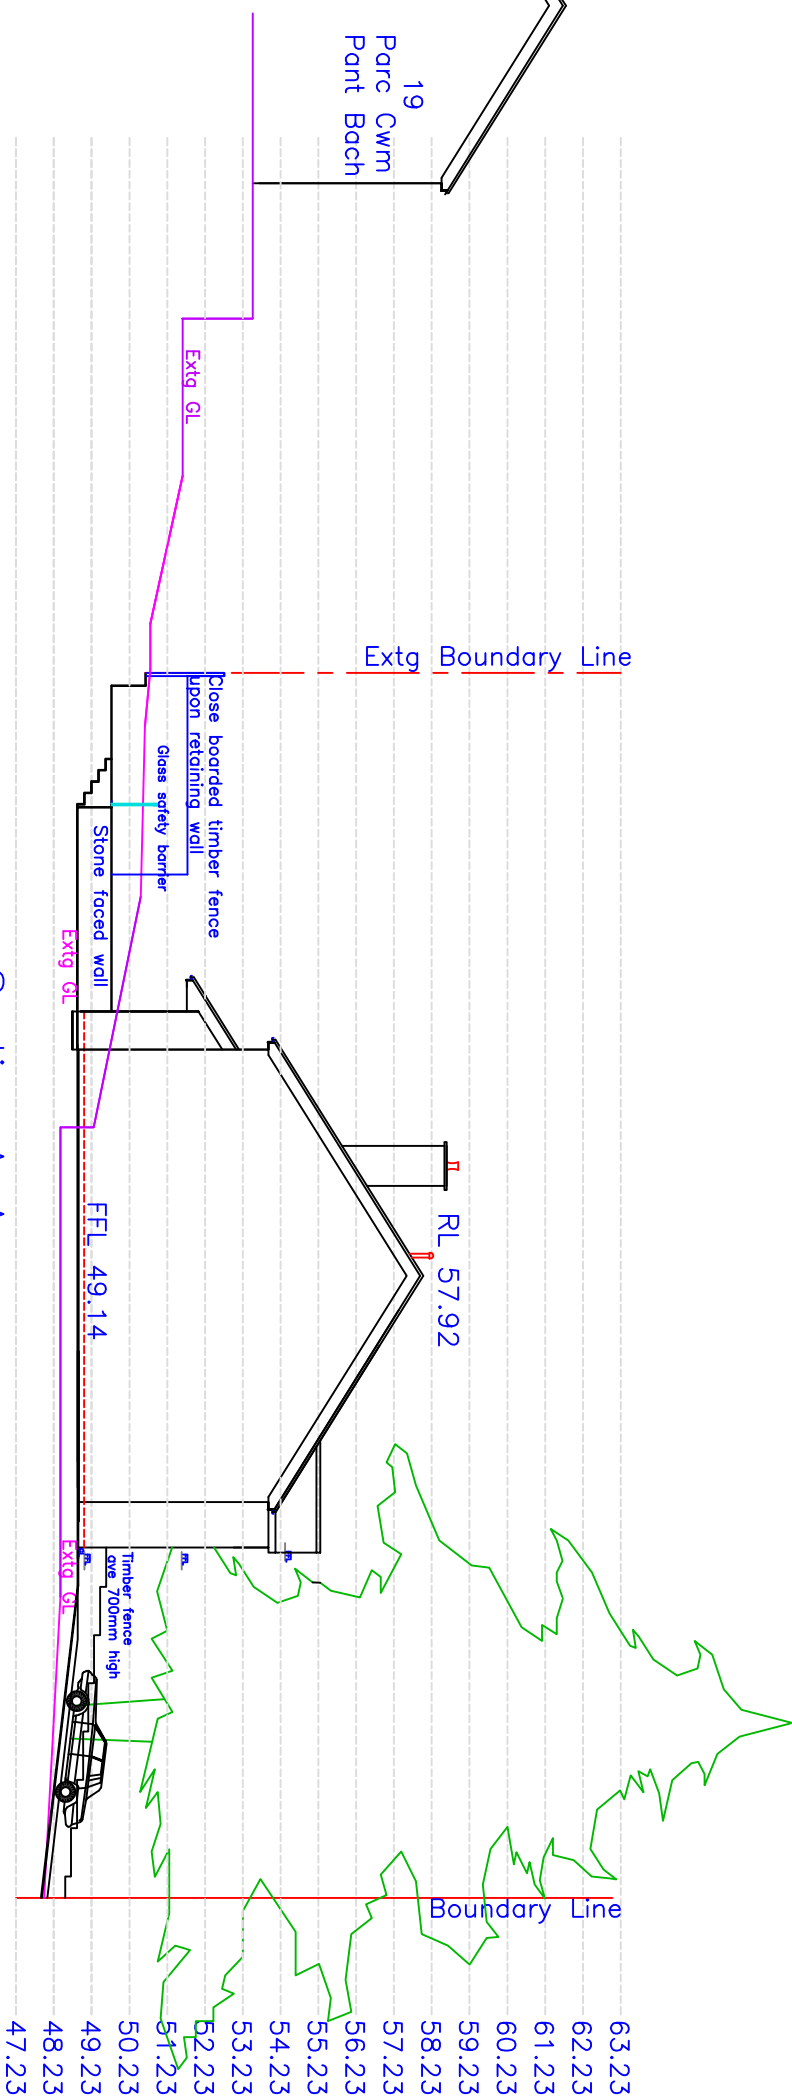

Section A-A

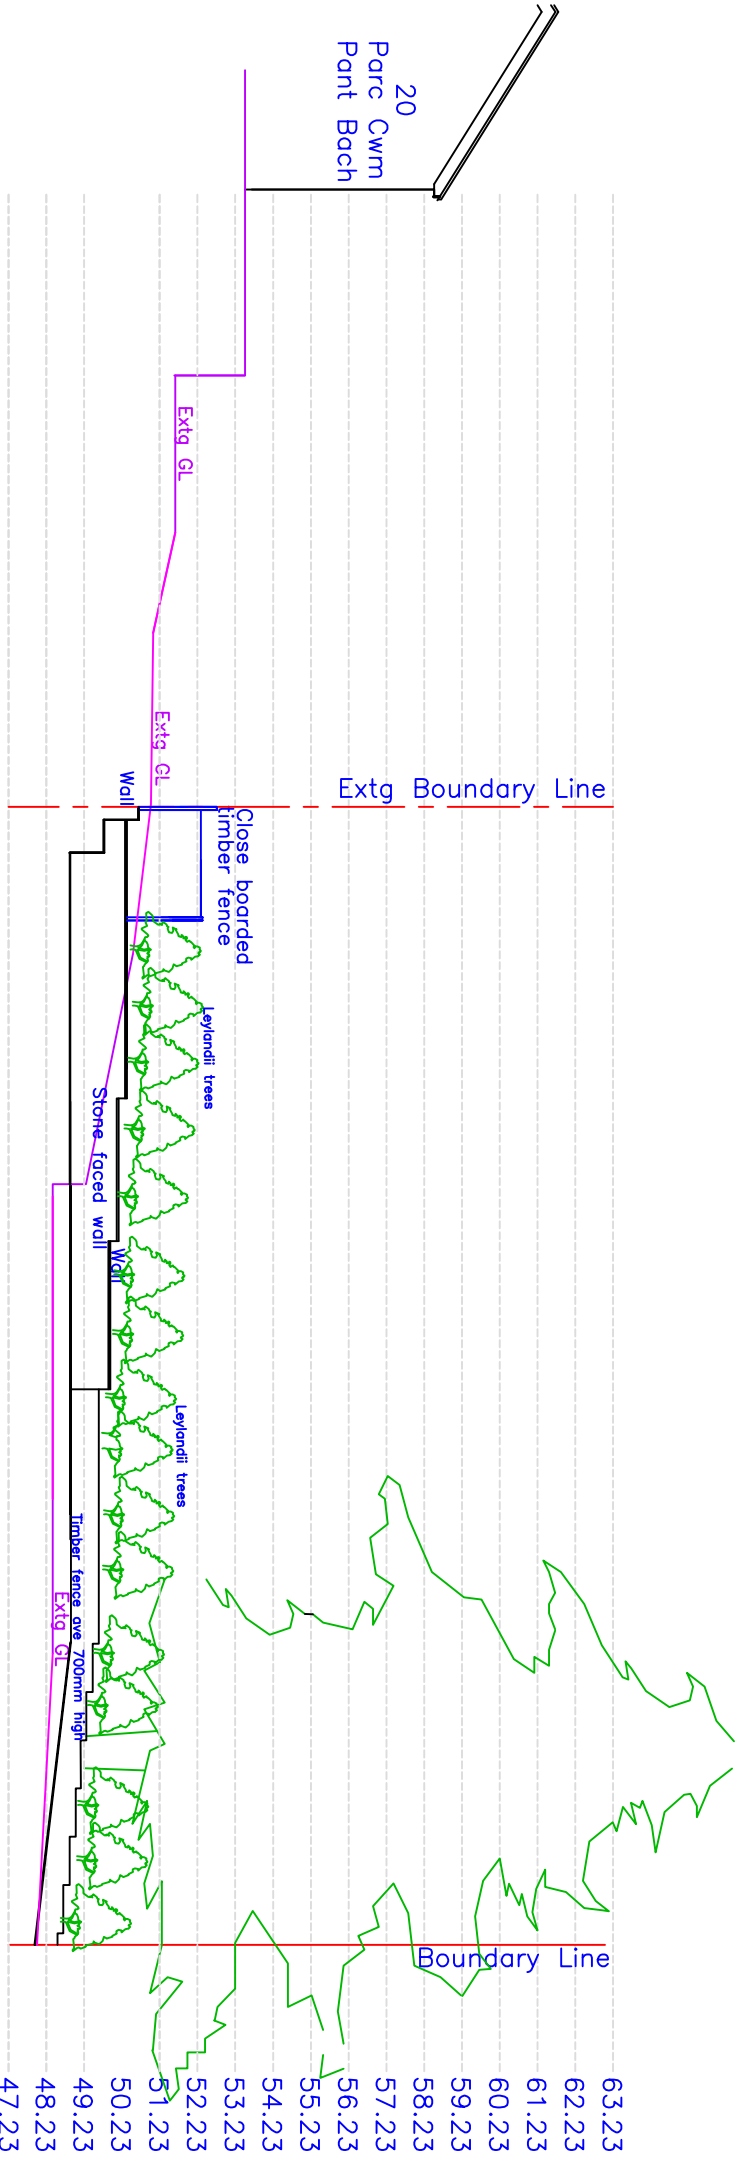

Section F-F

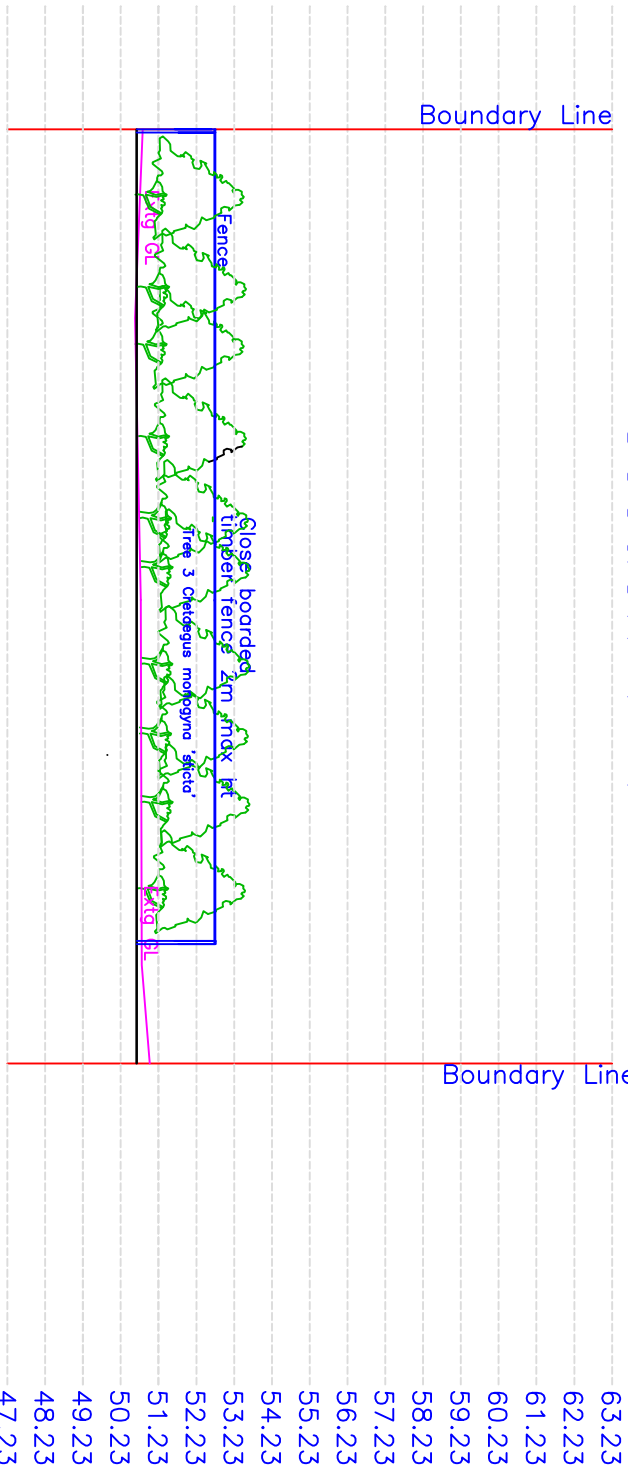

Section E-E

Amendment: Dated: 26.02.2020	
Realizing/Re-Arranging GF/FF windows/doors	
Repositioning/Re-Arranging Boundary & Garden Walls/Fence	
Permeable turnoc in place of surface surface	
Side Gate and Screen	
Rearrange internal rooms	
	
Utopia Design Building Planning Application Support Paul Thomas: BSc (Hons) Tel: 01685 559230, Web: 07908 725065 Email: utopiasdesign@hotmail.com	
Issued Only For Purpose Indicated	
Client: Mr & Mrs Coccingilo	
19, Parc Cwm Pant Bach	
Merthyr Tydfil, Neigerng	
CF48 1BF	
Project: Proposed New Detached Dwelling and Greenacres	
Increased Curtilage at Plot 1	
Drawing Status: FOR PLANNING PURPOSES ONLY	
Drawn by: D. G. Jones	
Title: 03.06.20	
Proposed Sections	
Paper: A2	
Drwg No: GREENACRES 09C	