


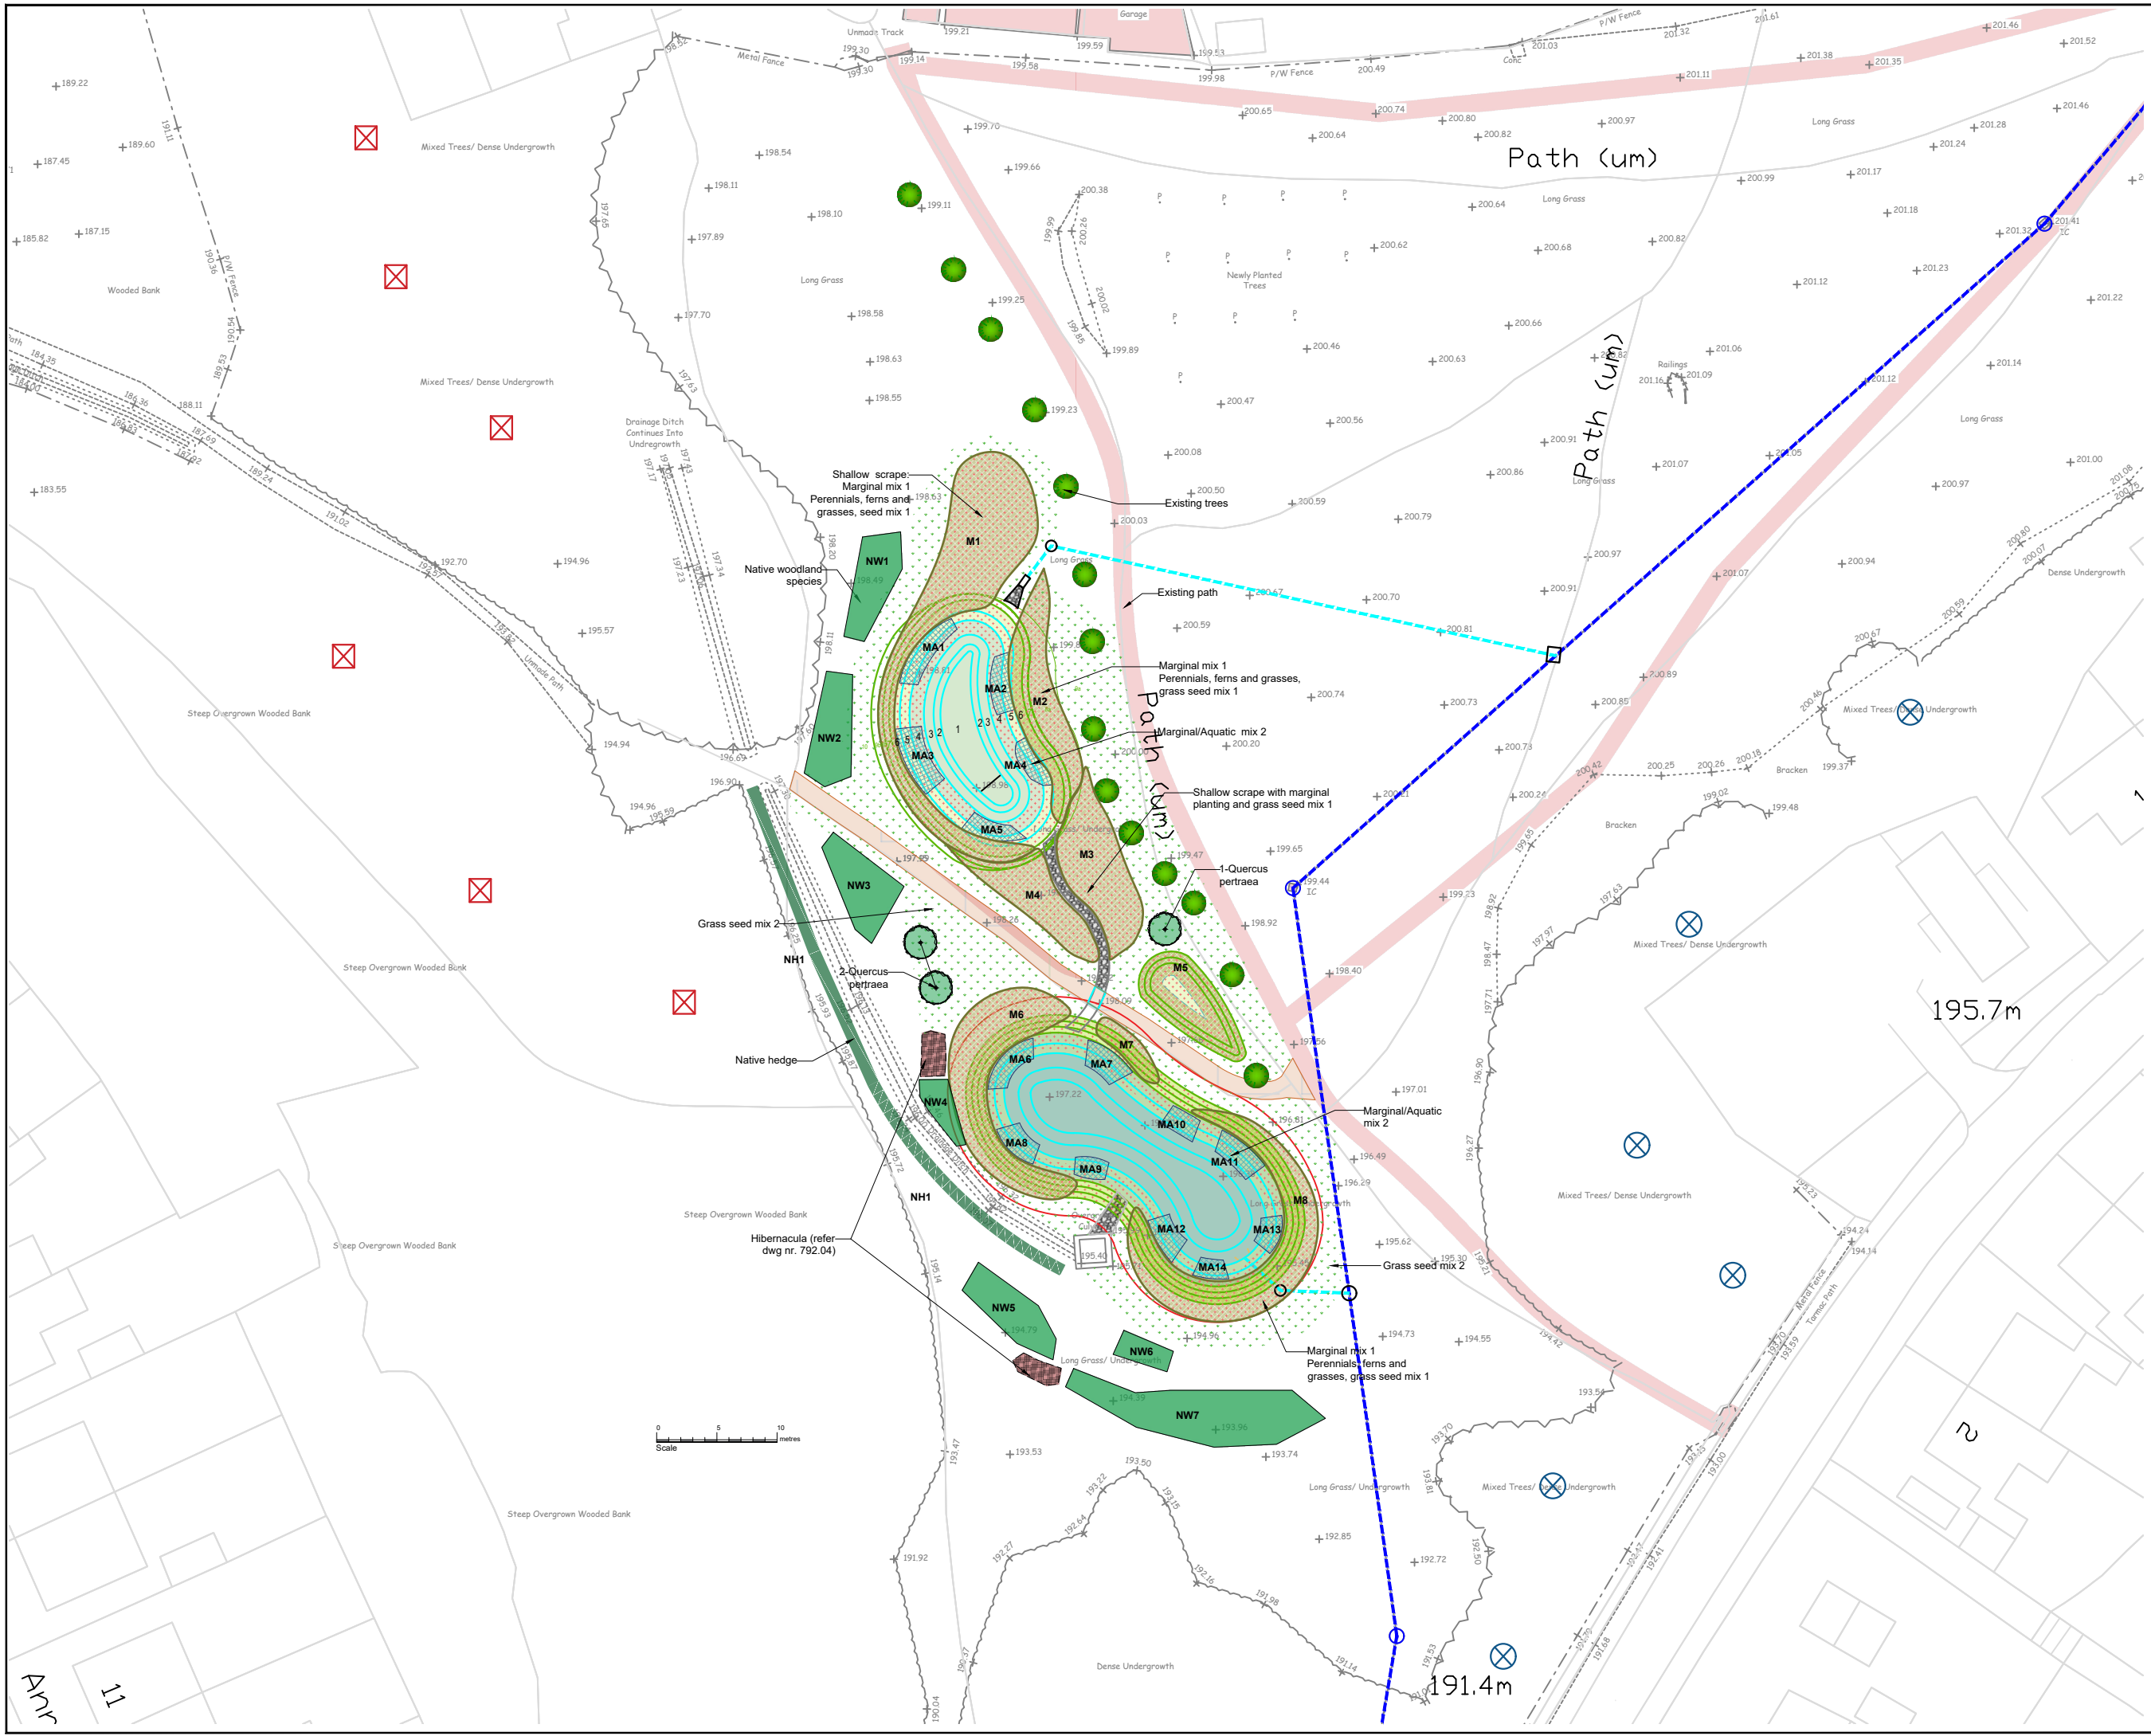

Notes:

KEY:

- Bird boxes
- Bat Boxes

Rev: Date:

HAIRE
LANDSCAPE
CONSULTANTS

UPPER BRECHFA LLANDEFALLE
BRECON POWYS LD3 0NG
Tel. 07714 961358
Email: mike@hairelandscapeconsultants.co.uk
Website: hairelandscapeconsultants.co.uk

Client: Merthyr Tydfil County Borough Council

Project name: Incline Open Space

Drawing title: Bird and Bat Box Locations

Drawing title: 1:500@A3	Date: Dec '24	Drawn by: KH	Checked by: -
Scale: 792.05			

Drawing no. Rev: