


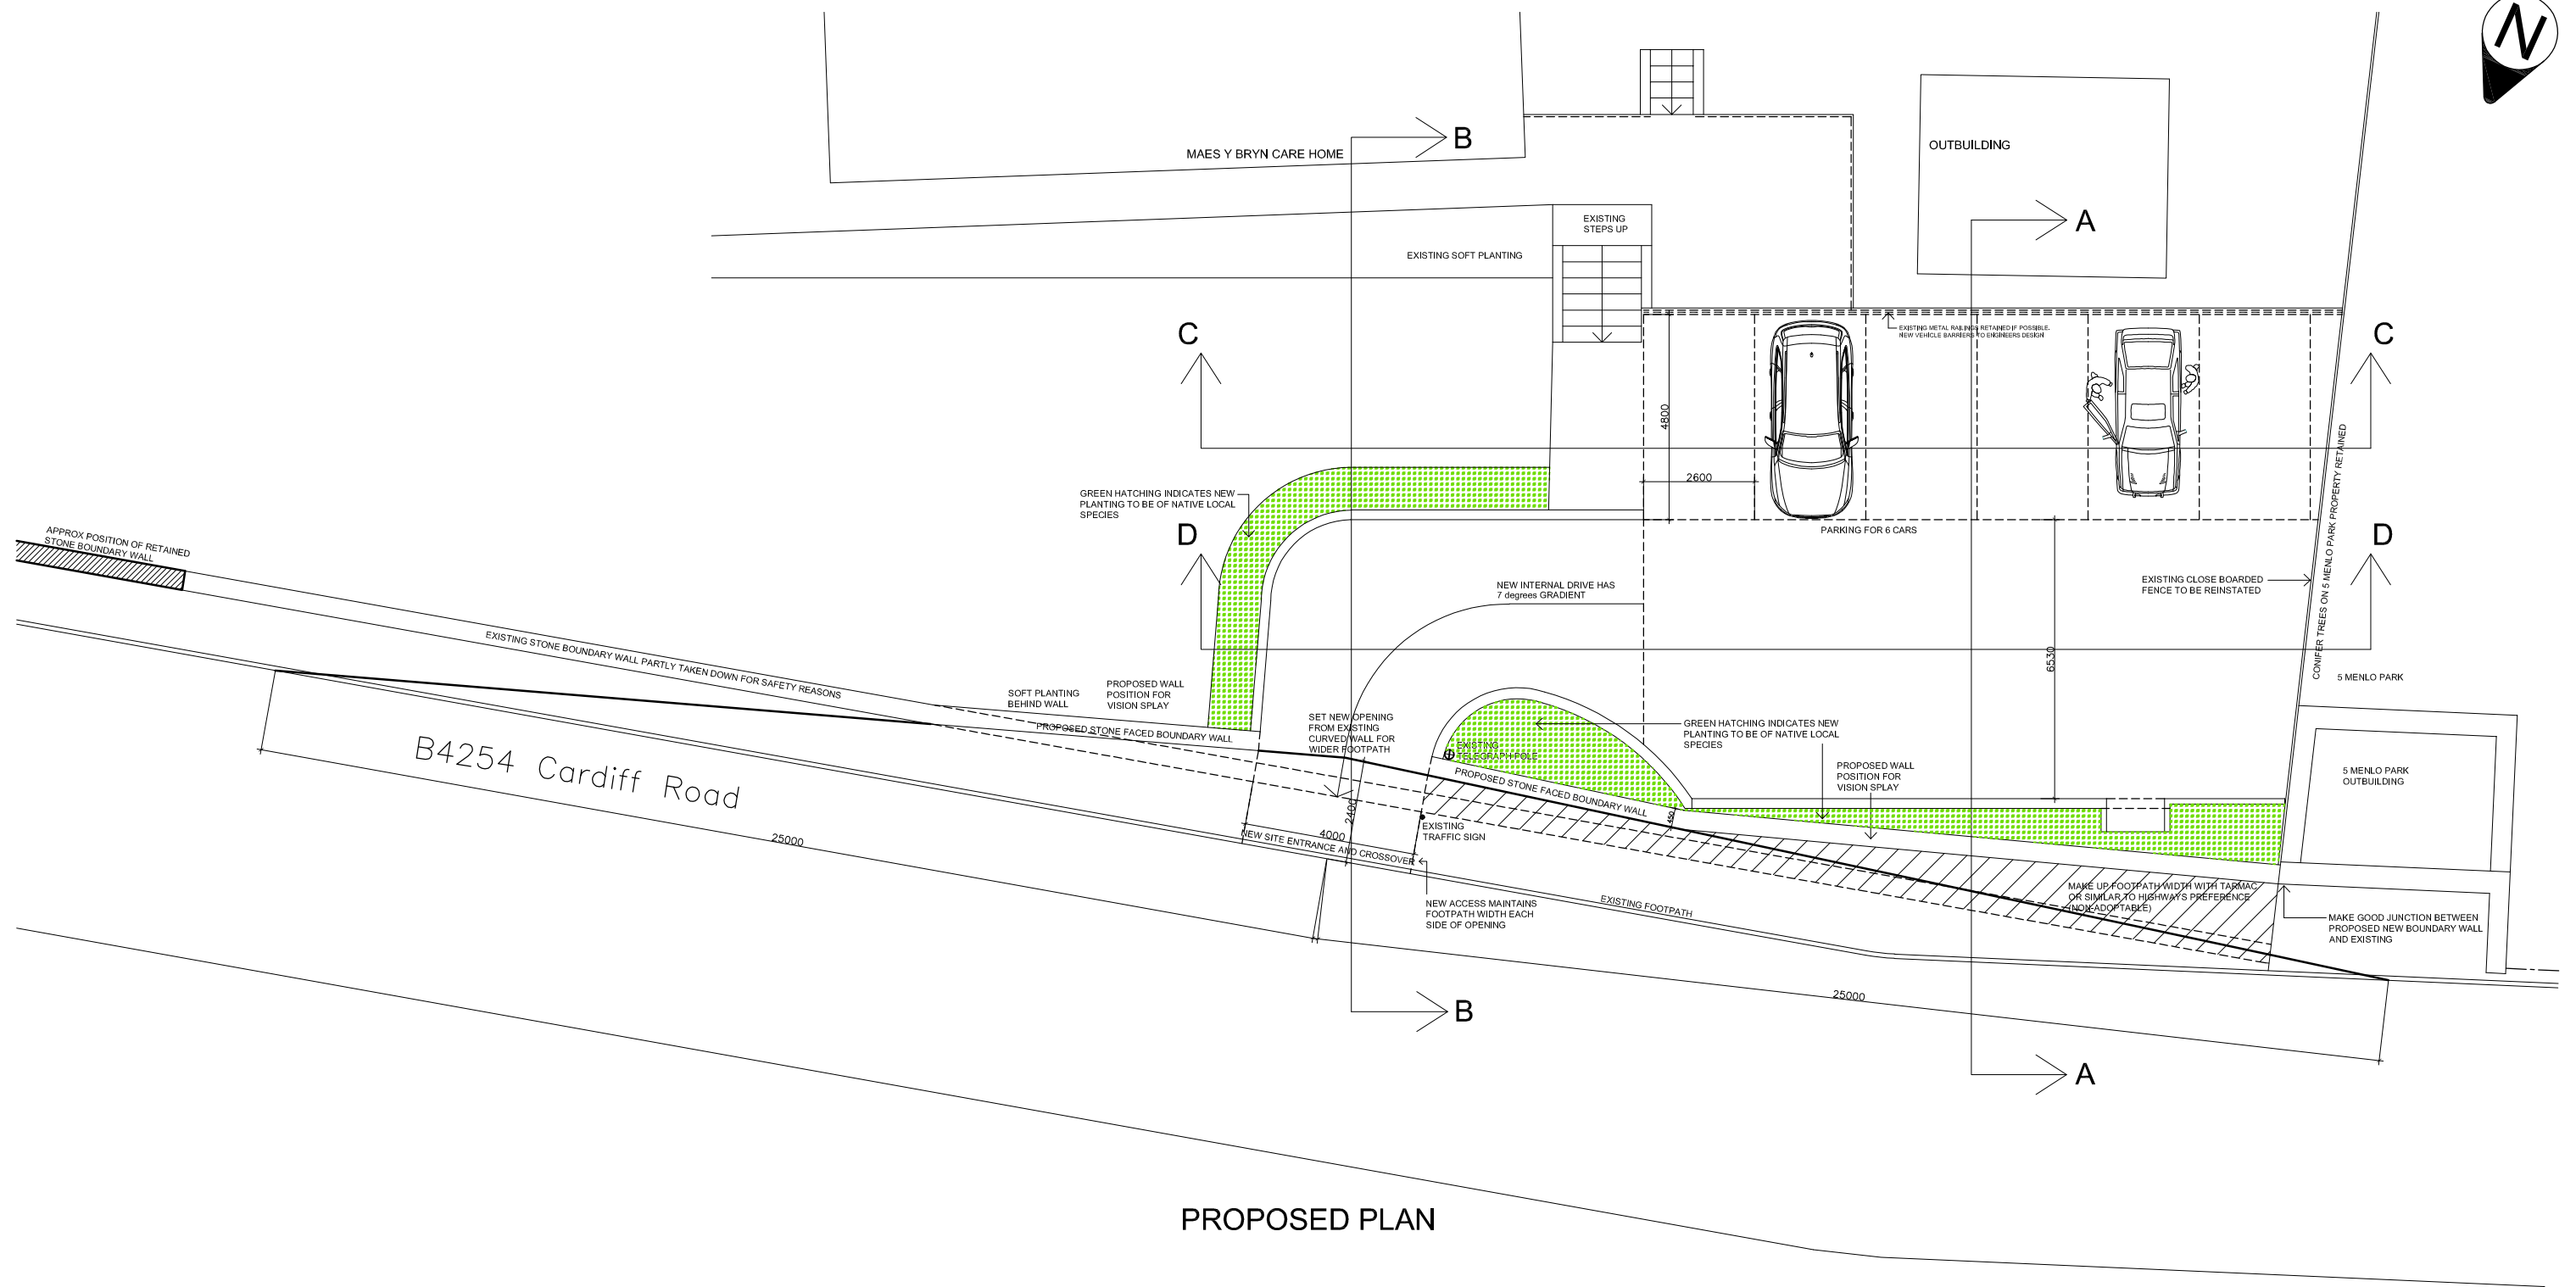

EPT PARTNERSHIP
ARCHITECTS
SENSEIRI
100 CEFN, RECTORY ROAD
LONDON, CARDIFF CF5 10L
TEL : 029 20 344 966
FAX : 029 20 344 942
info@eptpartnership.com
www.eptpartnership.com

Project No	Dwg No	Rev
11195	1002	A

© COPYRIGHT