



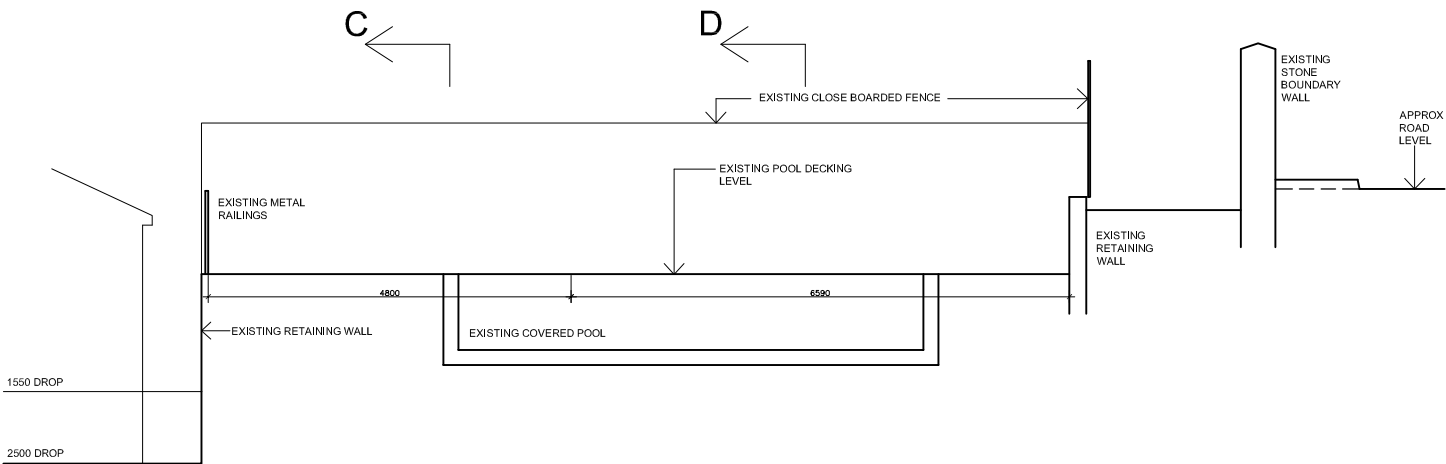

SECTION A-A - EXISTING

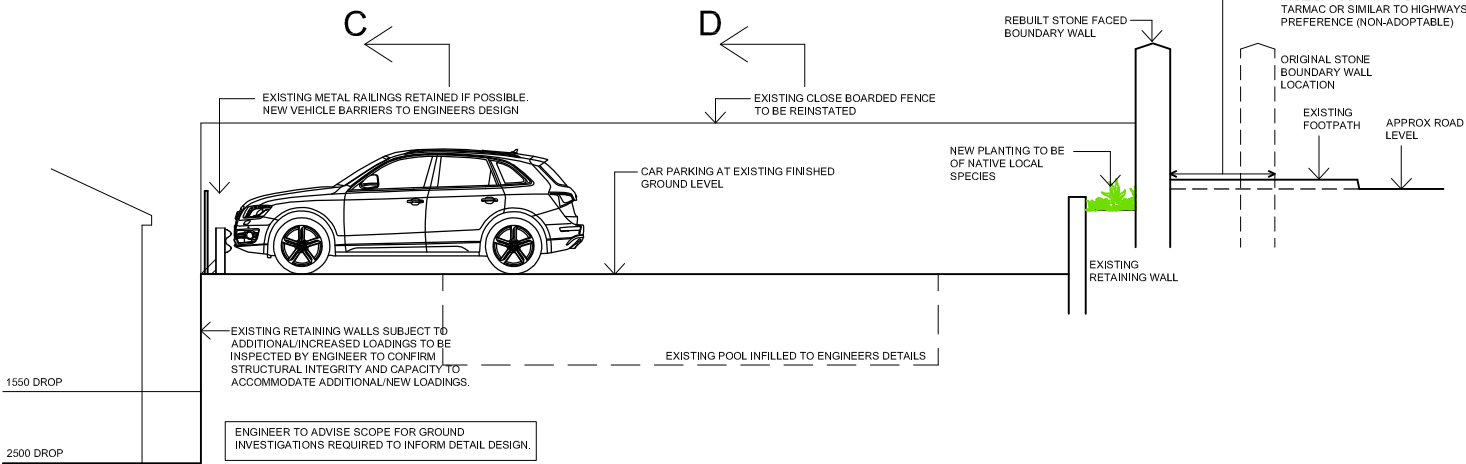

SECTION A-A - PROPOSED



CLIENT : Swanton Care	Drawn : SS Date : 03/08/2020 Checked by : SS		
	Scale : 1:100 Original sheet size : A3		
PROJECT : Maes Y Bryn Care Home	Drawing Status ☒ Design Development ☐ Tender ☐ Design Development Pre-Construction ☐ Construction ☐ Record		
	Project No 11195	Dwg No 1003	Rev A



A ADDITIONAL NOTES AND SECTION REFERENCES ADDED

12-01-22-MT

No	Revision Description	Date	By
----	----------------------	------	----

ALL DIMENSIONS TO BE CHECKED ON SITE. ~~DO NOT SCALE THIS DRAWING~~
ALL DISCREPANCIES TO BE REPORTED IMMEDIATELY.