



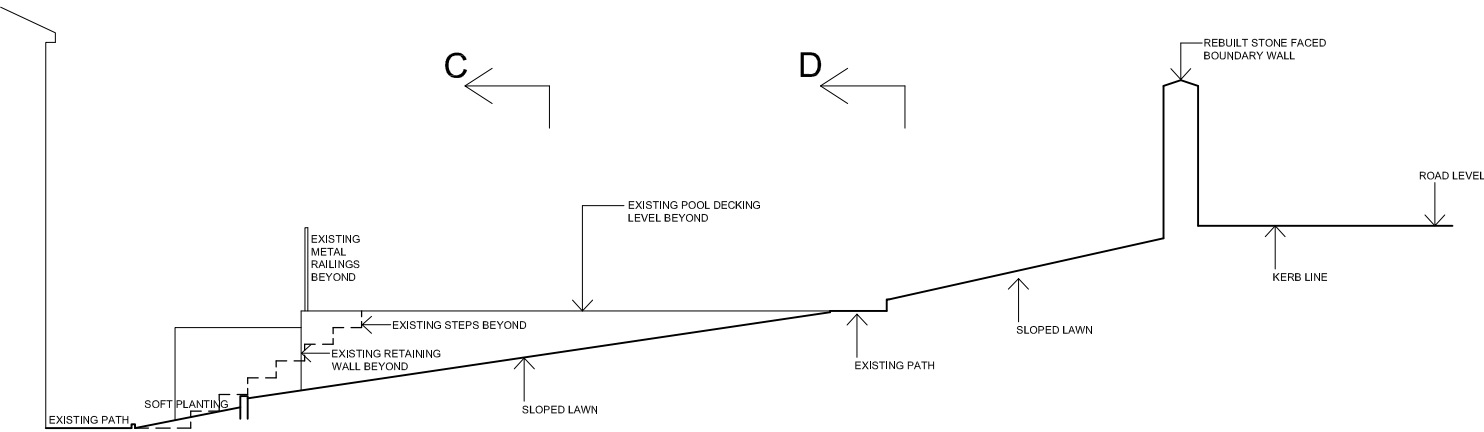

SECTION B-B - EXISTING

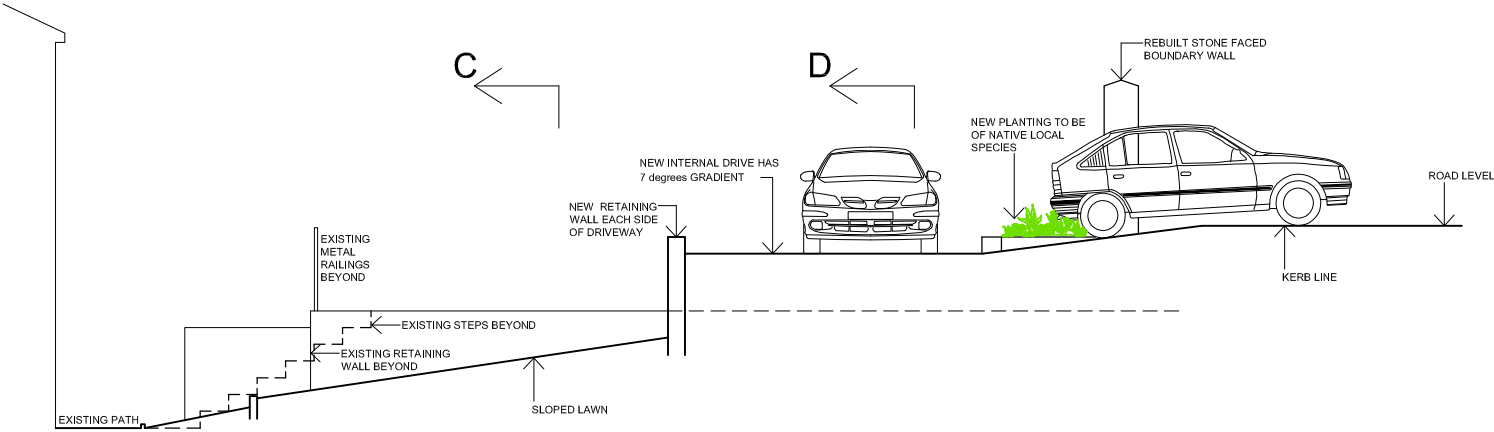

SECTION B-B - PROPOSED



CLIENT :
Swanton Care

PROJECT :
Maes Y Bryn Care Home

TITLE :
SECTION B-B

Drawn : MT
Date : 01/2022
Scale : 1:100
Checked by :
Original sheet size : A3

Drawing Status

☒ Design Development

☐ Tender

☐ Design Development Pre-Construction

☐ Construction

☐ Record

Project No
11195

Dwg No
1004

Rev

EPT

PARTNERSHIP

ARCHITECTS
PENSEIRI

TY, CEFN, RECTORY ROAD
CANTON, CARDIFF CF5 10L
TEL : 029 20 344 966
FAX : 029 20 344 942
ept@eptpartnership.com
www.eptpartnership.com

No	Revision Description	Date	By	ALL DIMENSIONS TO BE CHECKED ON SITE. DO NOT SCALE THIS DRAWING ALL DISCREPANCIES TO BE REPORTED IMMEDIATELY.
----	----------------------	------	----	---

© COPYRIGHT