




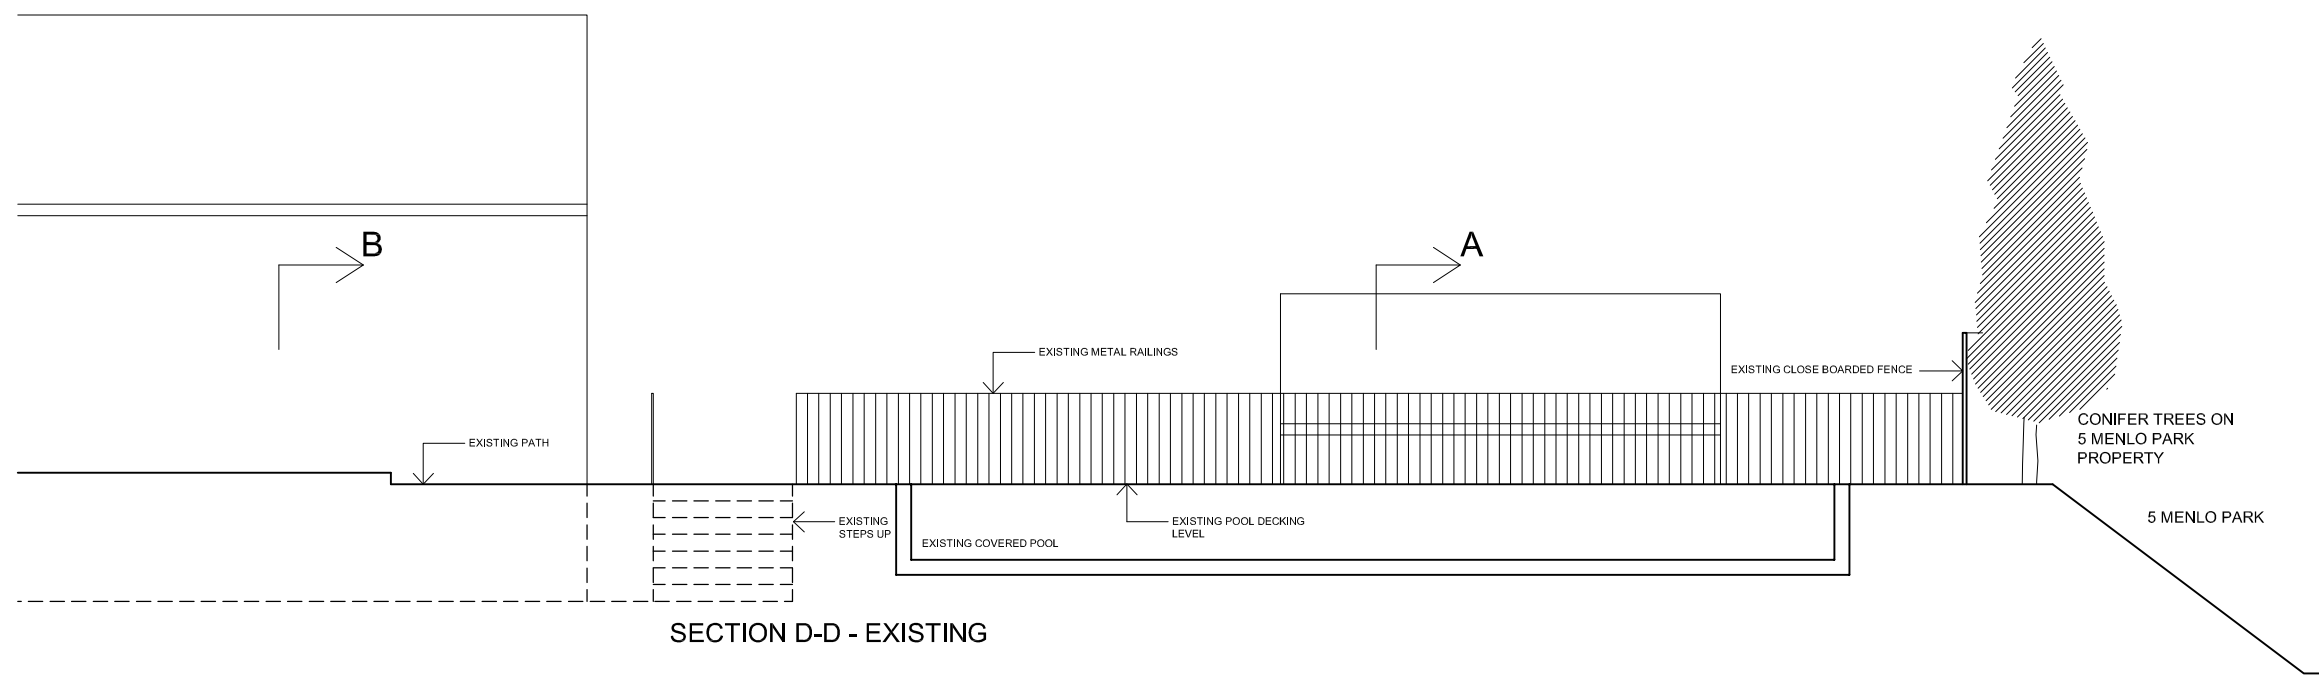

SECTION D-D - EXISTING

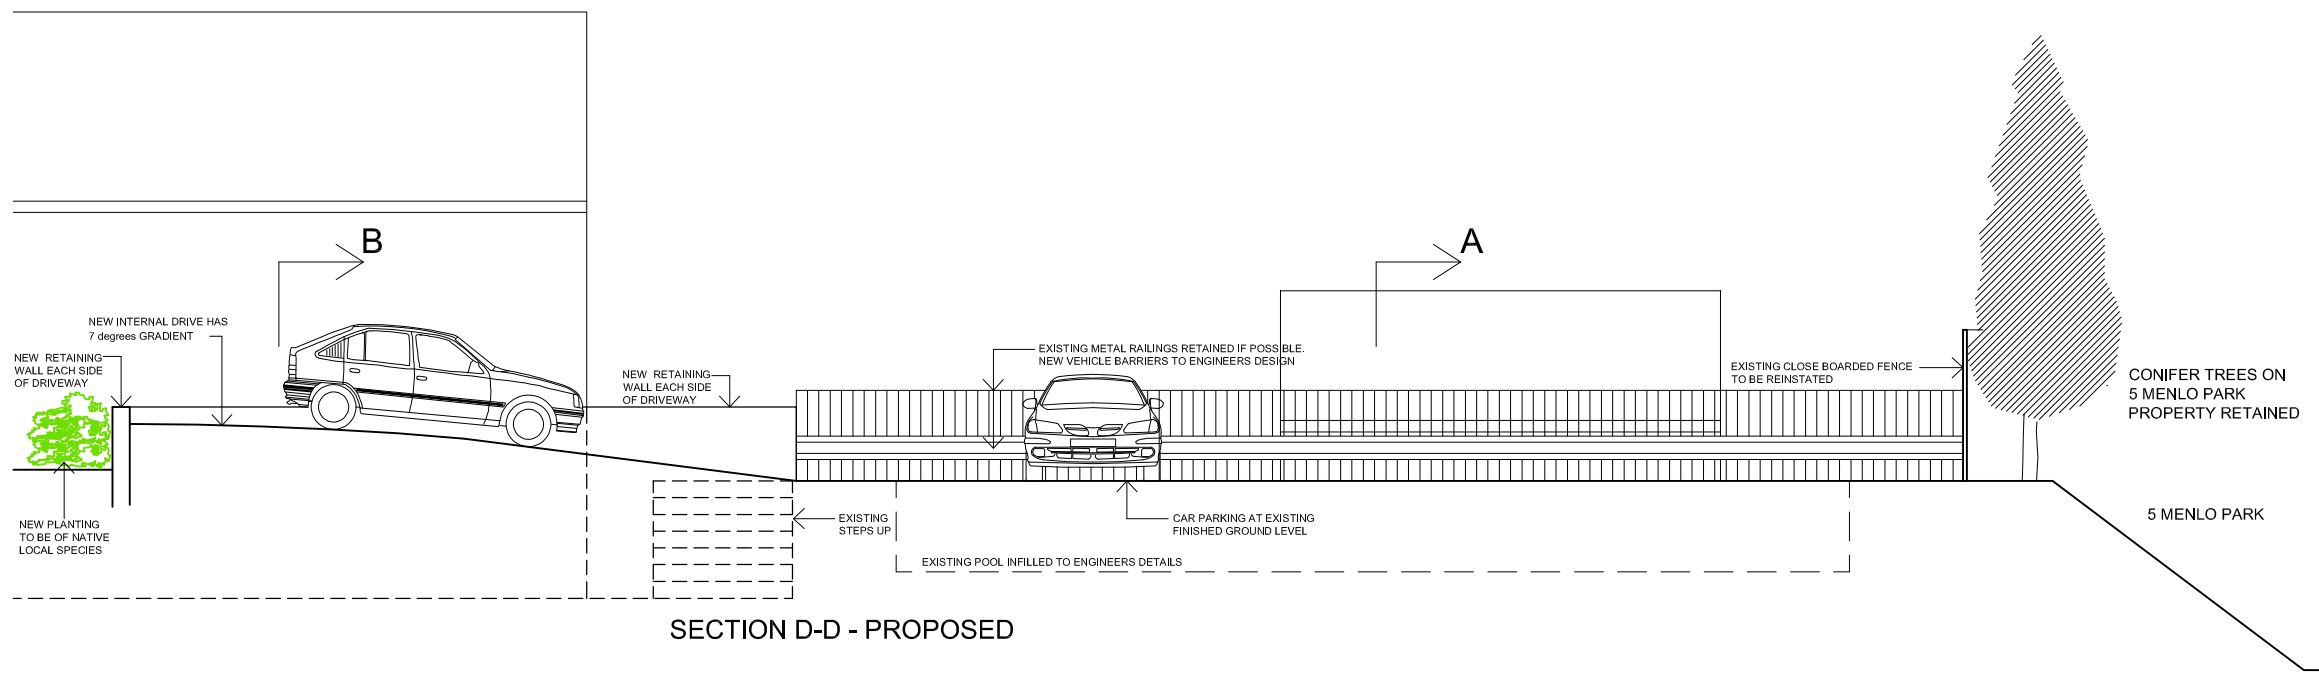

SECTION D-D - PROPOSED

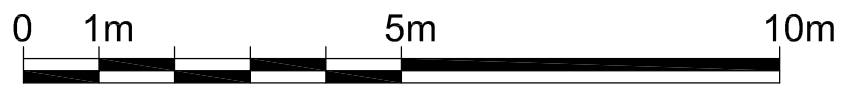

**CLIENT :**  
Swanton Care

**PROJECT :**  
Maes Y Bryn Care Home

**TITLE :**  
SECTION D-D

Drawn : SS    Date : 12/2021    Checked by :  
Scale : 1:100    Original sheet size : A3

**Drawing Status**

- ☒ Design Development
- ☐ Tender
- ☐ Design Development Pre-Construction
- ☐ Construction
- ☐ Record

Project No 11195    Dwg No 1006    Rev

**EPT PARTNERSHIP**  
ARCHITECTS  
PENSEIRI  
TY. CEFN, RECTORY ROAD  
CANTON, CARDIFF CF5 10L  
TEL : 029 20 344 966  
FAX : 029 20 344 942  
ept@eptpartnership.com  
www.eptpartnership.com

| No   | Revision Description | Date | By |
|---|----------------------|------|----|
| ALL DIMENSIONS TO BE CHECKED ON SITE. <del>DO NOT SCALE THIS DRAWING</del><br>ALL DISCREPANCIES TO BE REPORTED IMMEDIATELY. |                      |      |    |