



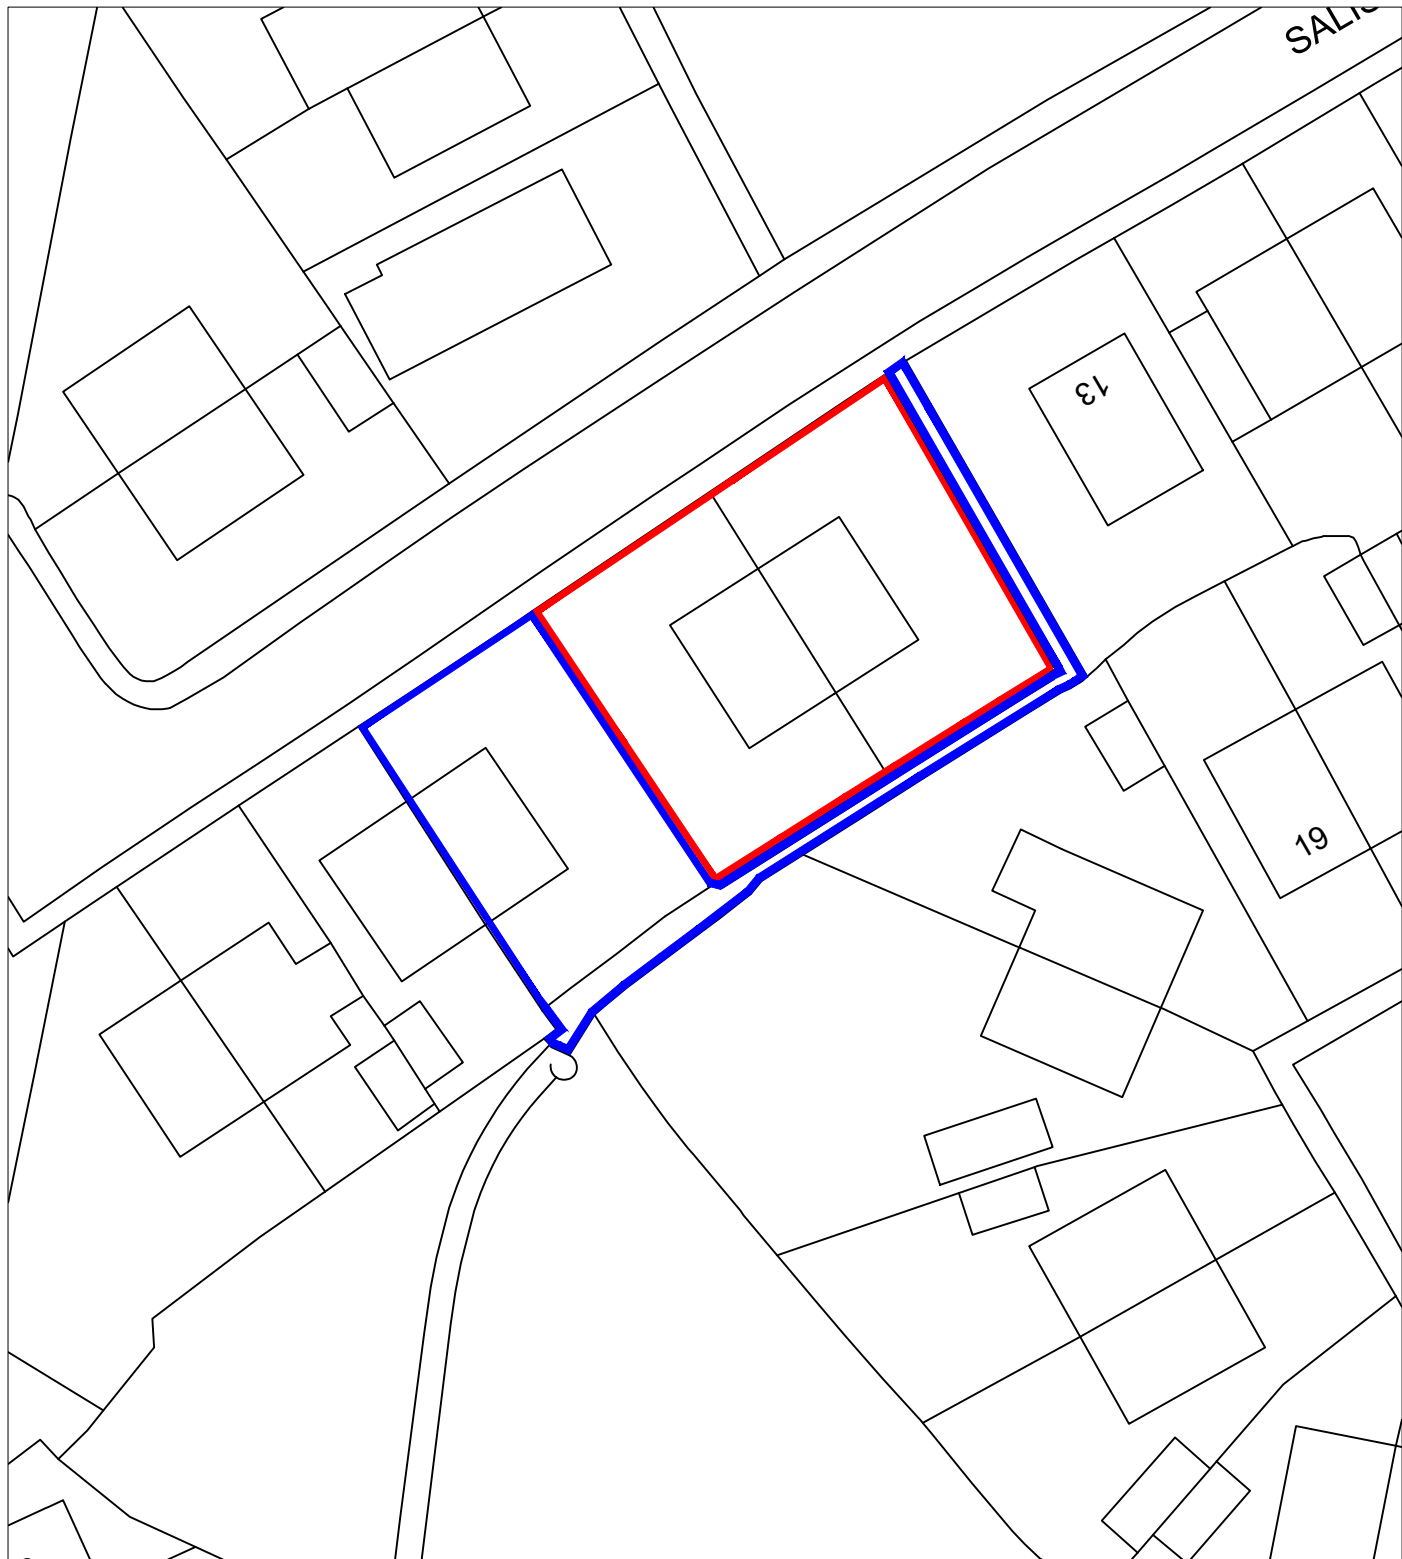

Block Plan 1:500

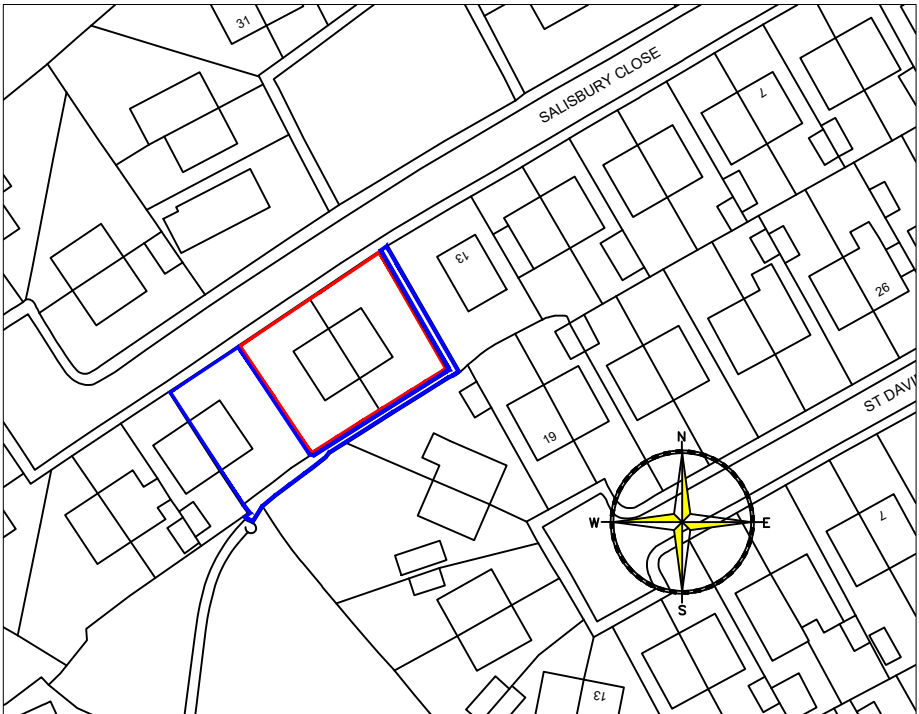

Location Plan 1:1250

THIS DRAWING IS COPYRIGHT ©

Can Plan

Denis Canney
Chartered Town Planner

18 West Grove, Merthyr Tydfil
South Wales CF47 8HJ
tel: 07807 502231

Revision

project

Proposed New Dwellings
at
Salisbury Close
Heolgerrig
Merthyr Tydfil
CF48 1SD
302797 206318
Client

title

Proposed Block Plan &
Location Plan

Date: February 2024

Scale: As Shown

Drawn: DC

Drawing No.

07-18-01

Rev.