


plan

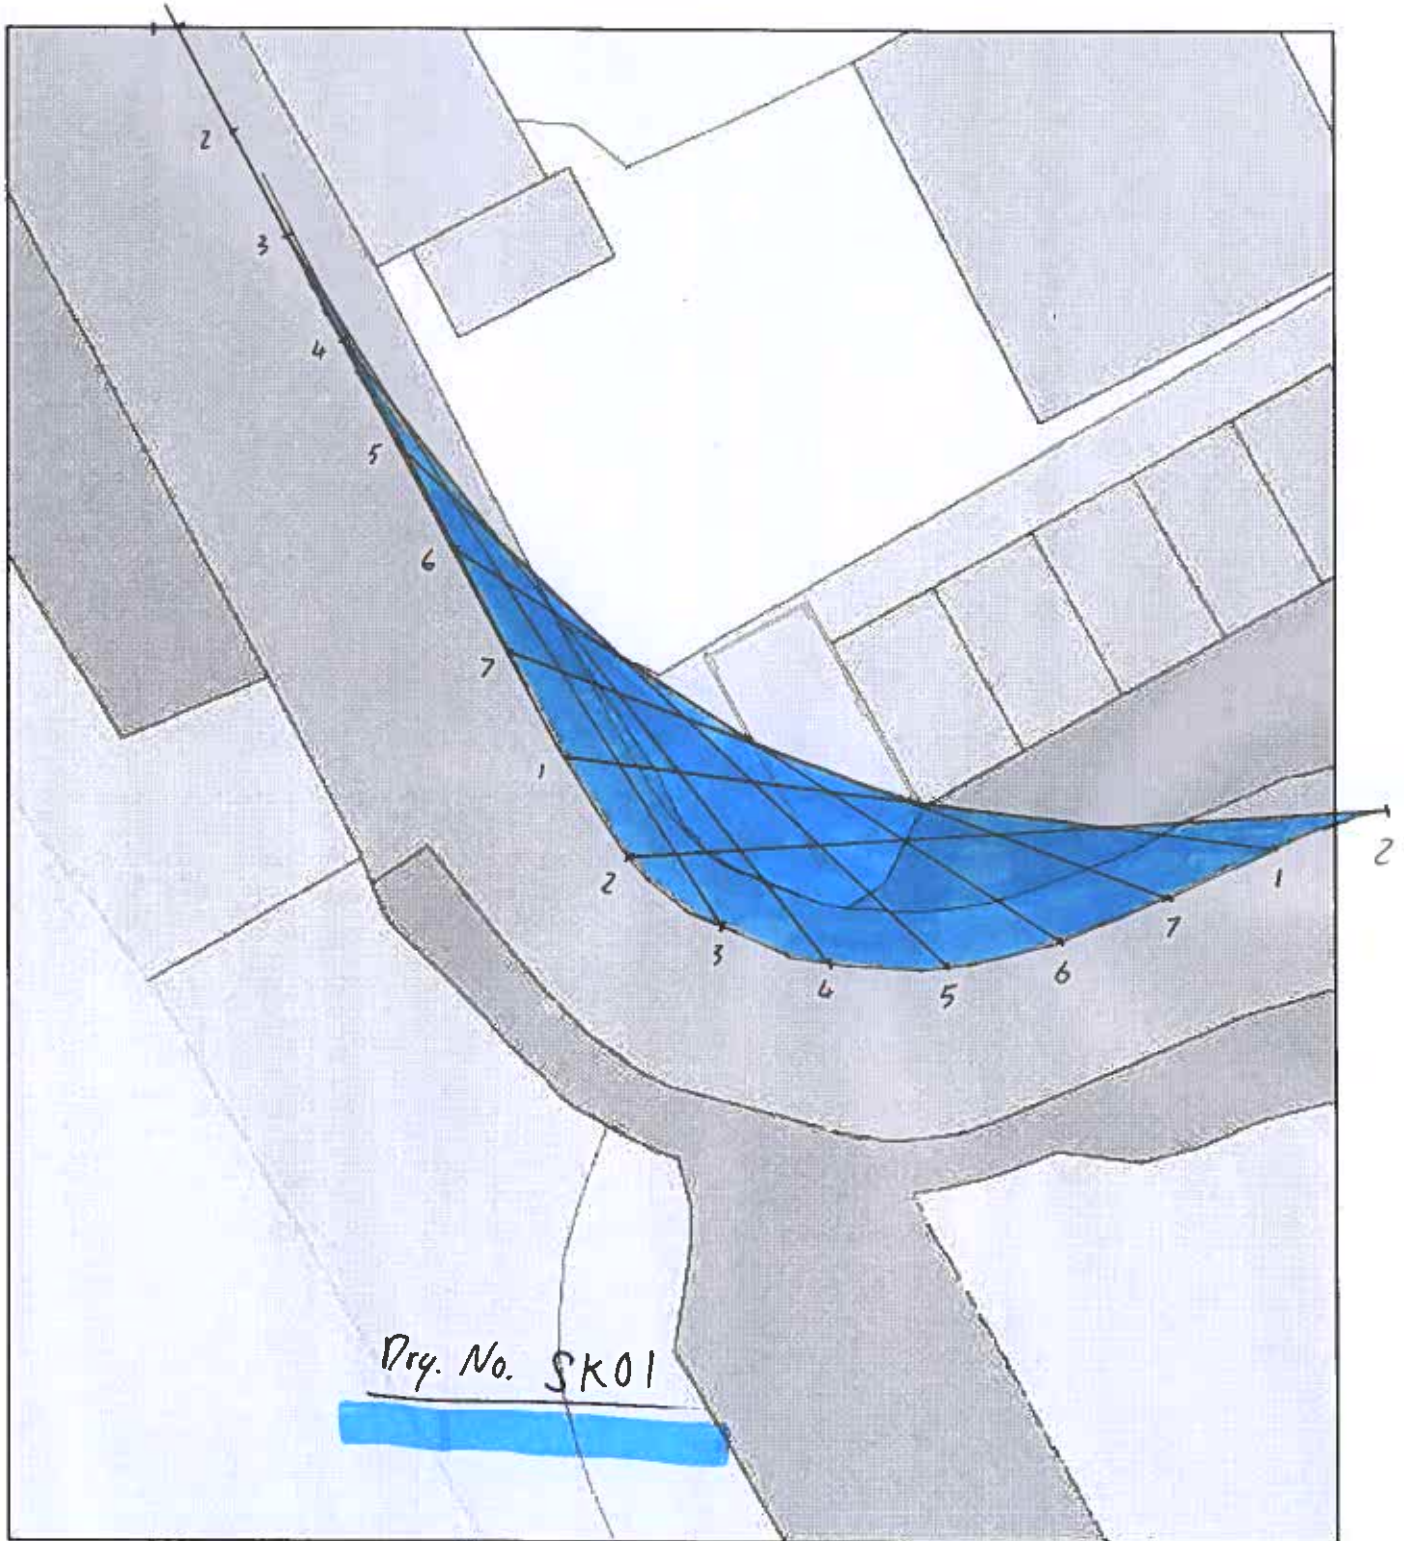

Plan Produced for: site

Date Produced: 10 Aug 2022

Plan Reference Number: TOROM2222083410950

Scale: 1:200 @ A4