




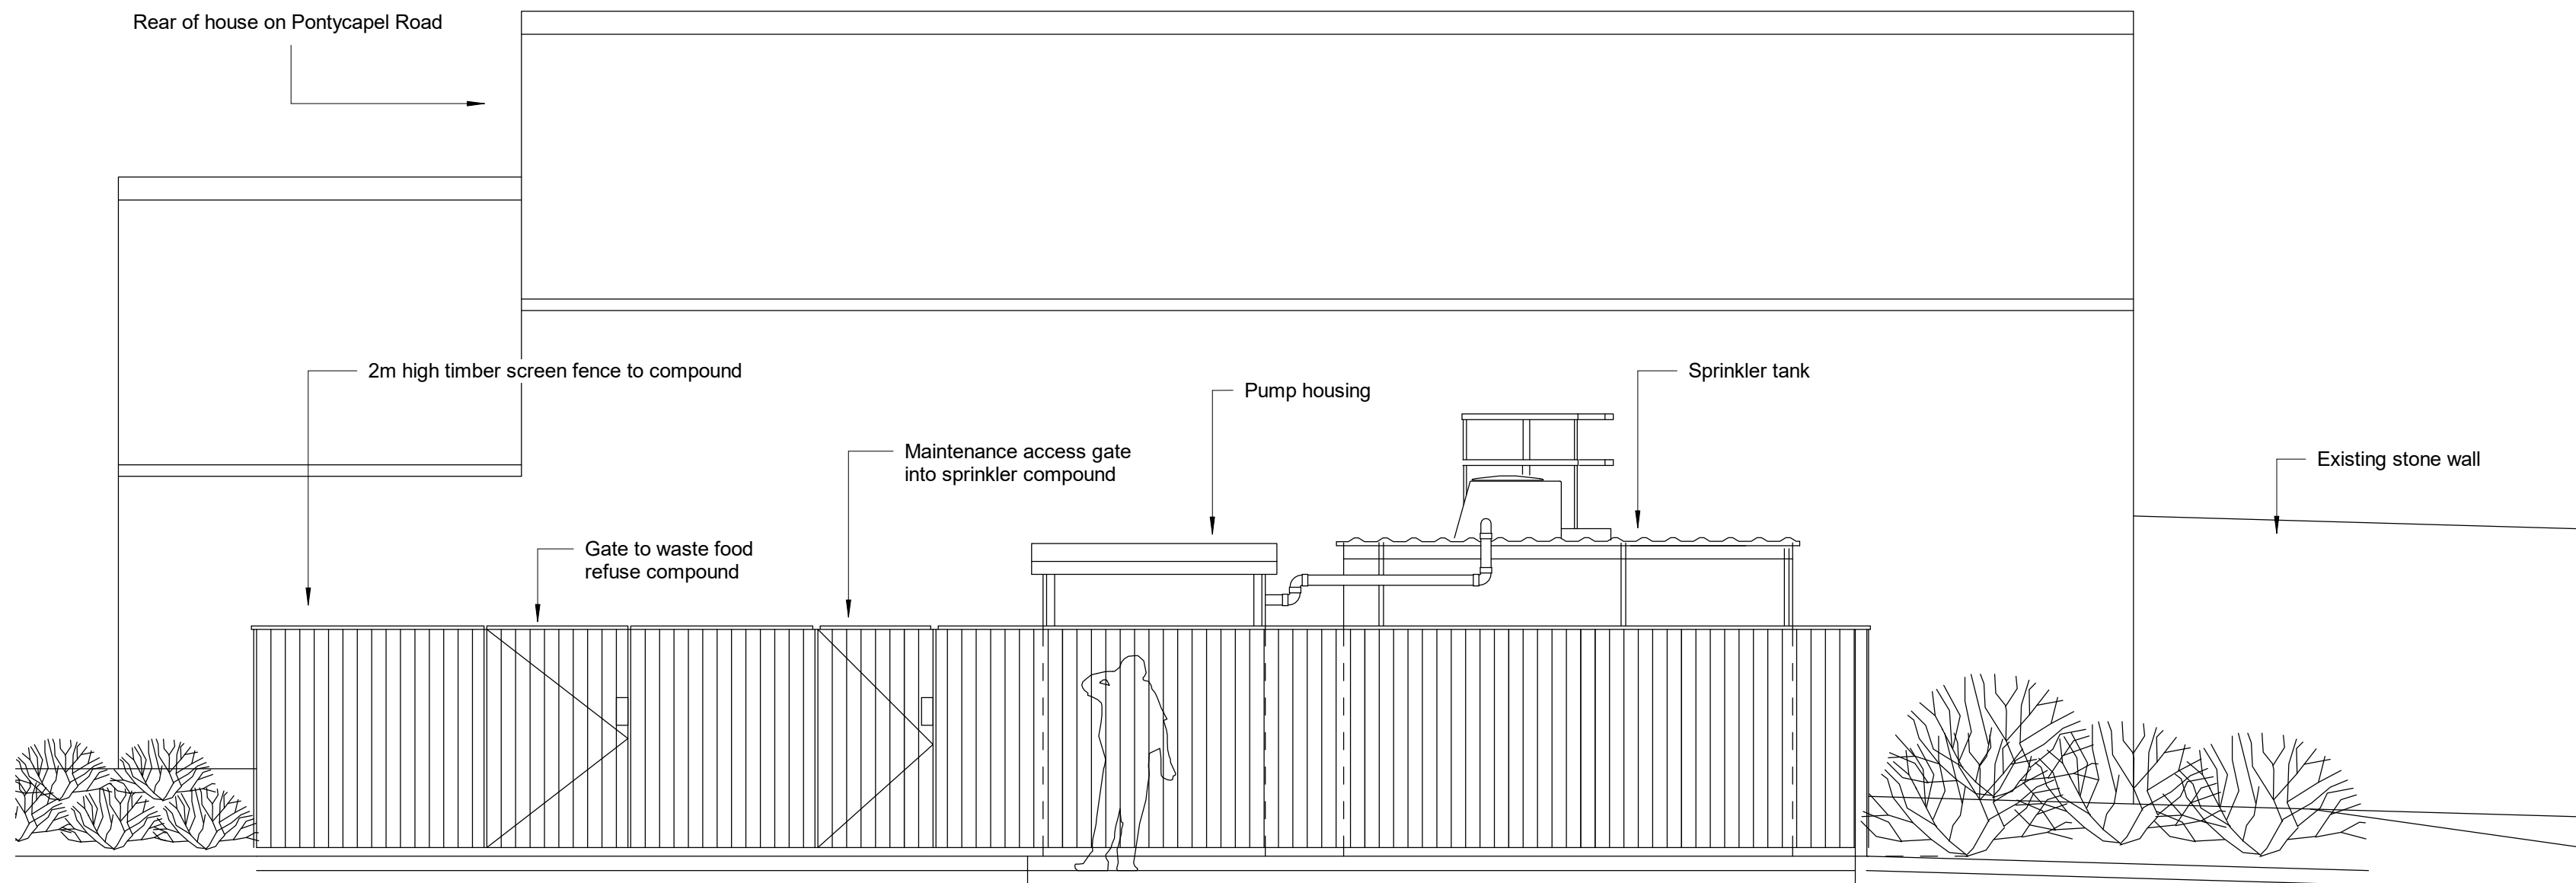


1 Sprinkler tank
1 : 50

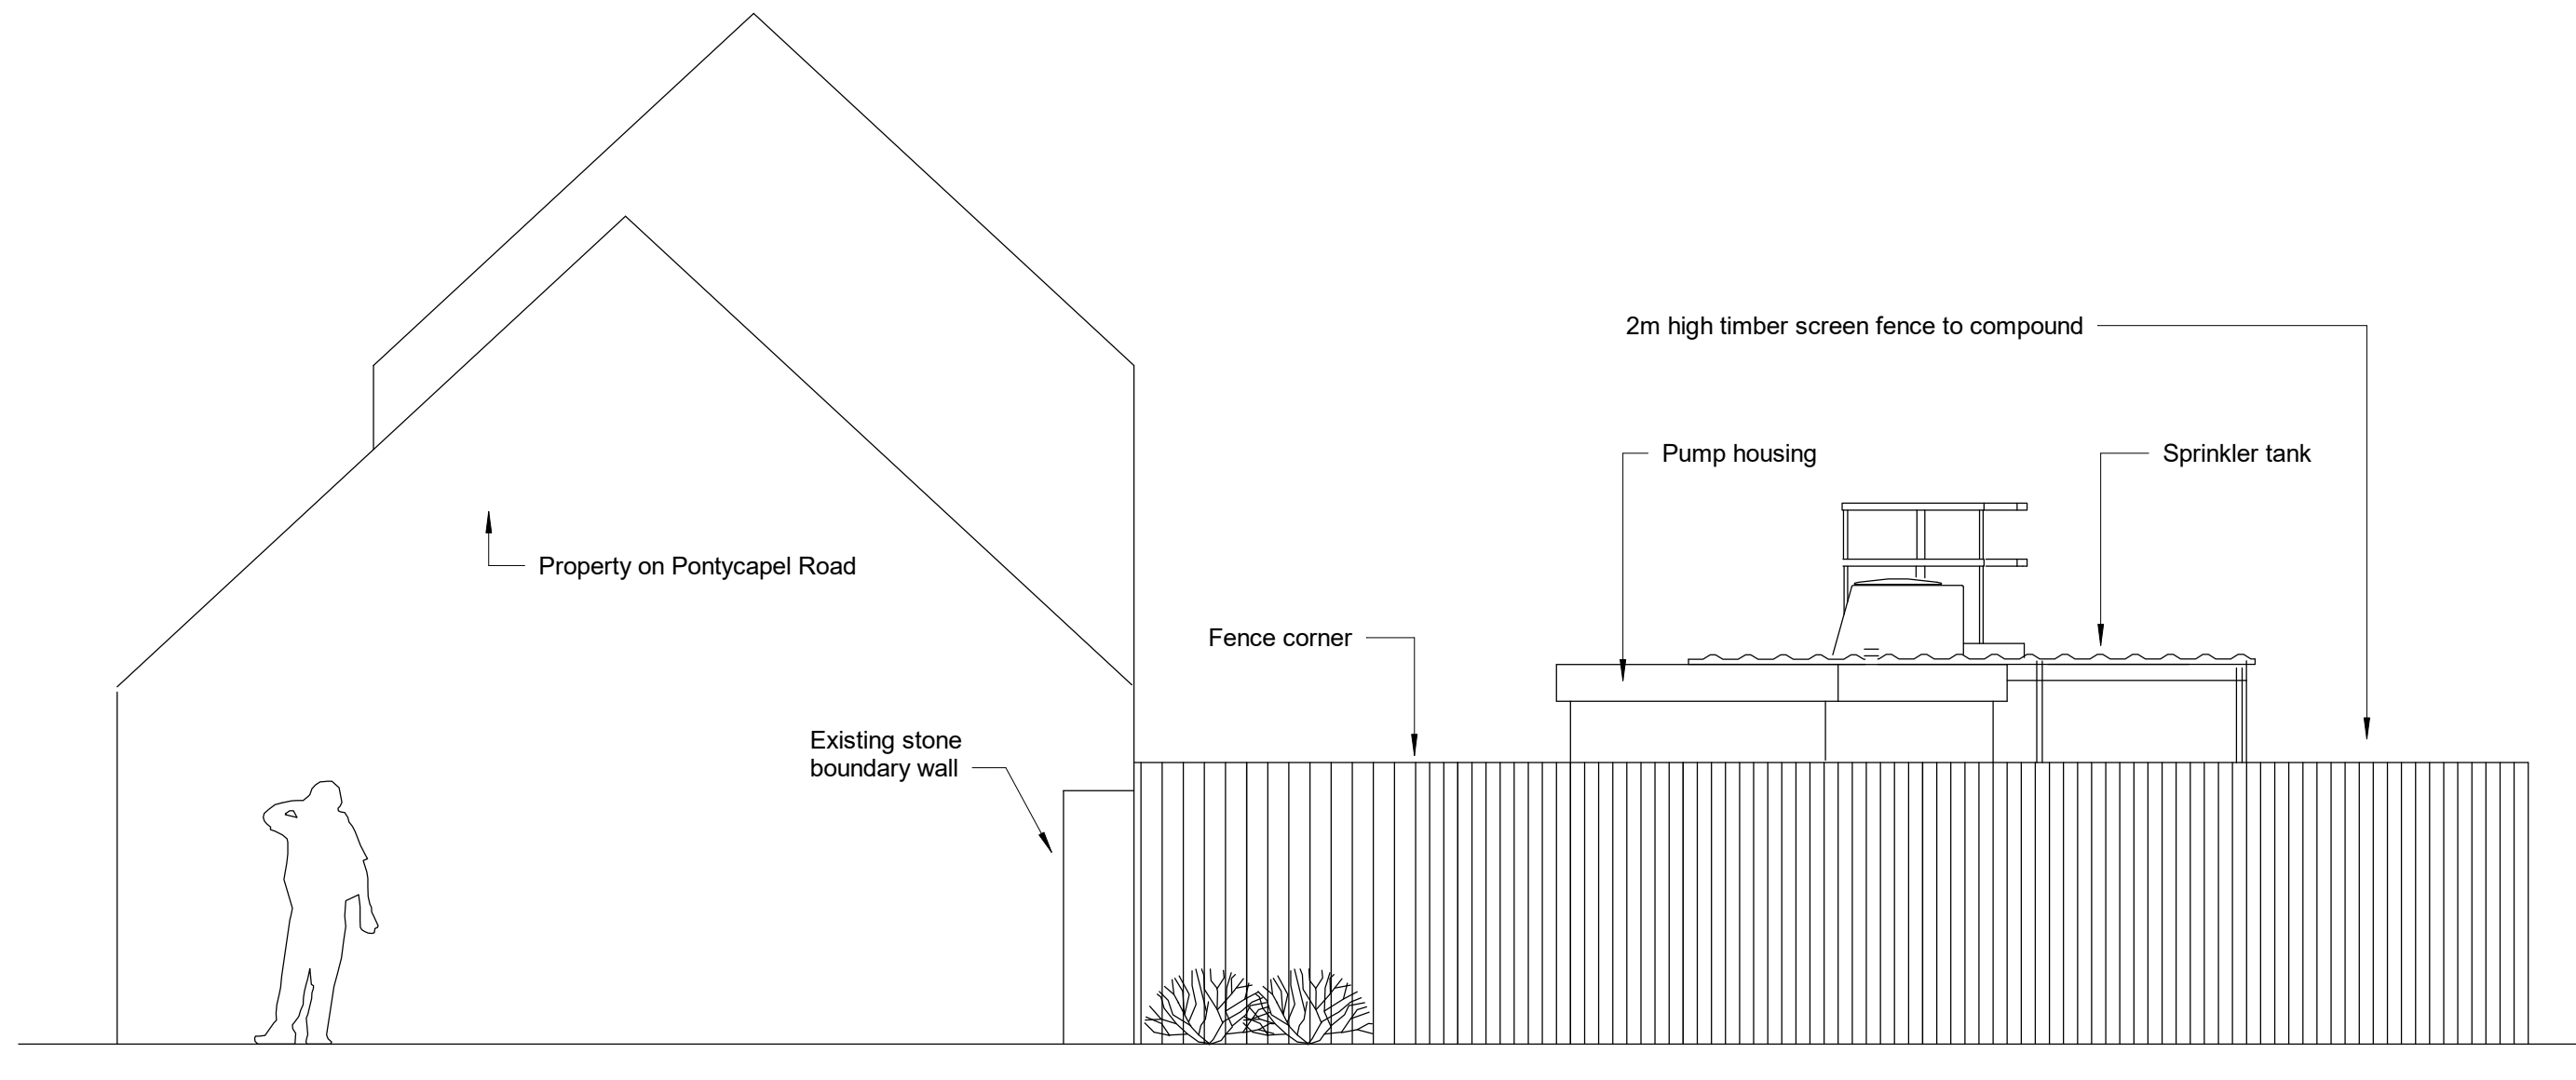


4 Sprinkler tank compound/ gable end elevation
1 : 50

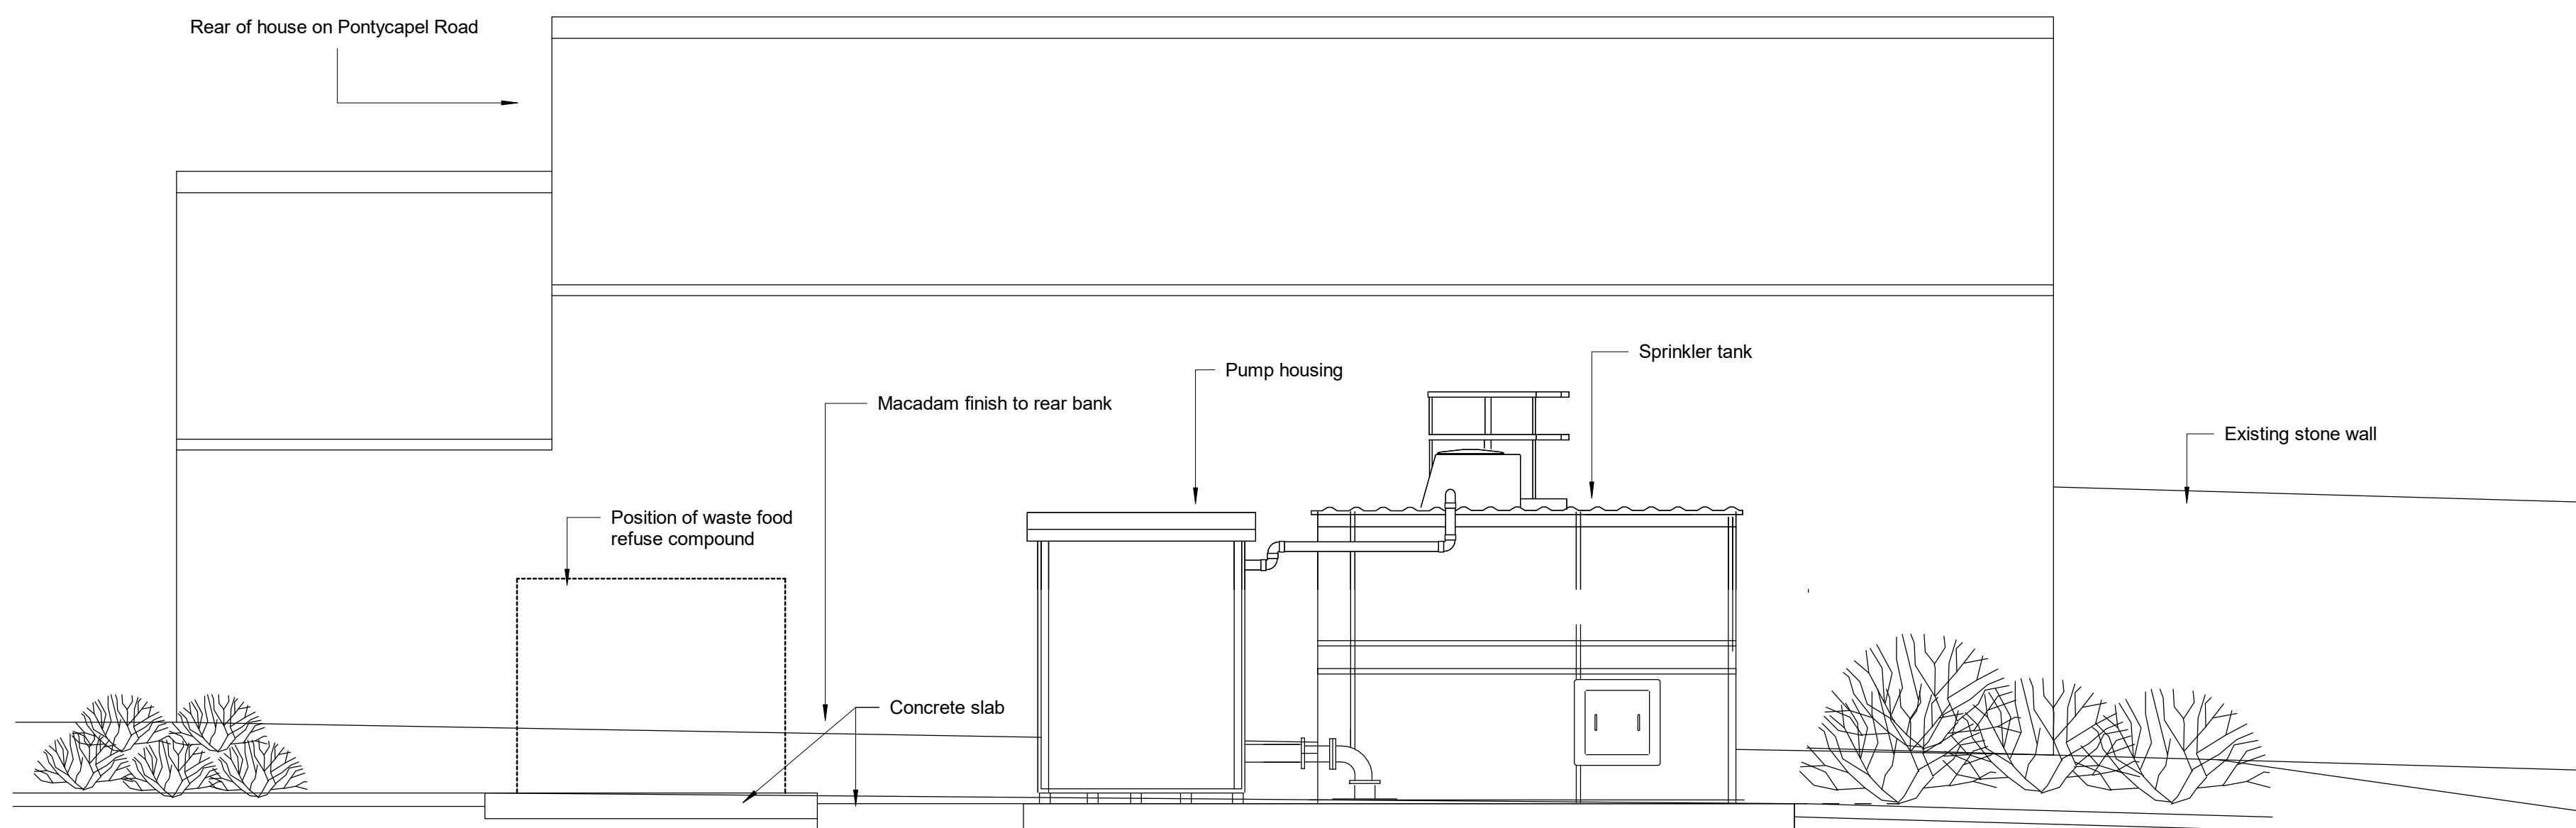

3 Sprinkler tank - no fence shown
1 : 50

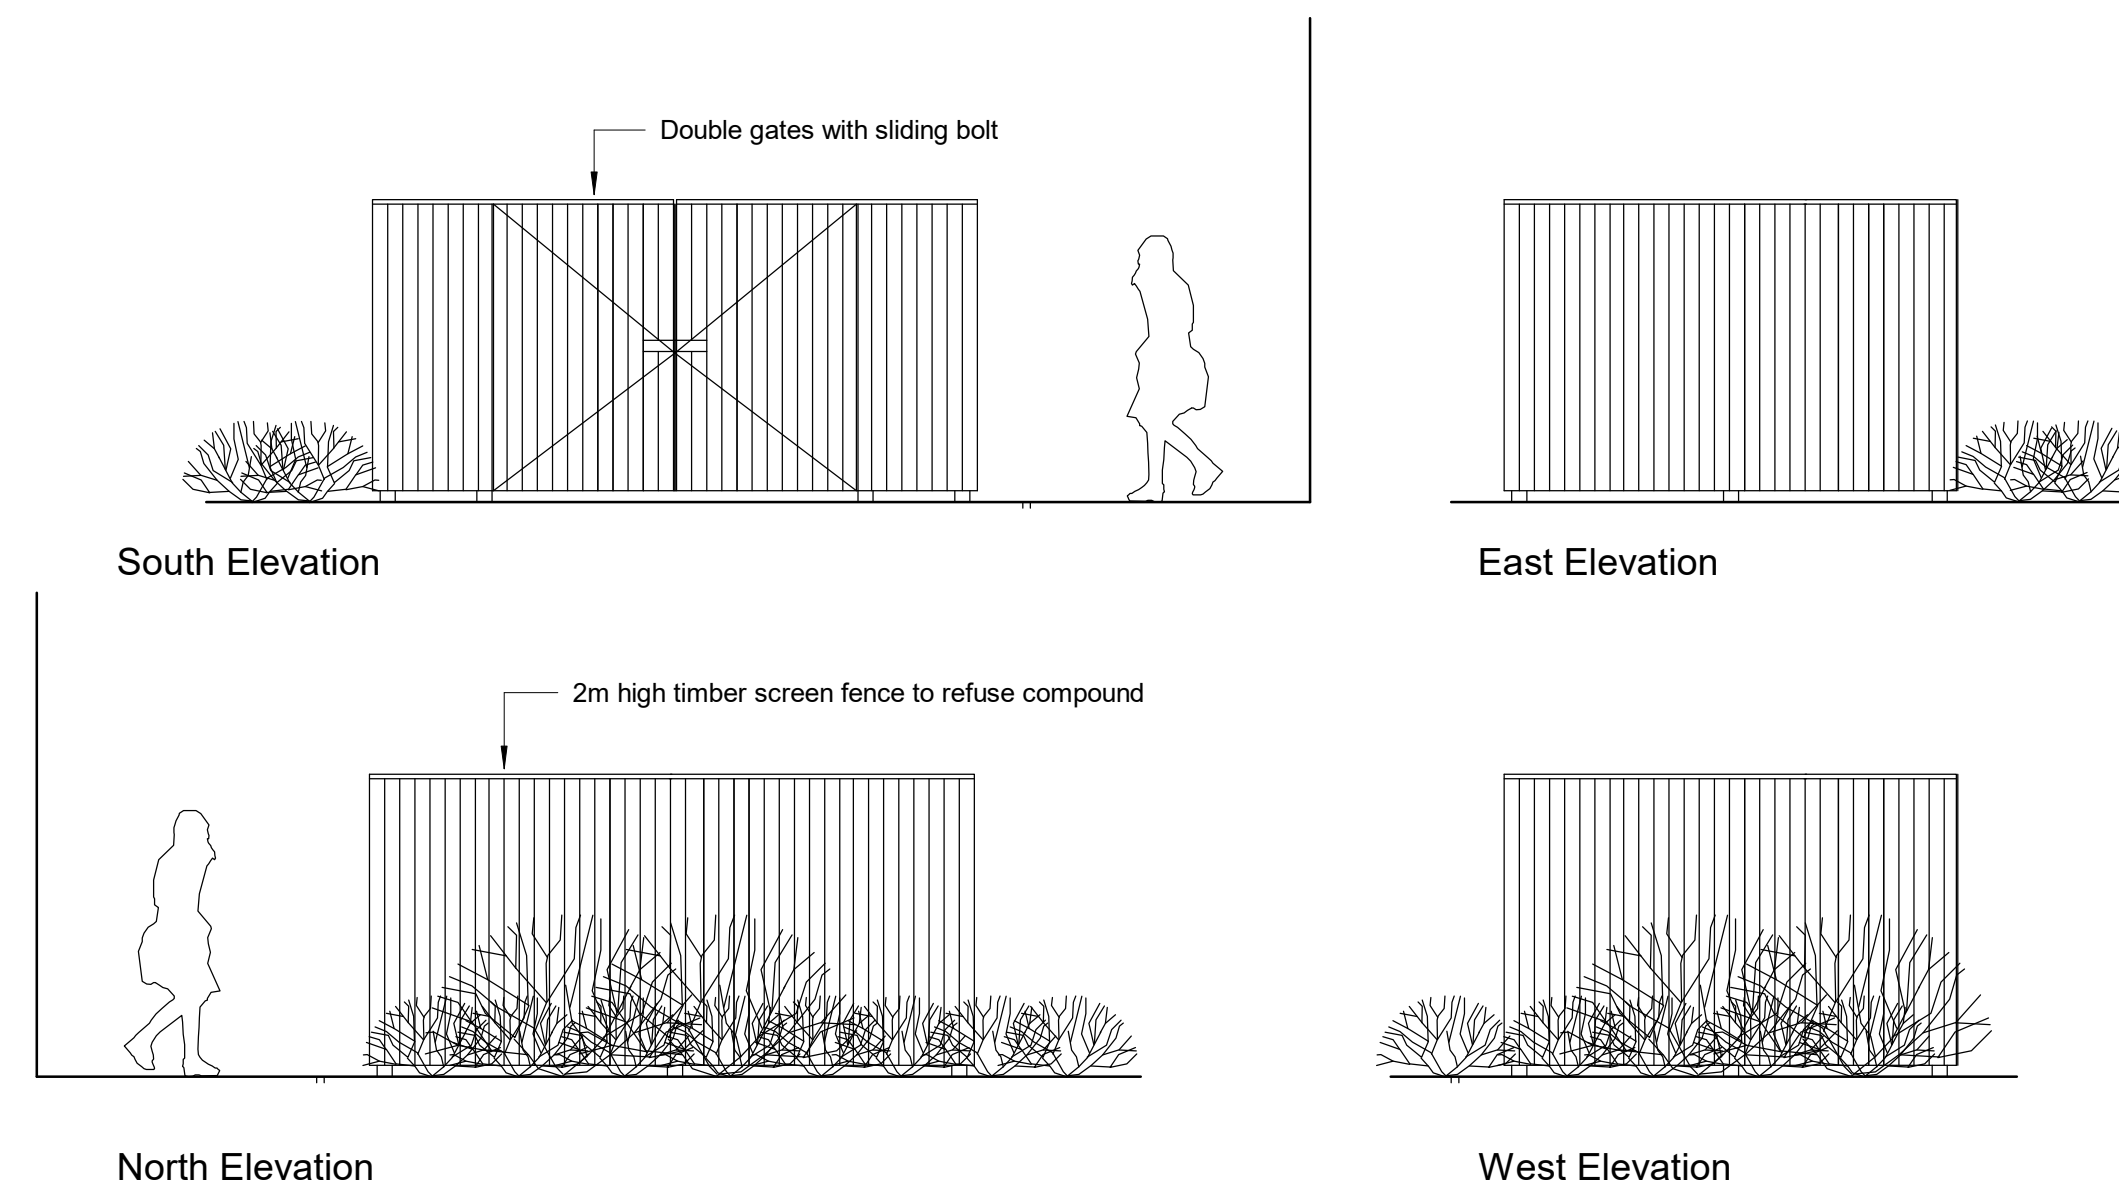

5 Refuse compound Elevations
1 : 50

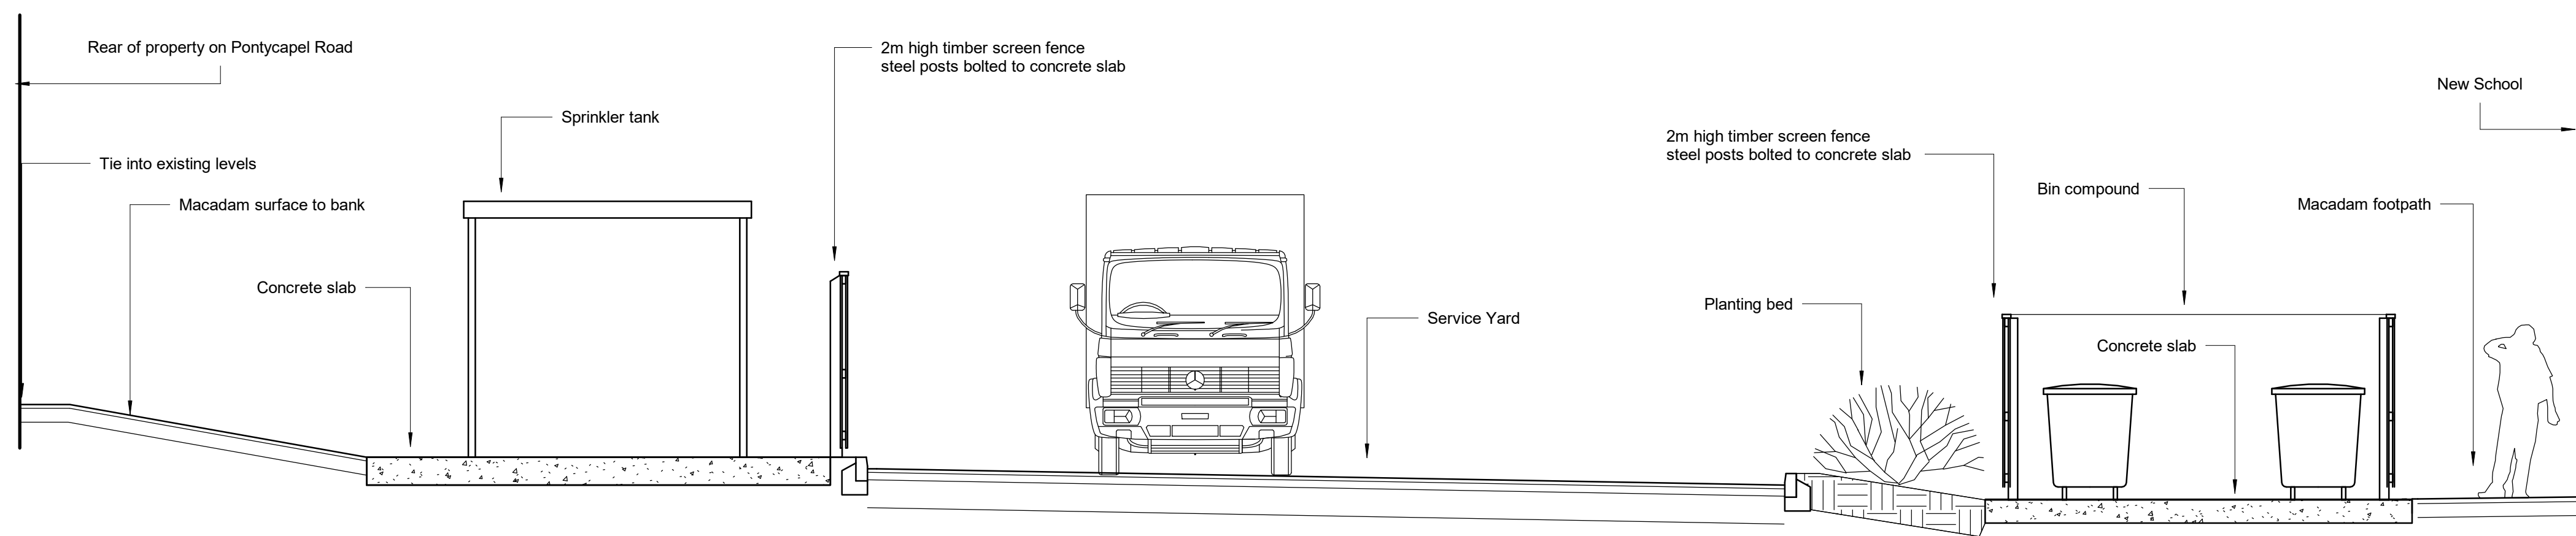

2 Section Service Yard
1 : 50

Rev	Description	Drawn	Checked	Date Issued
01	Planning	CM		21.02.20
02	Planning	CM		20.03.20

DO NOT SCALE. Use figured dimensions only.
The contractor is requested to check all dimensions before the work is put in hand.
© All copyrights Austin-Smith Lord LLP
This drawing must only be used for the purpose for which it is supplied and its contents must not be reproduced for any purpose without written permission.
No areas indicated, or areas calculated from this drawing should be used for valuation purposes or as the basis for development contracts.
Austin-Smith Lord LLP is a limited liability partnership registered in England & Wales.
Number OC315562

Drawn	Author
Date	Issue Date
Scale @ A1	1 : 50
Status	S2
Austin-Smith:Lord LLP Architects Designers Planners Landscape Architects Port Of Liverpool Building Pier Head, Liverpool L3 1BY t +44 (0)151 227 1083 e liverpool@austinsmithlord.com Drawings and models powered by Austin-Smith Lord LLP BIM using Autodesk Revit	

Austin-Smith:Lord			
Project Ysgol Y Graig, Merthyr Tydfil			
Description Refuse and Sprinkler Tank Compound- Elevation and Section Sheet 1			
Job No.	Drawing No.	Revision	P2
119005	YYG- ASL- XX- 00- DR- L- 9018		